

Copyright in the design and this drawing is the property of RESI.

Reproduction in whole or in part is forbidden without written sanction of RESI.

All dimensions to be cross-checked on site prior to completing a Planning, structural engineering, the party wall process and construction.

Print to scale (as actual size)

NOTES

GENERAL KEYS			
	Boundary line		
	Existing walls		
	Existing removed		
	Proposed walls		
	Proposed Rooflight		

REV	DESCRIPTION	DRN	CHK
PP3	PLANNING DRAWINGS	MW 20.05.2022	FD 29.05.2022



Job Title
Loft conversion at
42a Hollybush Road, DA12 5QQ


Drawing Status
Planning Drawings

Client
Mohamed Elkhoul

Drawing Title
Proposed Roof Plan

Scale 1/50 @ A2, 1/100 @ A4	Drawn MW
Date June 22	Checked FD

Drawing No.
22-0650 - 09

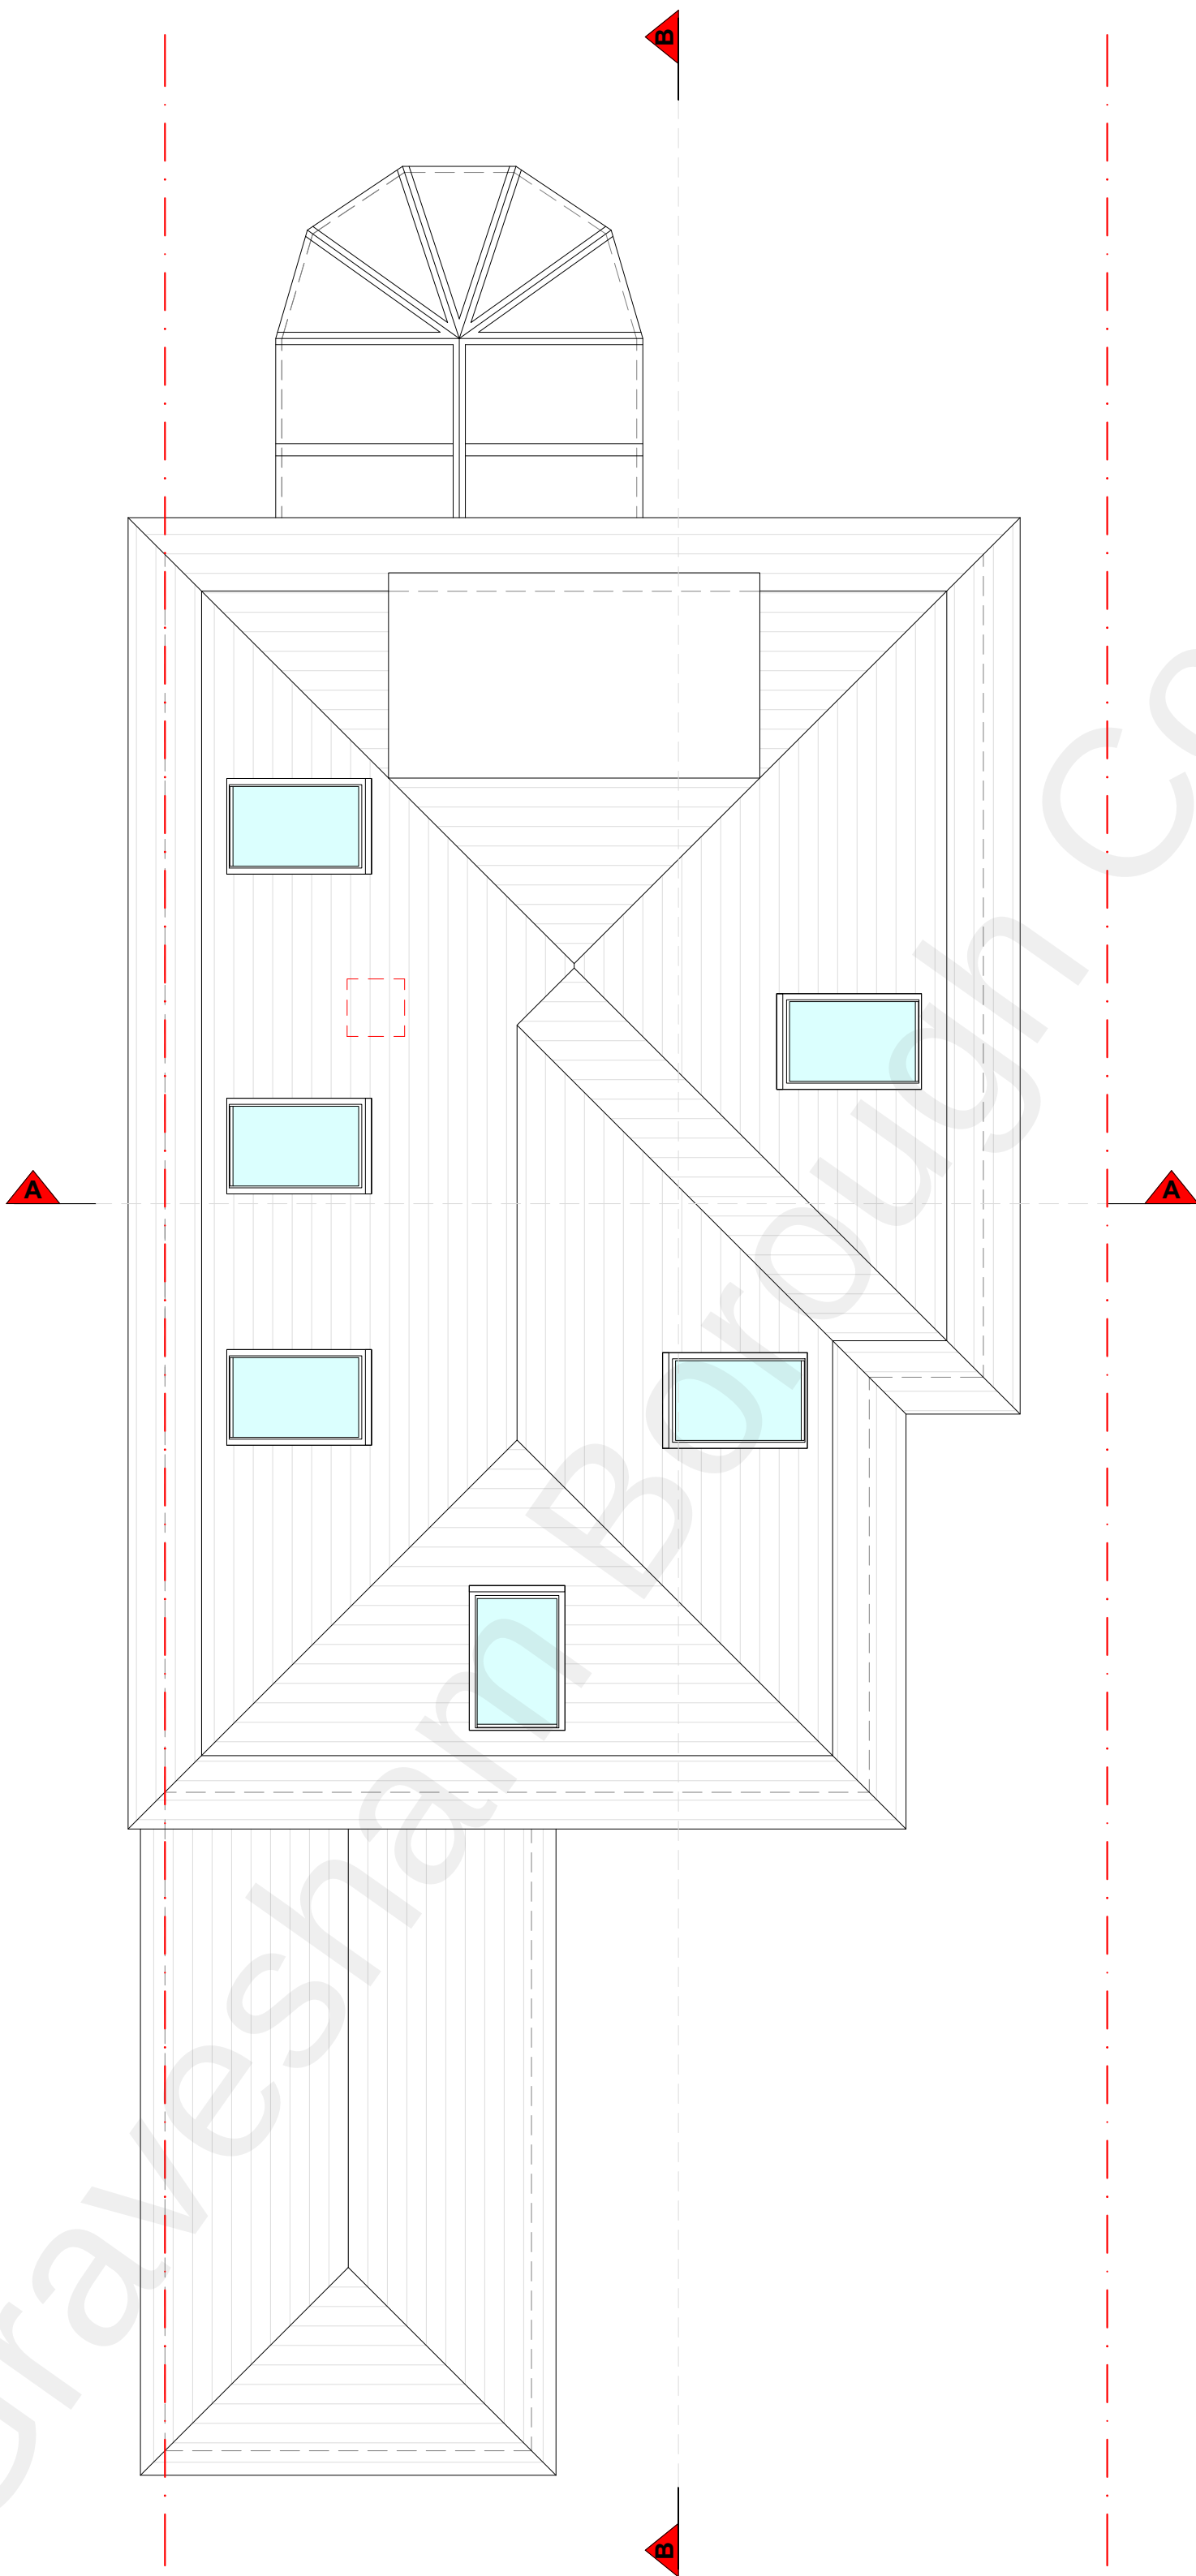

Proposed Roof Plan

