




LOCATION PLAN.
SCALE 1:2500 @ A3

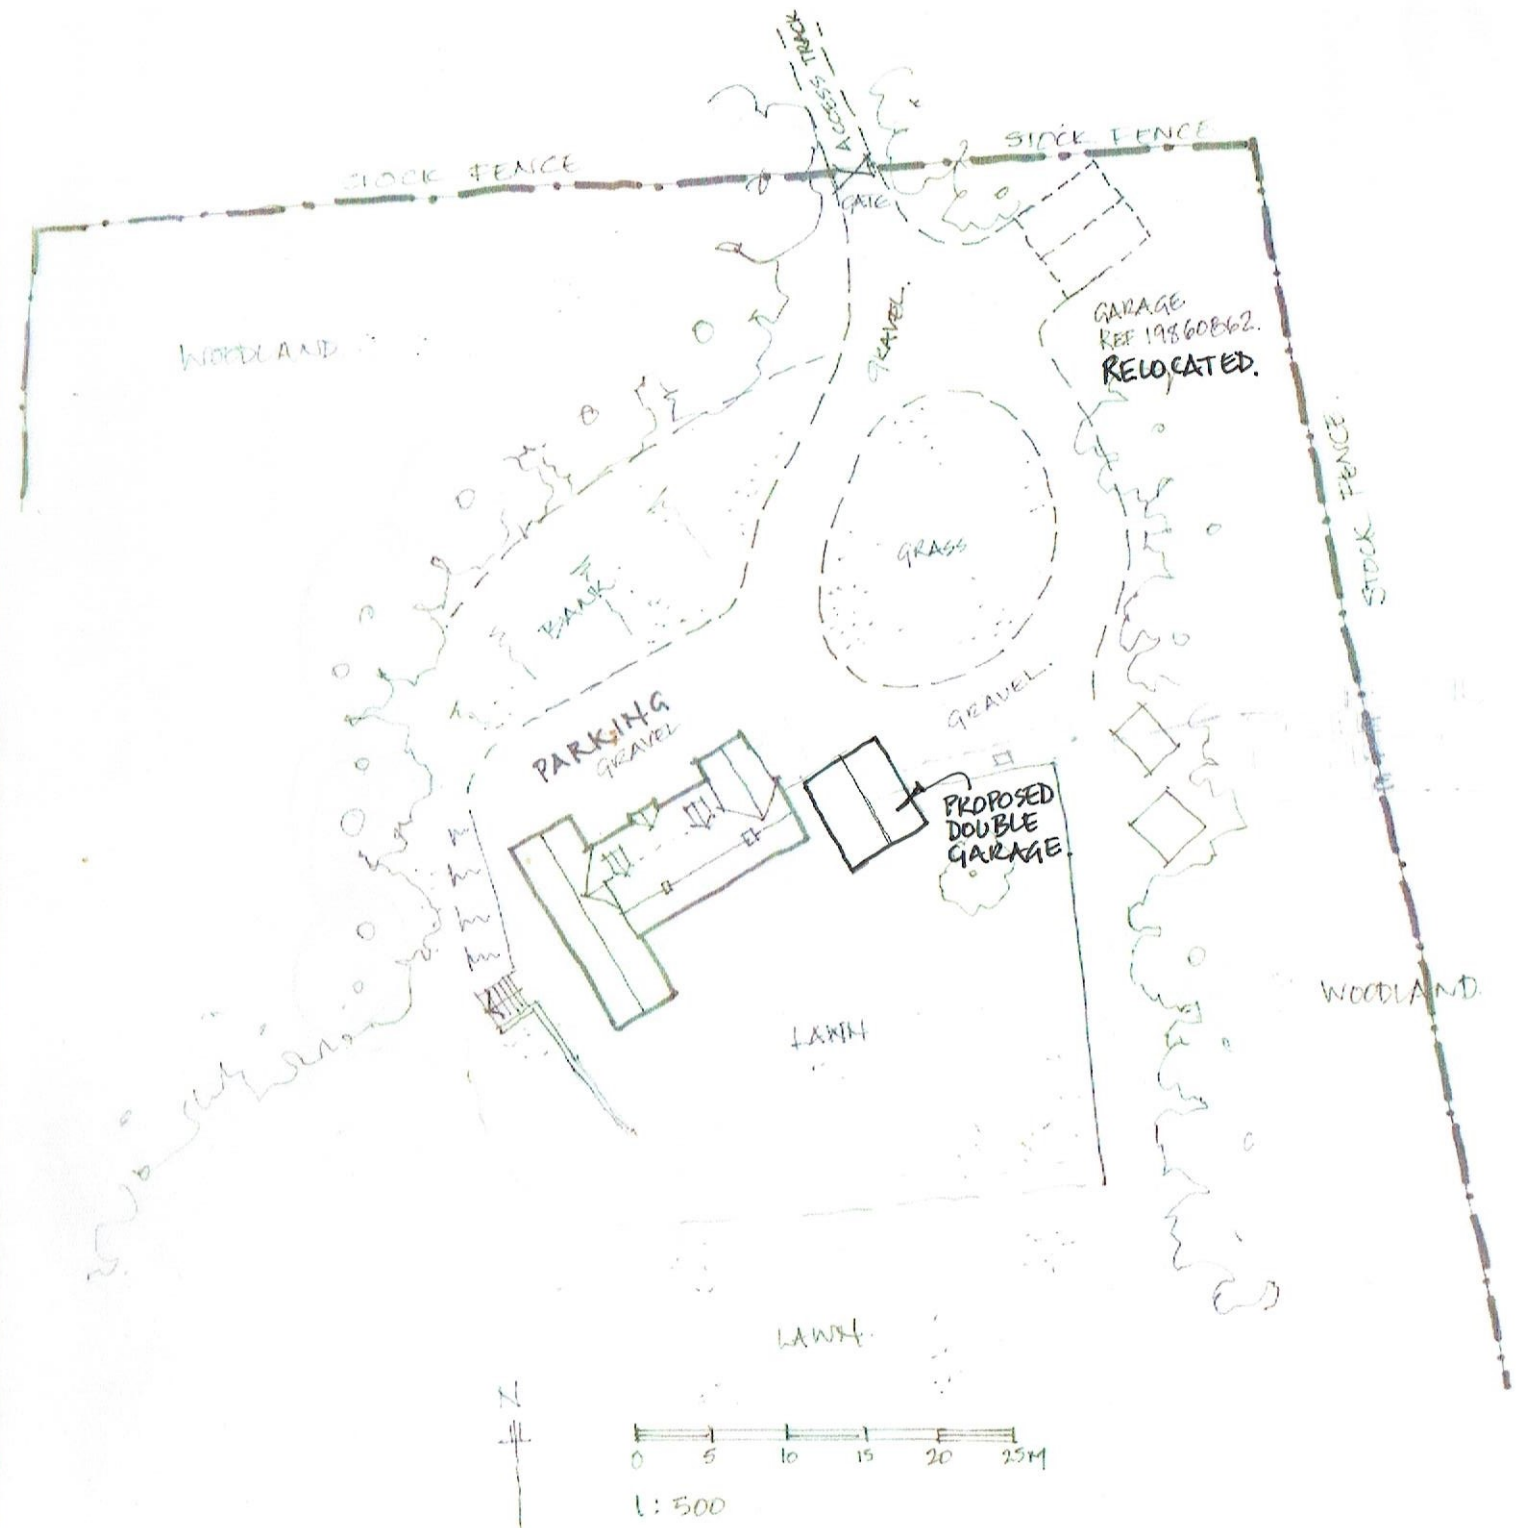

PROPOSED
SITE PLAN.
SCALE 1:500
@ A3

REVA - ISSUED FOR PLANNING - 28.04.2023

GARDENERS COTTAGE, THE RIDGEWAY,
SHORNE, DA12 3LB

PROPOSED REPOSITION DOUBLE GARAGE.

LOCATION AND SITE PLANS

SCALE	1:2500 & 1:500 @ A3		
DATE	MAR 2021	DRAWN BY	P.O.
CLIENT			
DRAWING NO.	717 - 22	REV.	A

OLSON DESIGN GROUP
INTERIOR & ARCHITECTURAL DESIGN

ISLAND VIEW, 23 HAMPTON PIER AVE
HERNE BAY KENT CT6 8EW
pennyolson7@hotmail.com
07788972736 01227 638685