


Site: 14 Malvina Avenue
Gravesend
Kent
DA12 5AP
For: Mr & Mrs Chapman

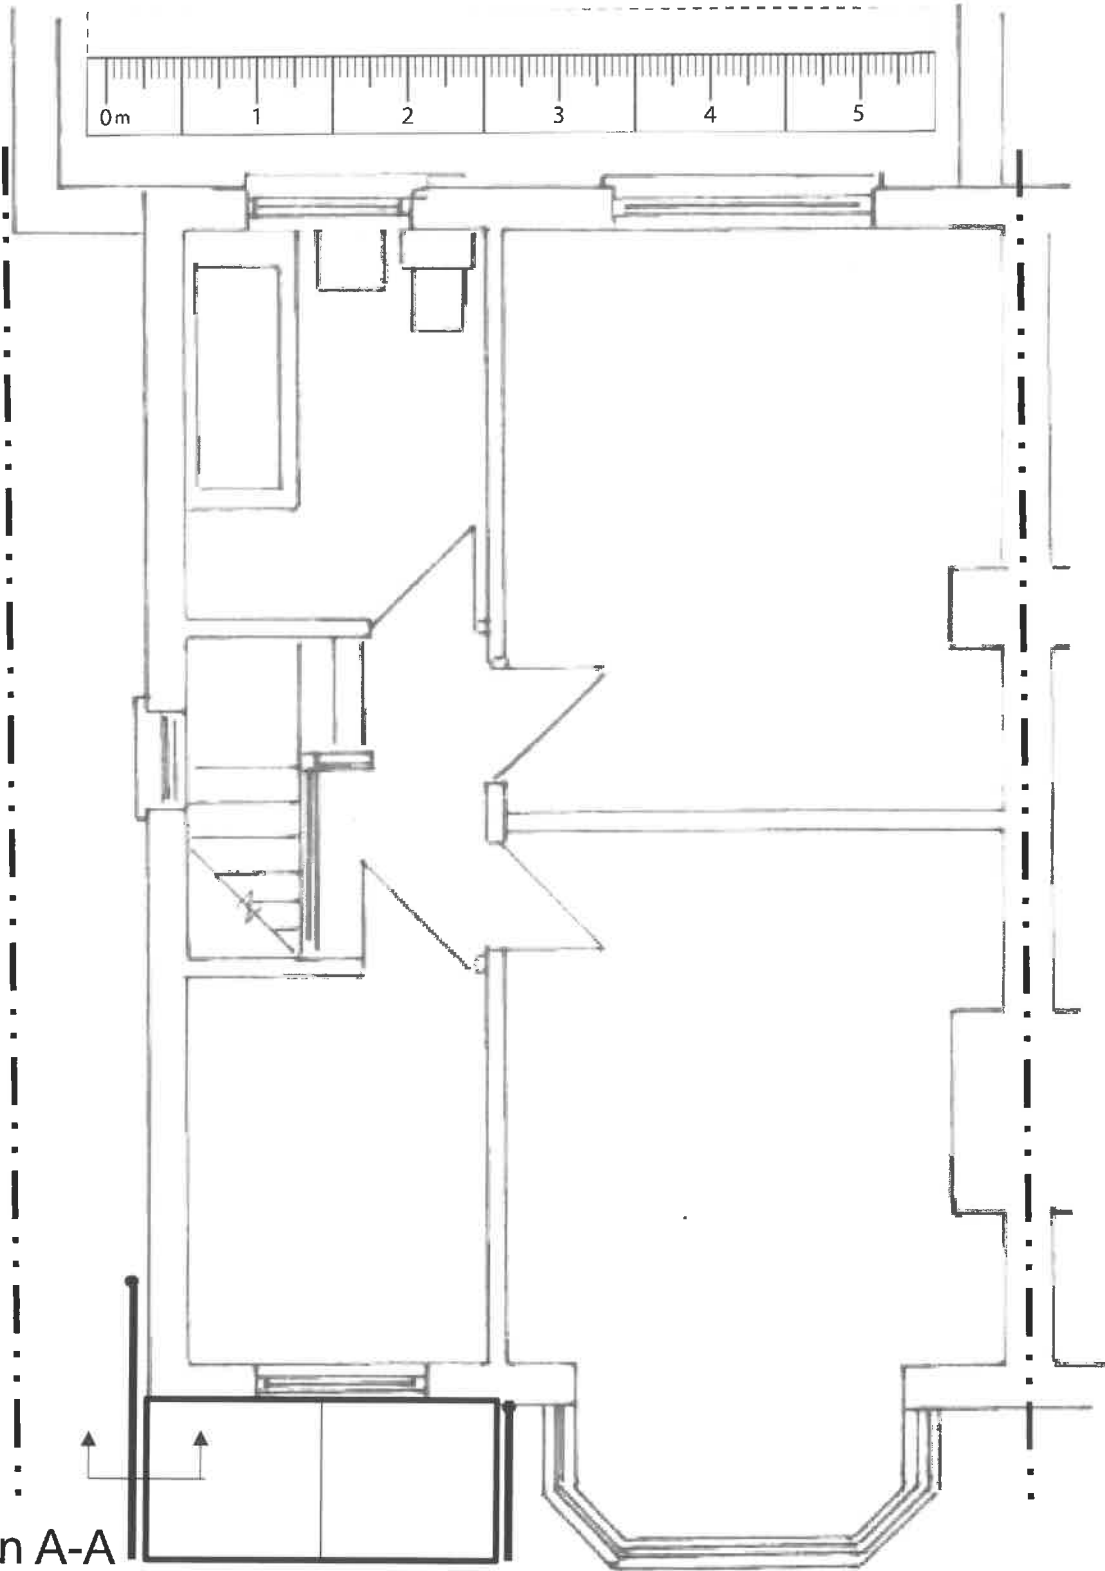

Section A-A
No. 14MA / Porch / 09

First Floor Plan with addition of
new porch

Scale 1:50 @ A4