
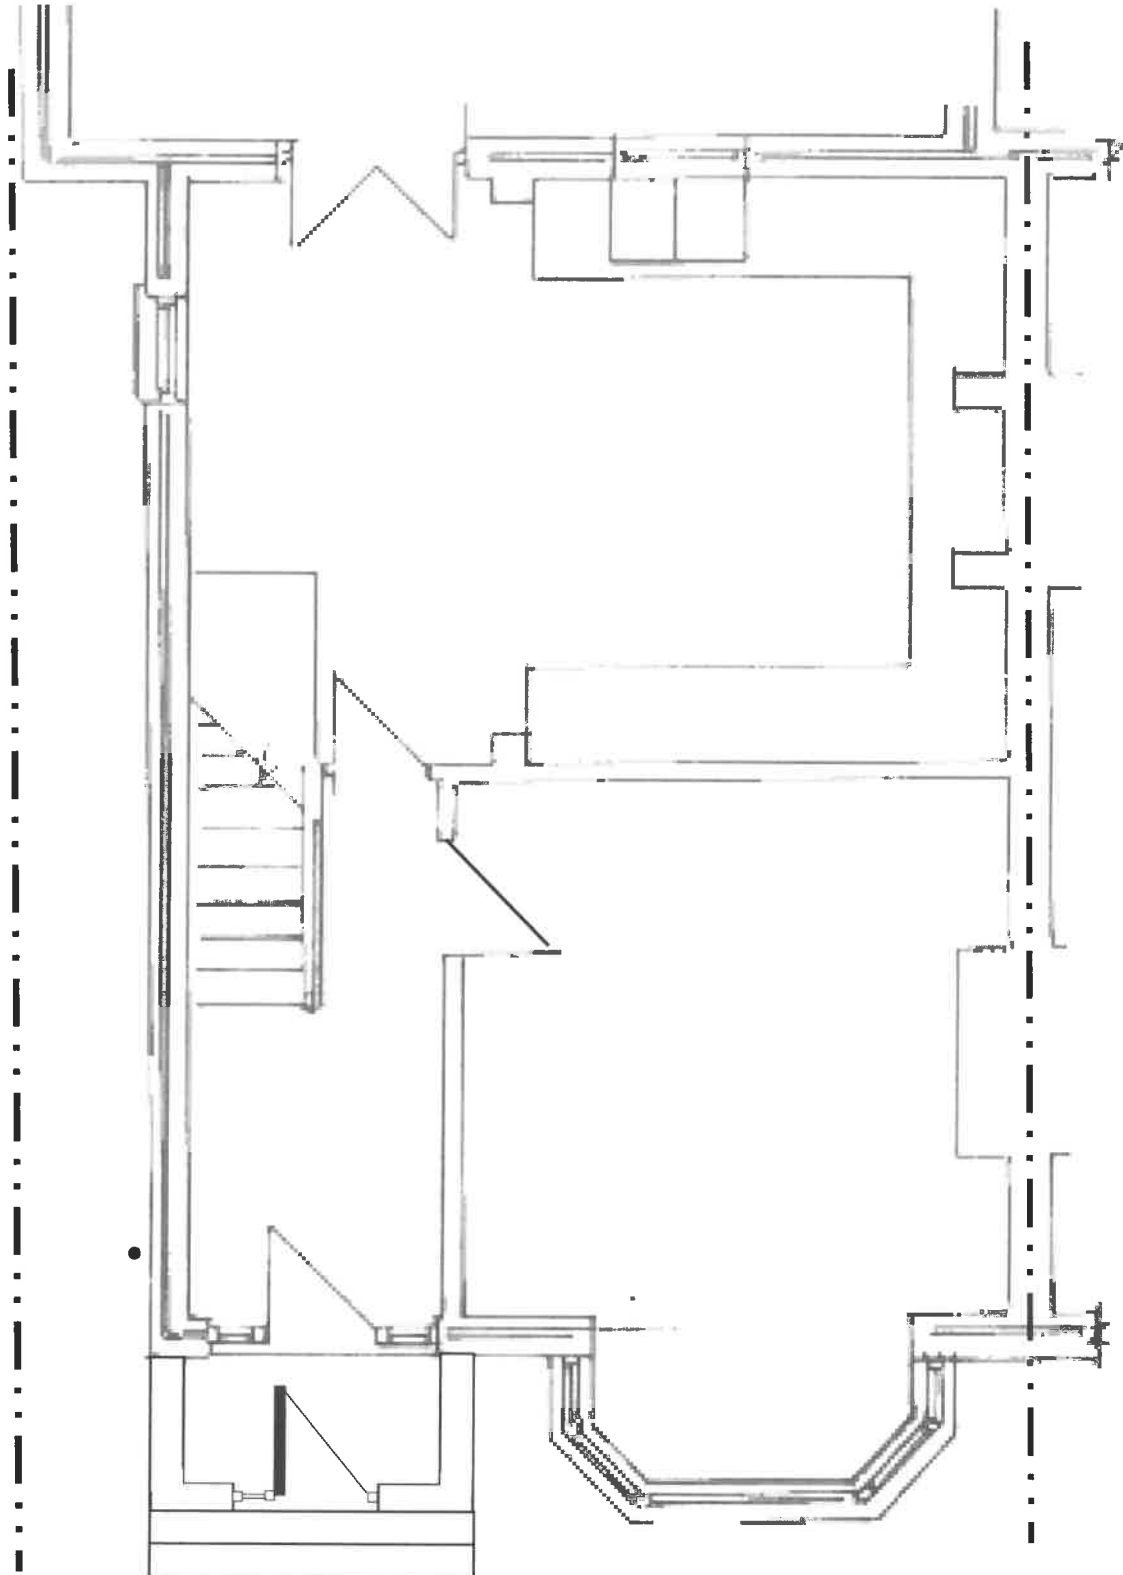


Site: 14 Malvina Avenue
Gravesend
Kent
DA12 5AP
For: Mr & Mrs Chapman

 

Ground Floor Plan with addition of
new porch

Scale 1:50 at A4