
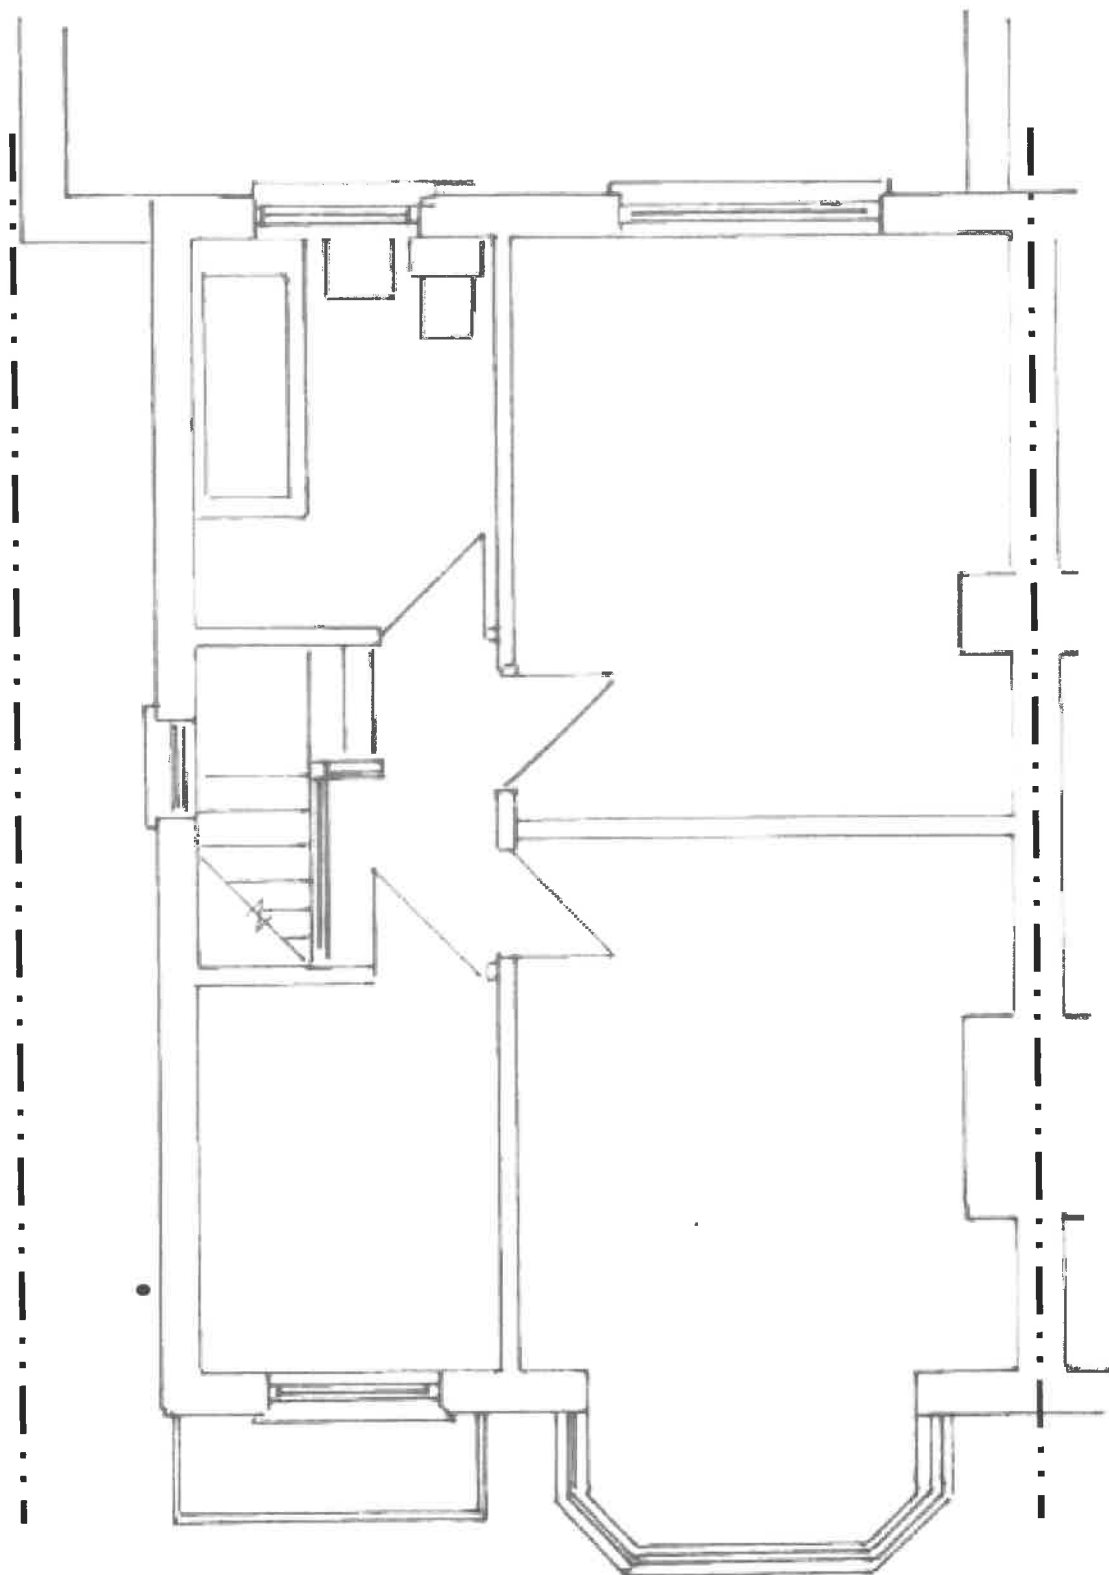


Site: 14 Malvina Avenue  
Gravesend  
Kent  
DA12 5AP  
For: Mr & Mrs Chapman

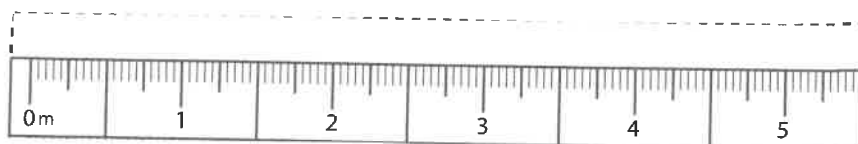

Existing First Floor Plan

Scale 1:50 @ A4