
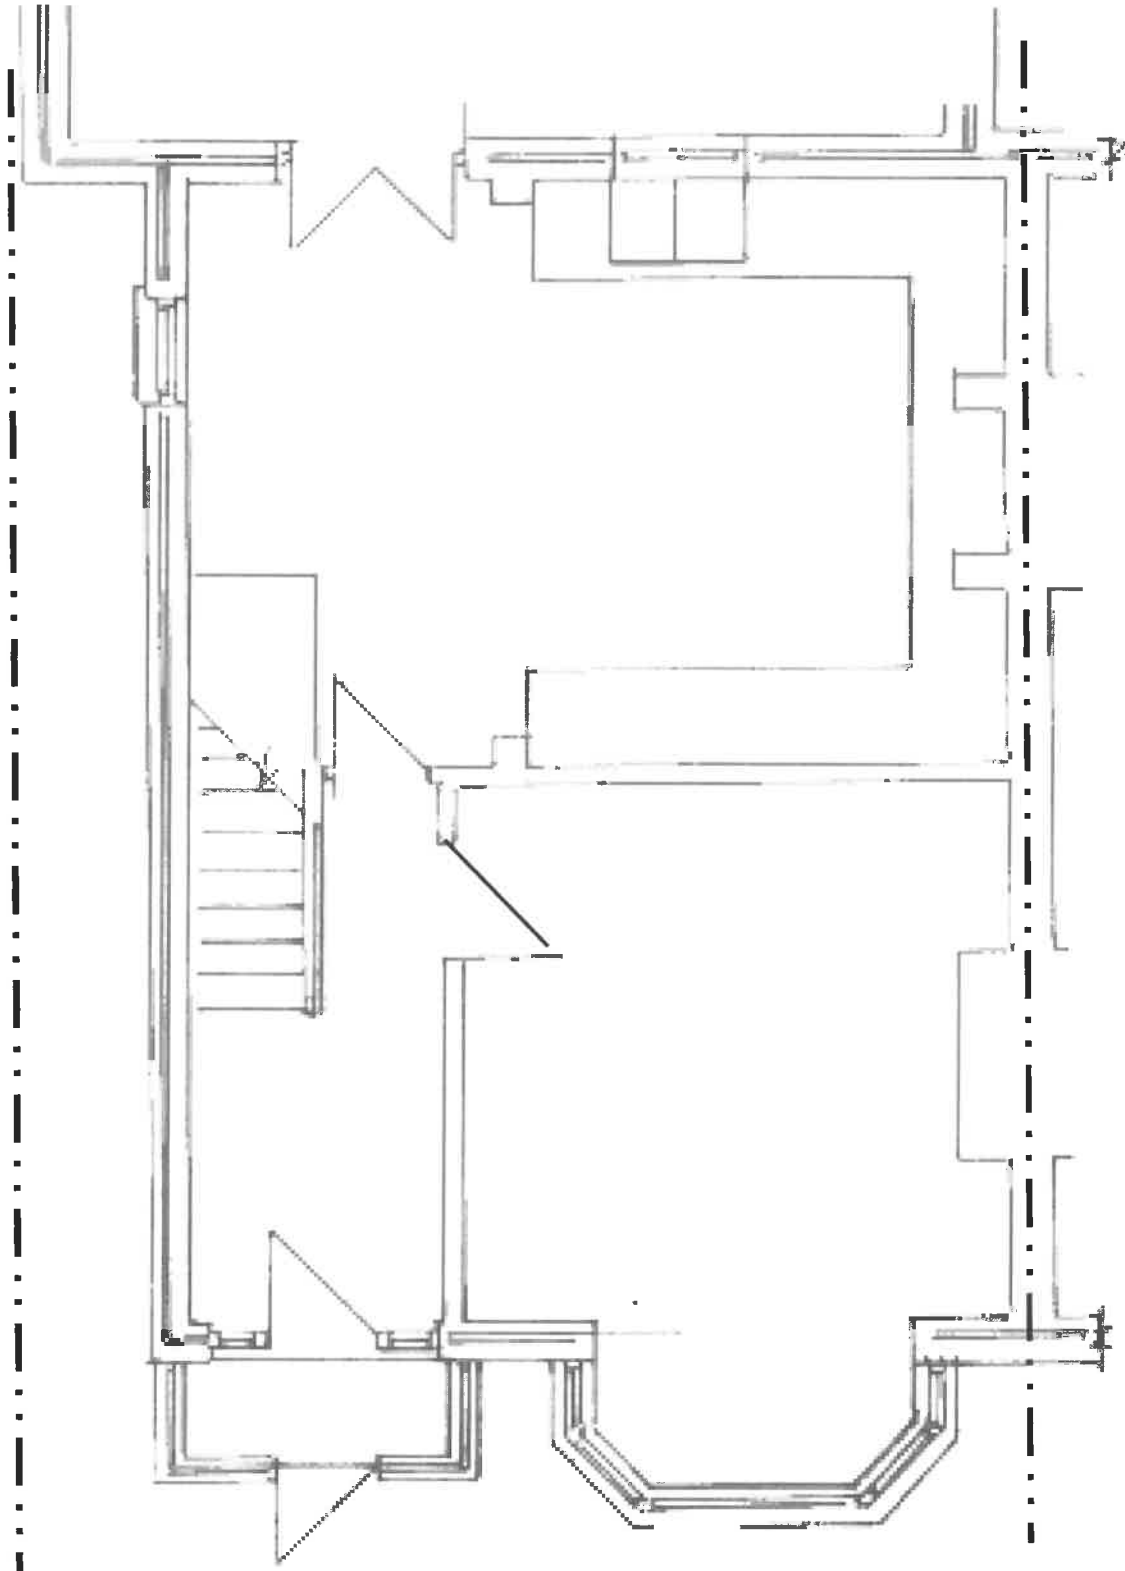


Site: 14 Malvina Avenue
Gravesend
Kent
DA12 5AP
For: Mr & Mrs Chapman

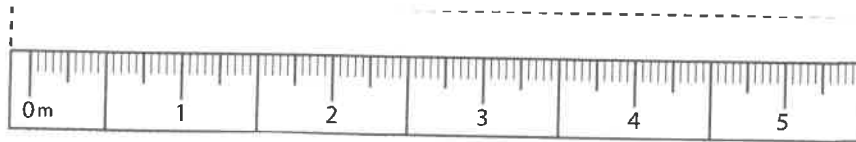

Existing Ground Floor Plan

Scale 1:50 @ A4