


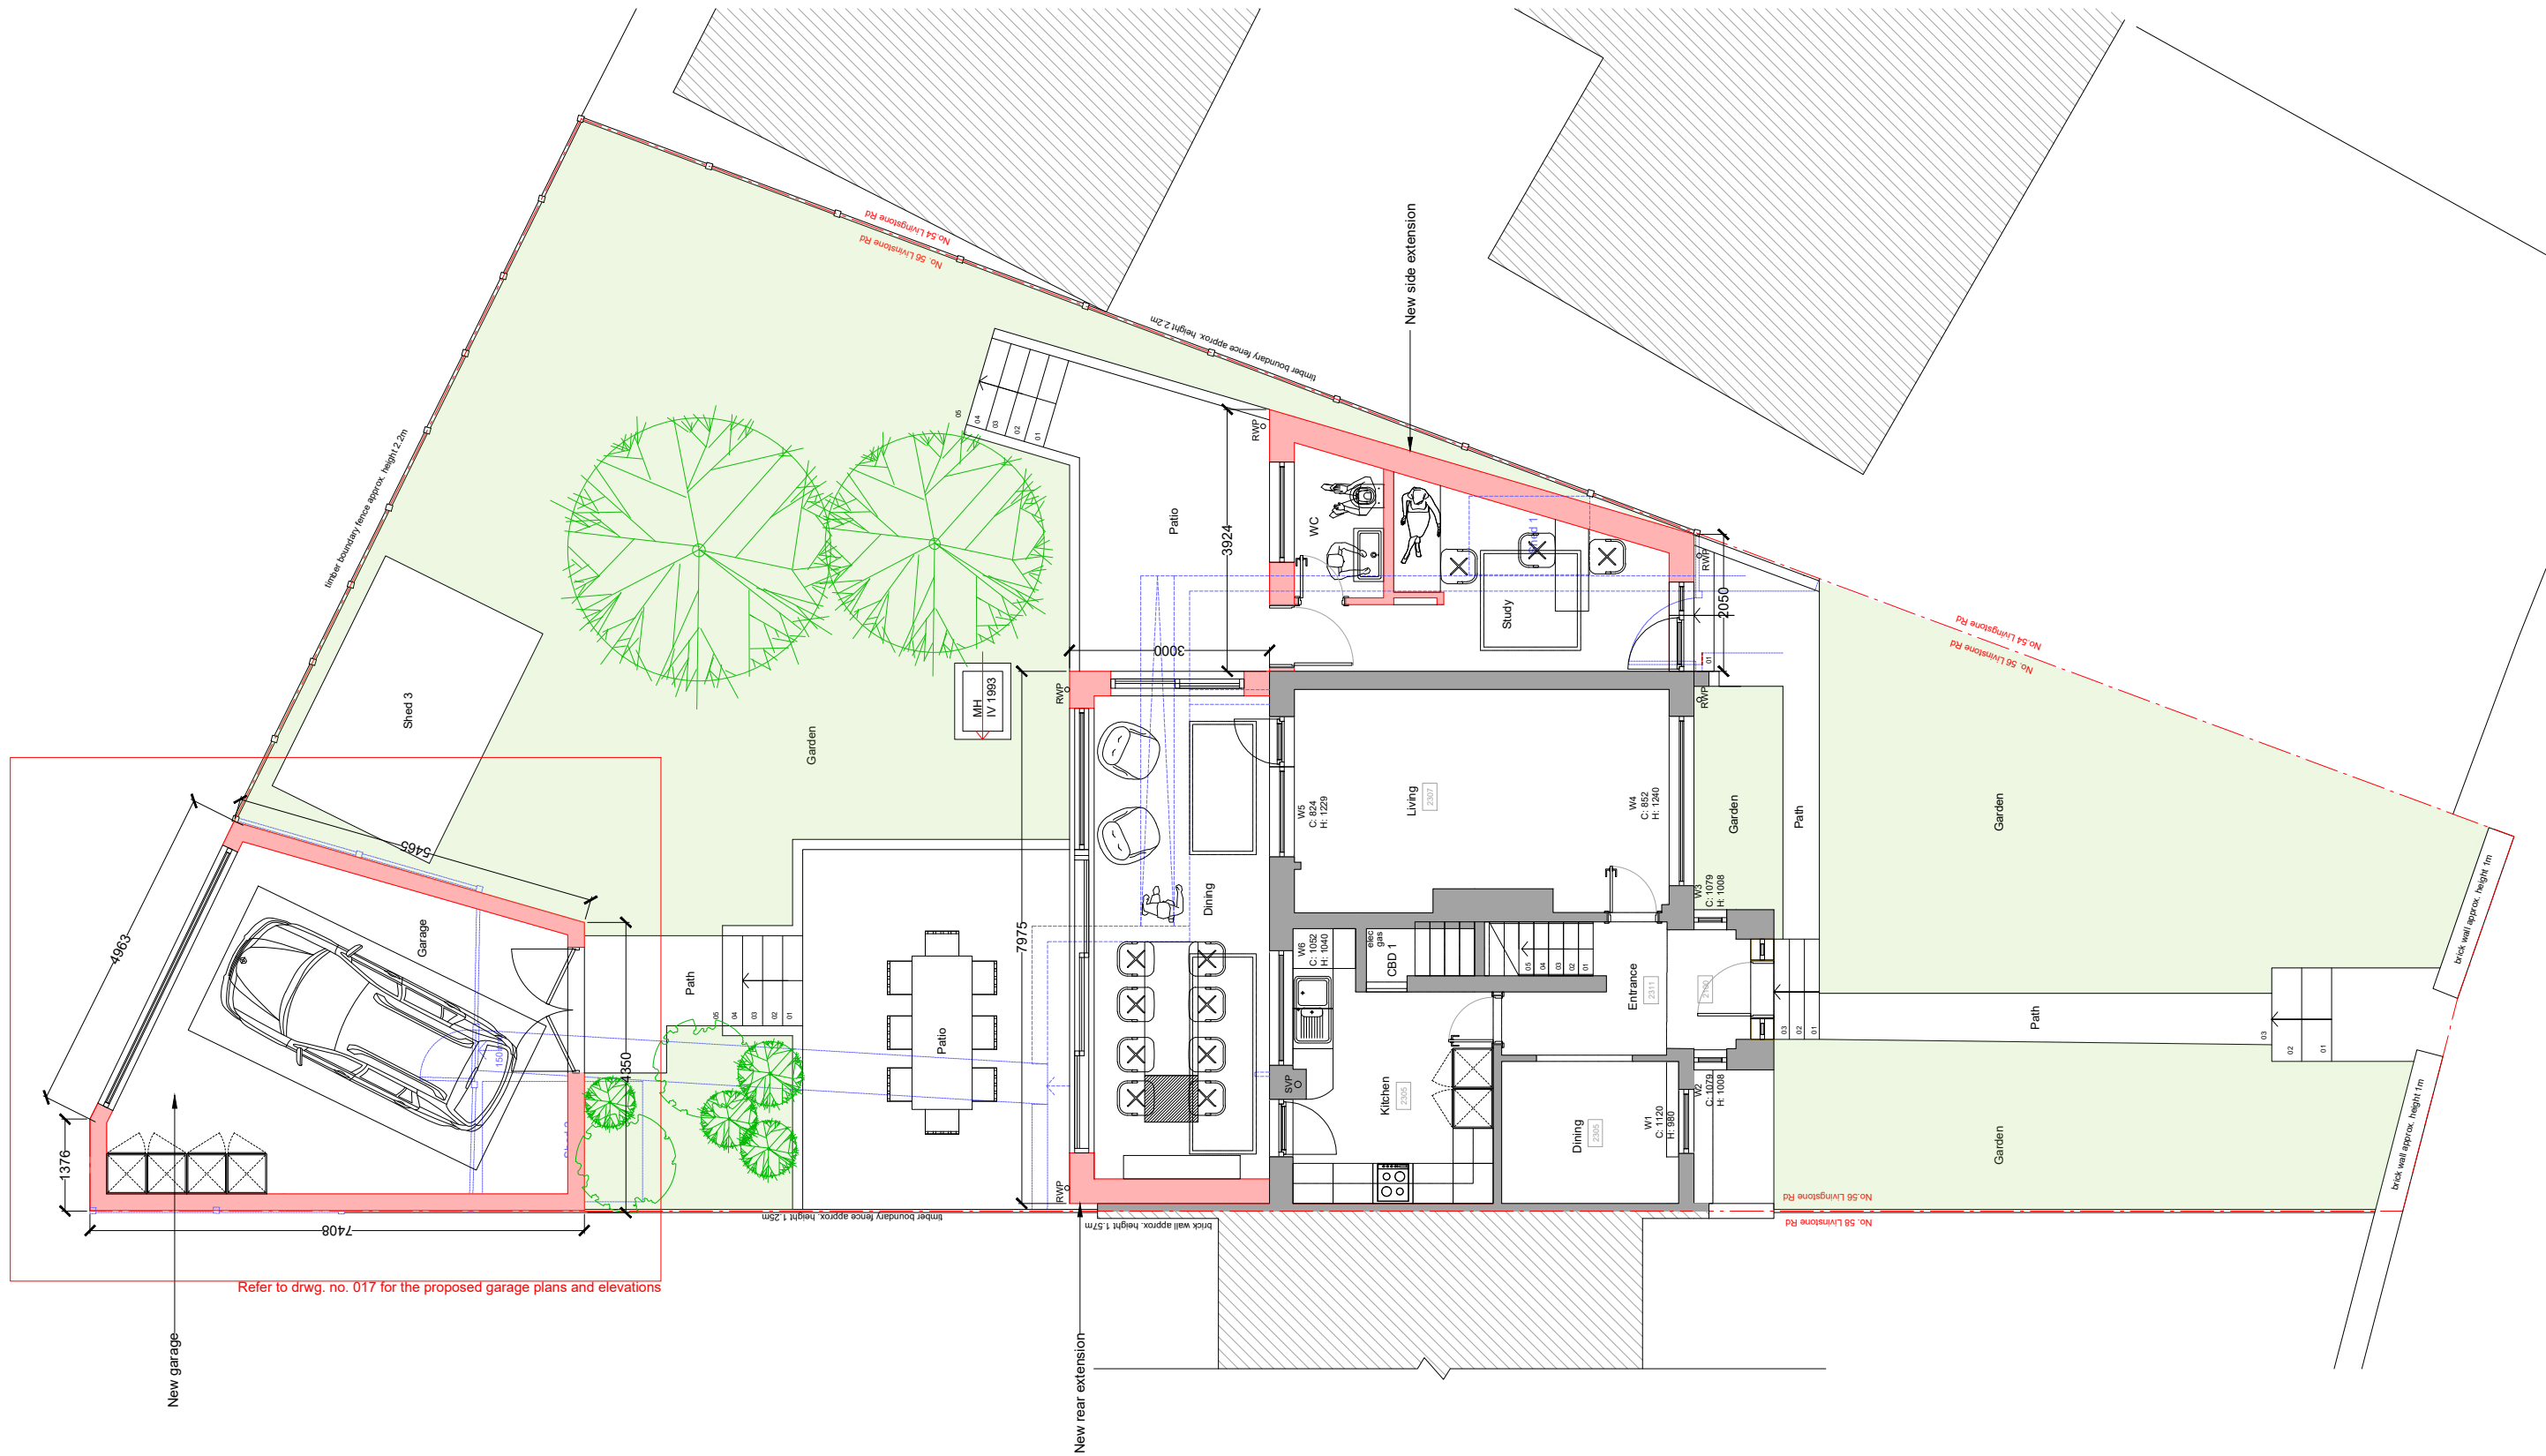

Refer to drwg. no. 017 for the proposed garage plans and elevations

New garage



New rear extension

New side extension

NOTES:
- This drawing is for early stage design and planning applications only,
and therefore should NOT be used for construction.

- Existing retained
- Existing to be removed
- Proposed

- Revisions:
- 14.08.23 FIRST ISSUE
 - 19.08.23 - Rev. A - Revised drwgs issued to Client
 - 30.08.23 - Rev. B - Revised drwgs issued to Client
 - 05.09.23 - Rev. C - Scale bar revised

  

LOCATION 56 Livingstone Rd Gravesend DA12 5DZ	CLIENT Svetoslav Krastev		DRAWING TITLE Proposed Site Plan	DRAWING No 010 @ A3
	SCALE 1:200 @ A3	STATUS Proposed		
JOB DESCRIPTION Ground floor rear and side extensions, and a new garage			REV C	