
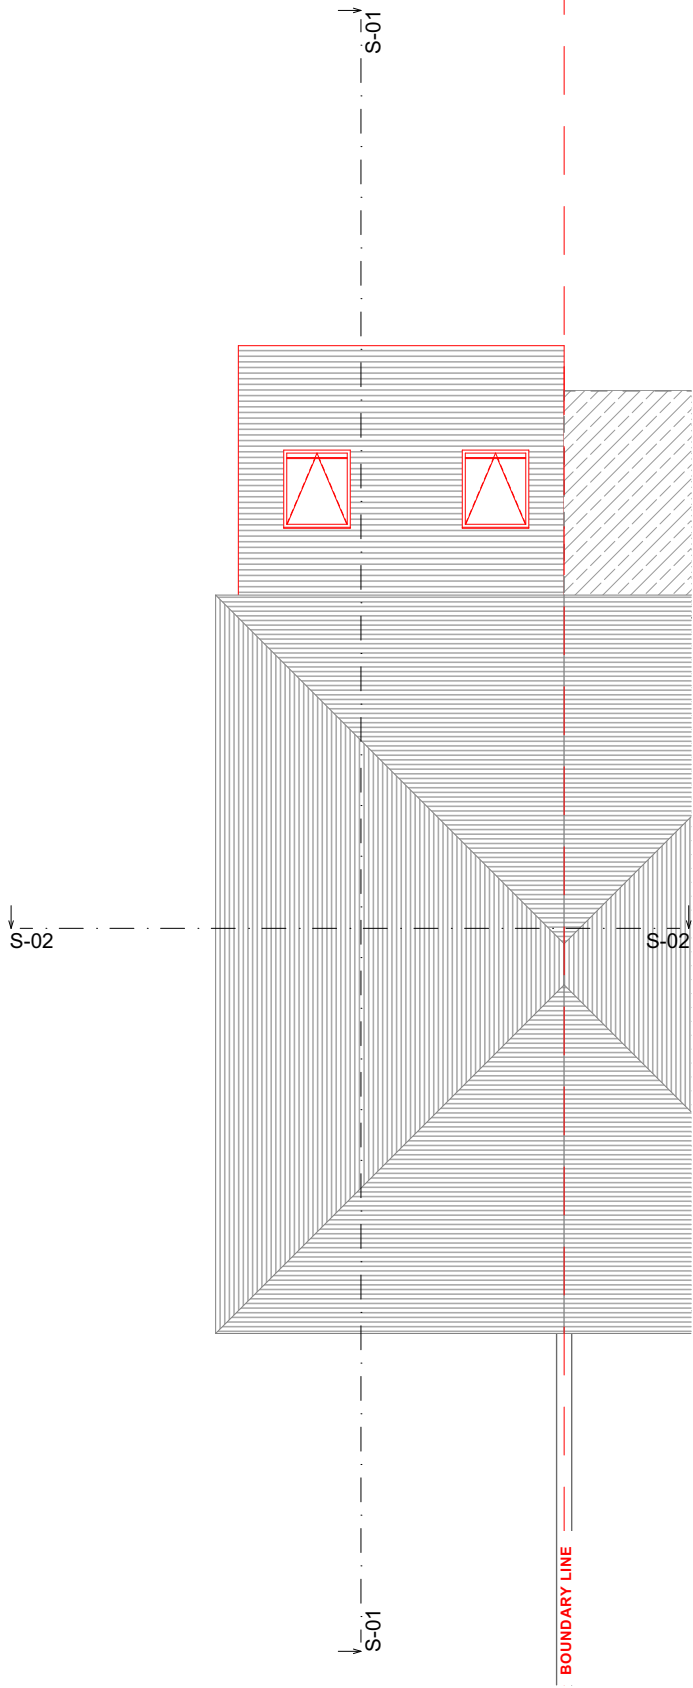
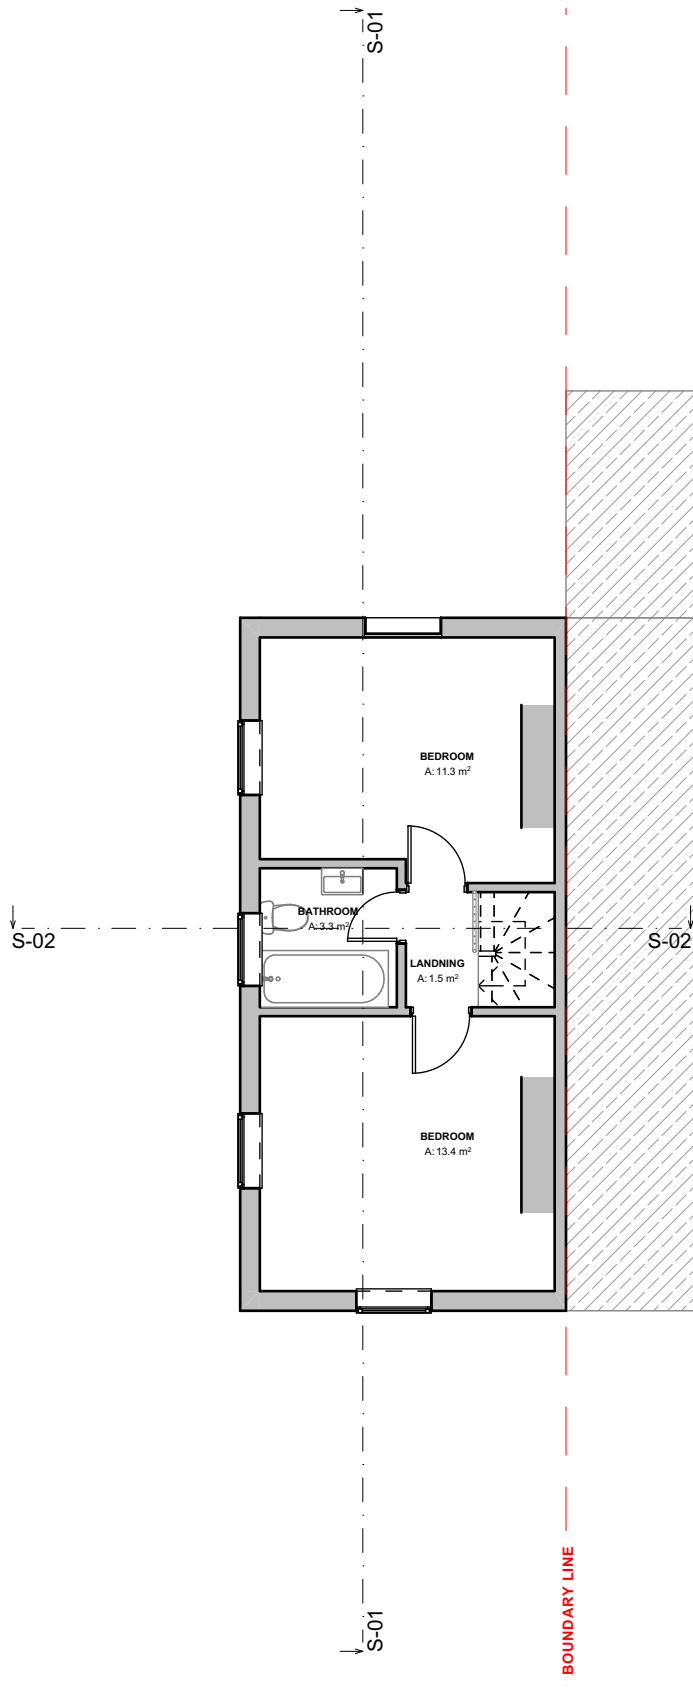
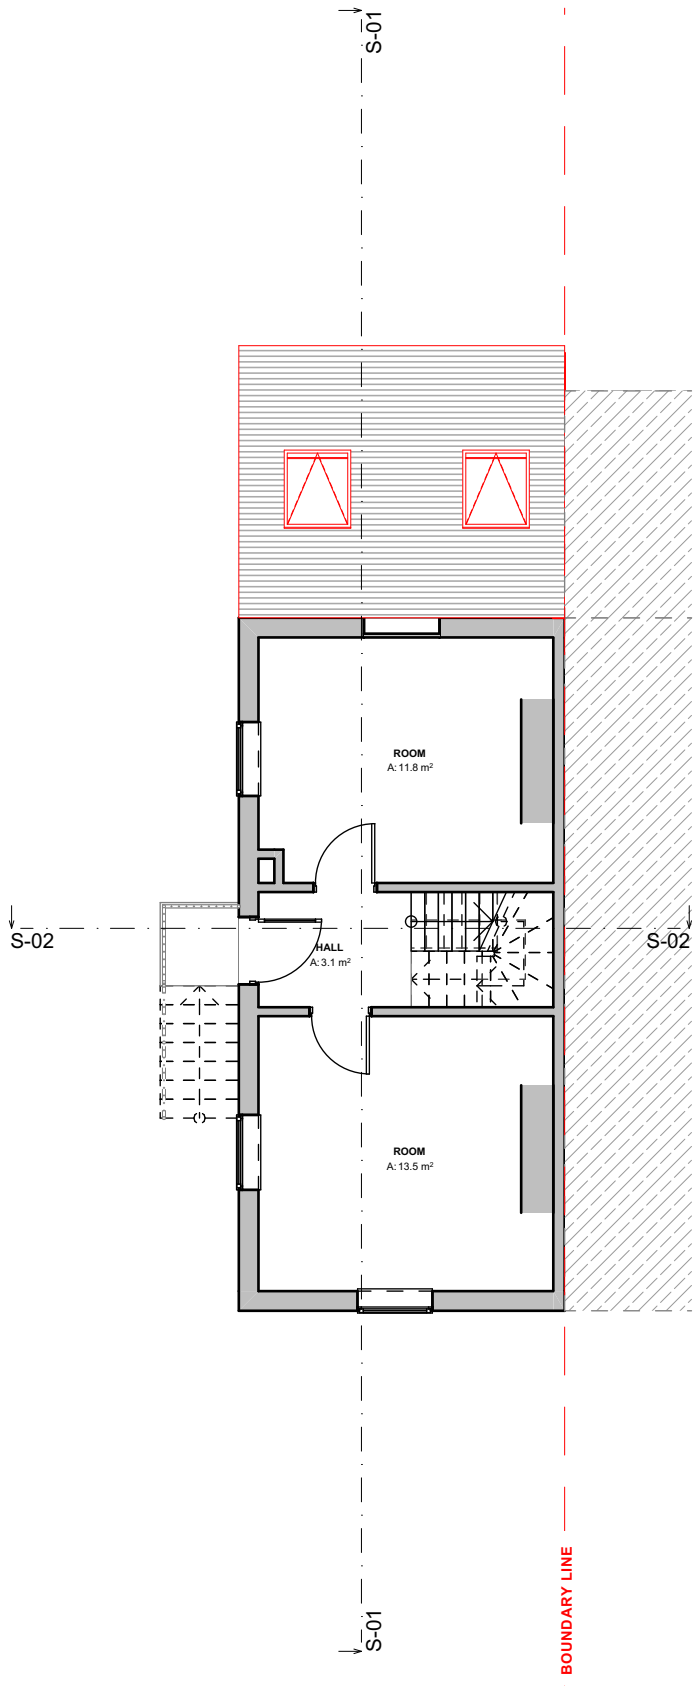


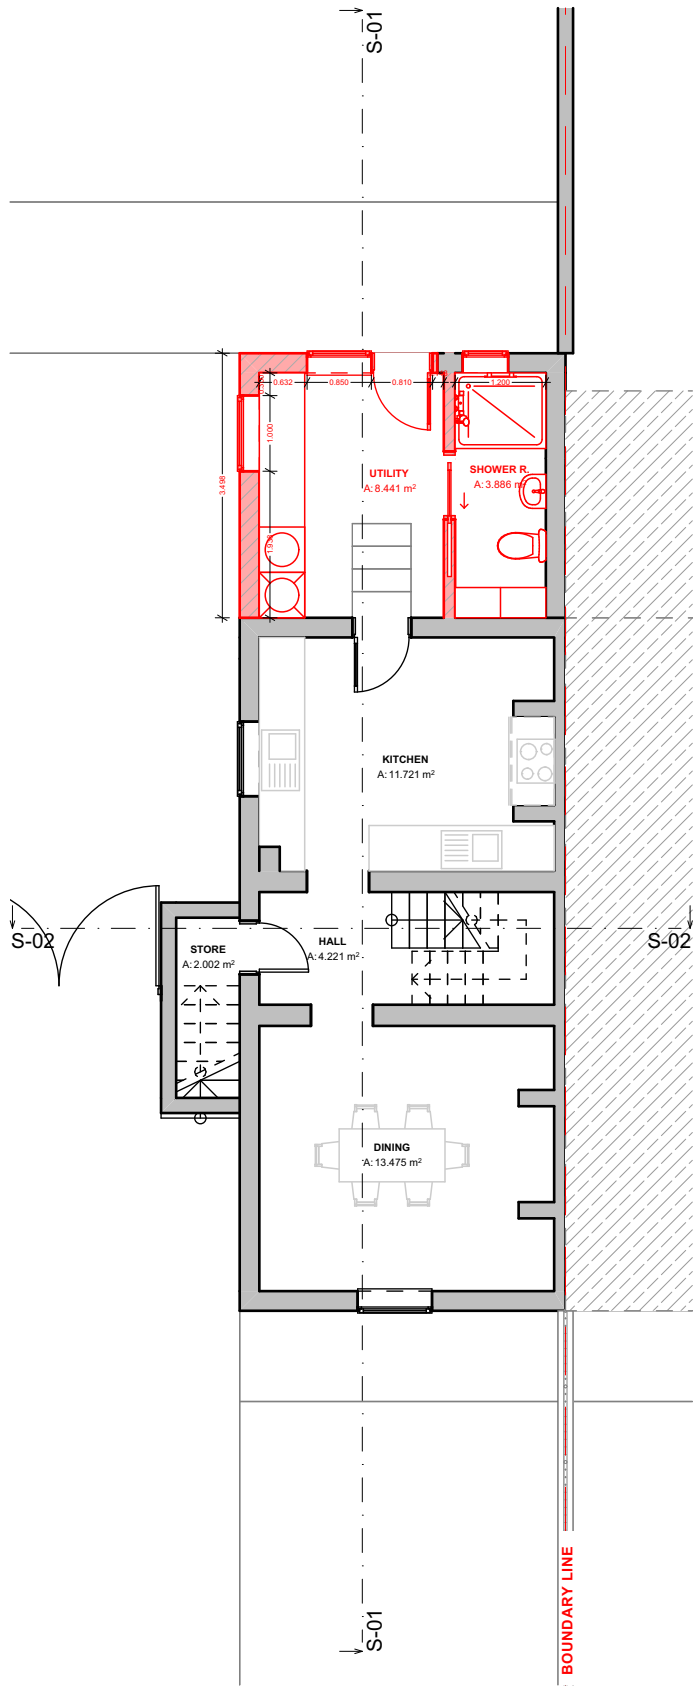

-1.

Semi-Basement

1:100

0.

Ground Floor

1:100

1.

First Floor

1:100

3.

Roof Plan

1:100

PROPOSED FLOOR PLANS

M 1:100



JNG.
ARCHITECTURAL
STUDIO

REV.	DATE.	DESCRIPTION.
------	-------	--------------

CLIENT

Pamela Kuyumani

LAYOUT NAME

Proposed Plans

DATE

18/08/2026

ADDRESS

2 Albion Rd, Gravesend DA12 2SR, UK

PAGE ID

2026-07

SCALE

1:100

TITLE

Planning

DRAWING NO.

07

REV

REV A


DRAWN BY

JNG Architectural Studio

SIGNED

JG

NORTH

 

DISCLAIMER

Written dimensions to be taken in preferences to scaled dimensions. The Contractor is responsible for checking all dimensions before work starts.

All work is to be carried out to the requirements, and to the satisfaction of the Local Authority. These drawings are for planning purposes only

Any discrepancies to be brought to the attention of JNG Architectural Studio immediately.