



- Key**
- Boundary Line
  - Foul Water Drain line
  - New 150mm dia public waste pipe running into new manhole
  - RWP
  - SM - Surface Manhole
  - YG - Yard Gully
  - RE - Roding Eye

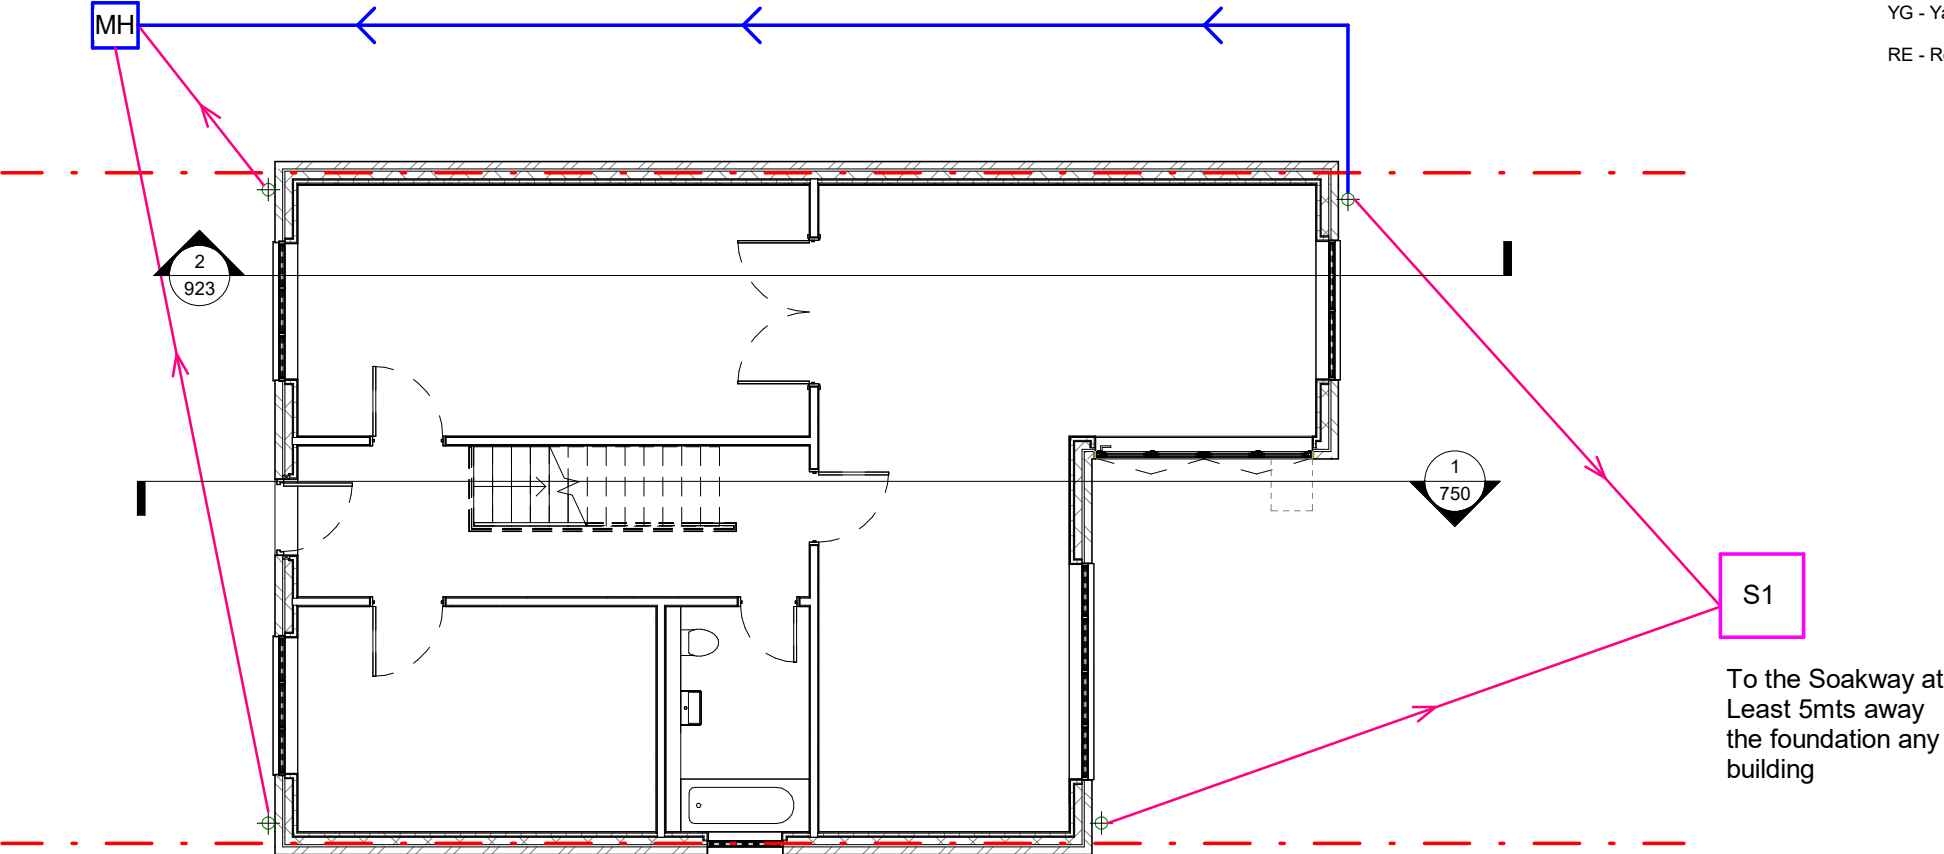

1 Proposed Ground Floor\_Water  
1 : 100

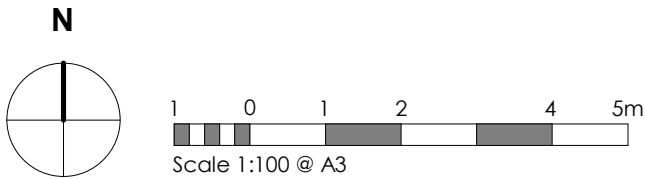

922

notes:

1. Do not scale from this drawing, except for planning purposes.

2. Site boundary lines are indicative only.

3. All existing dimensions and levels to be checked on site prior to commencement of work. Any discrepancies to be reported to the architect.

4. Setting-out is based on outline survey only. All setting out to be checked on site prior to construction/ordering.

5. Unless shown otherwise all dimensions are to structural surfaces and are in mm.

6. Unless shown refer to internal door schedule for door size. Door opening to be set out to give full specified architrave either side.

7. Refer to drawing number.

8. Any discrepancies between the Engineer's and Architect's drawings must be verified with the architect

Rev

Date

Description

Revision Schedule

client.

Mr Abdul Ahad

address.

77a Windsor Road, DA12 5BW

project

New House

title

Proposed Ground Floor Plan - Water Drawings

date

03.02.2026

project number

10148

scale

1 : 100 @ A3

drawing number

922

drawing status

B.Regis

revision

T: +44 (0) 7904 119 951

E: info@omni-architecture.co.uk

www.omni-architecture.co.uk

OMNI

ARCHITECTURE