




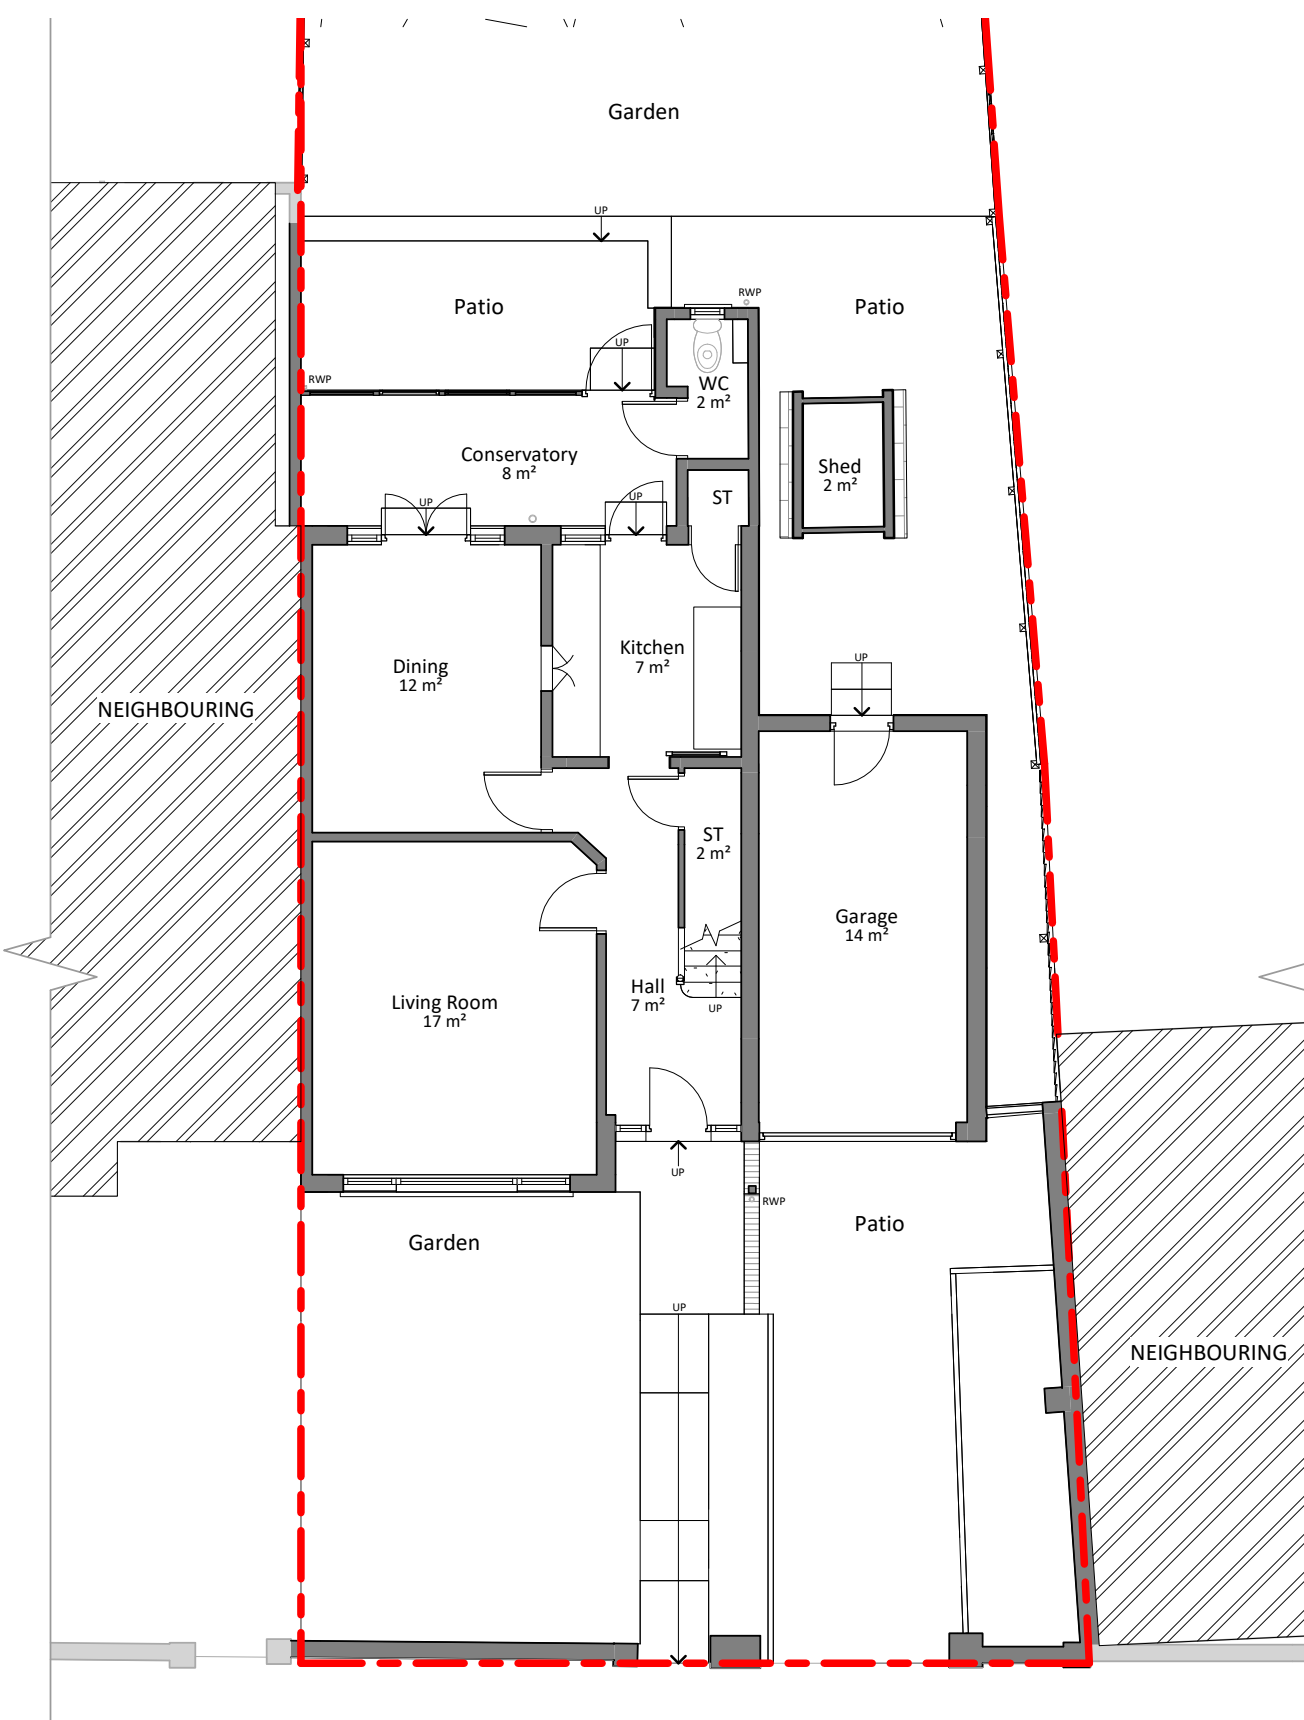


1 Existing Ground Floor
1 : 100

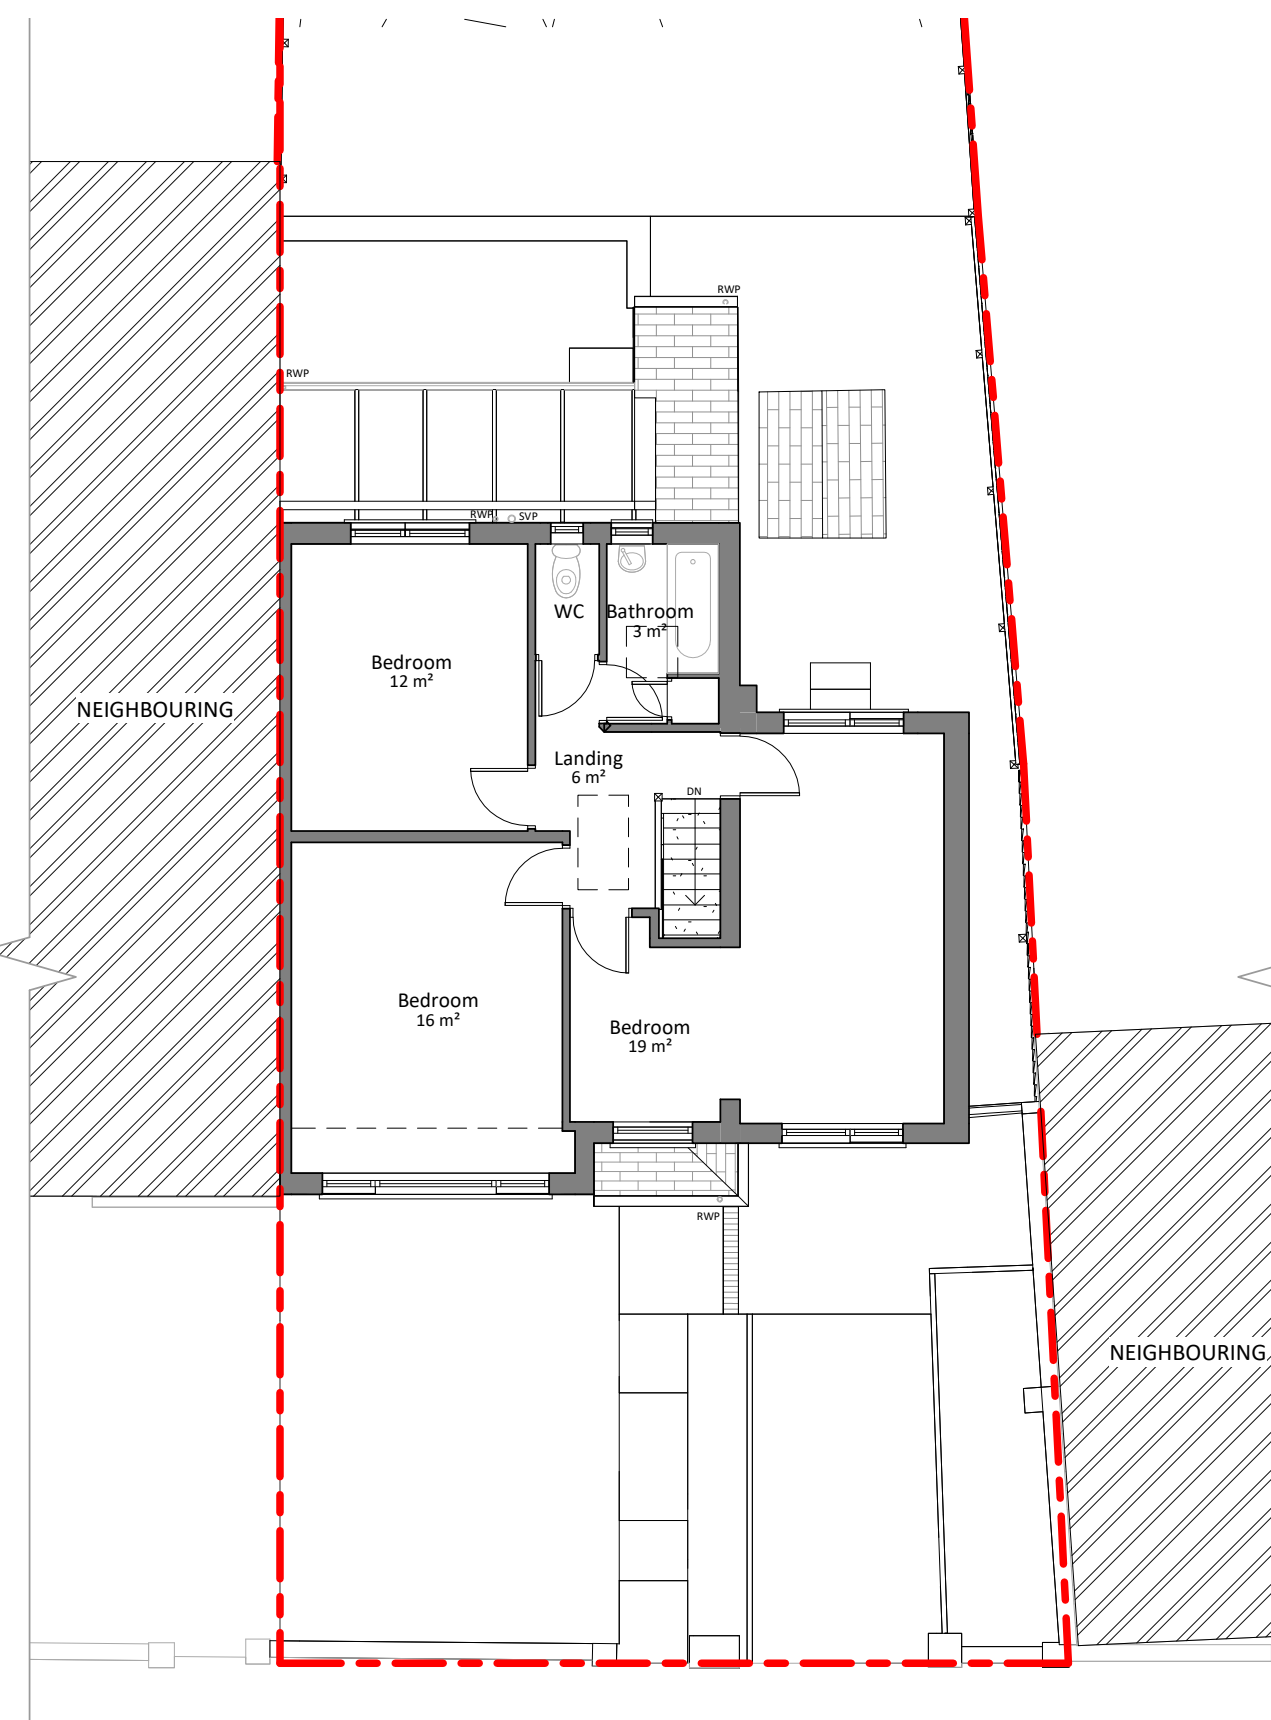

2 Existing First Floor
1 : 100

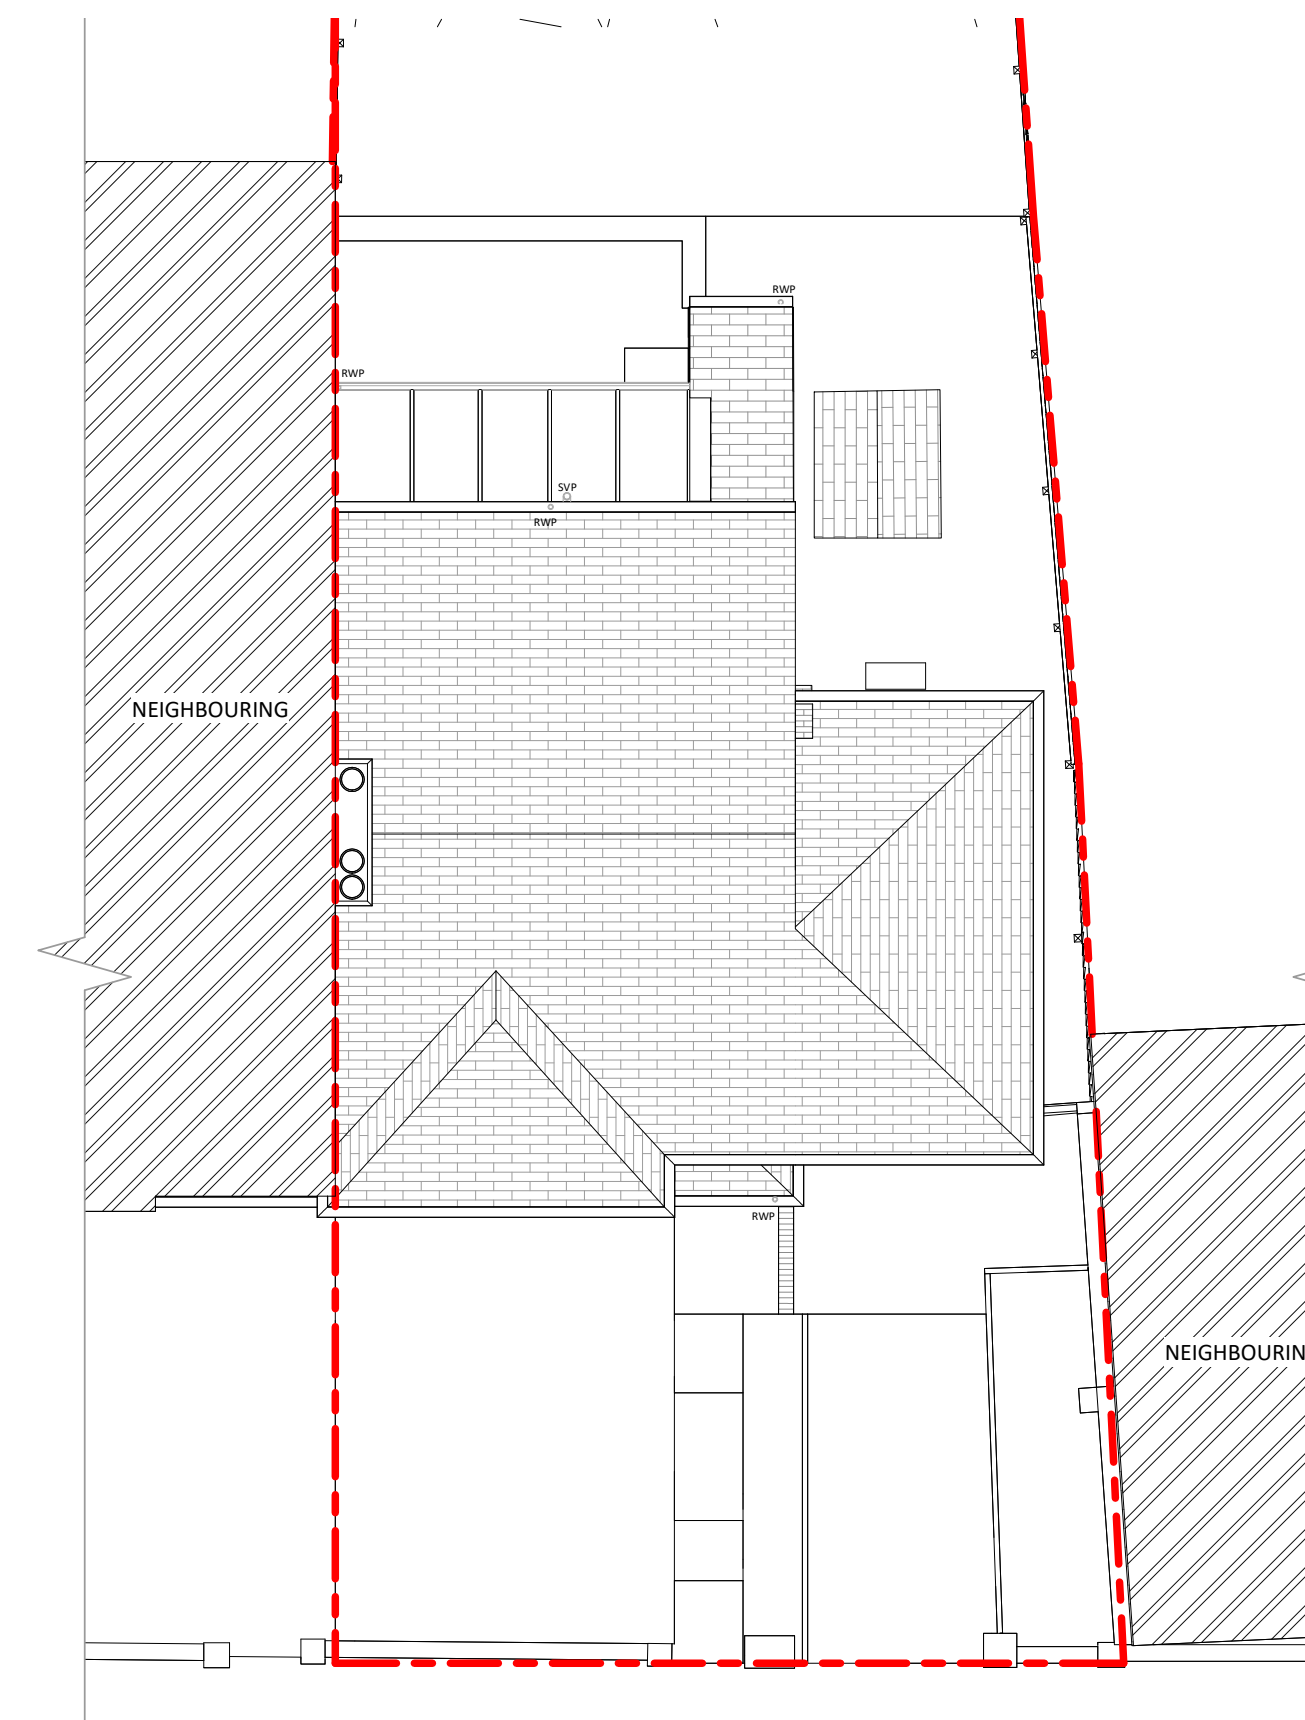


3 Existing Roof
1 : 100

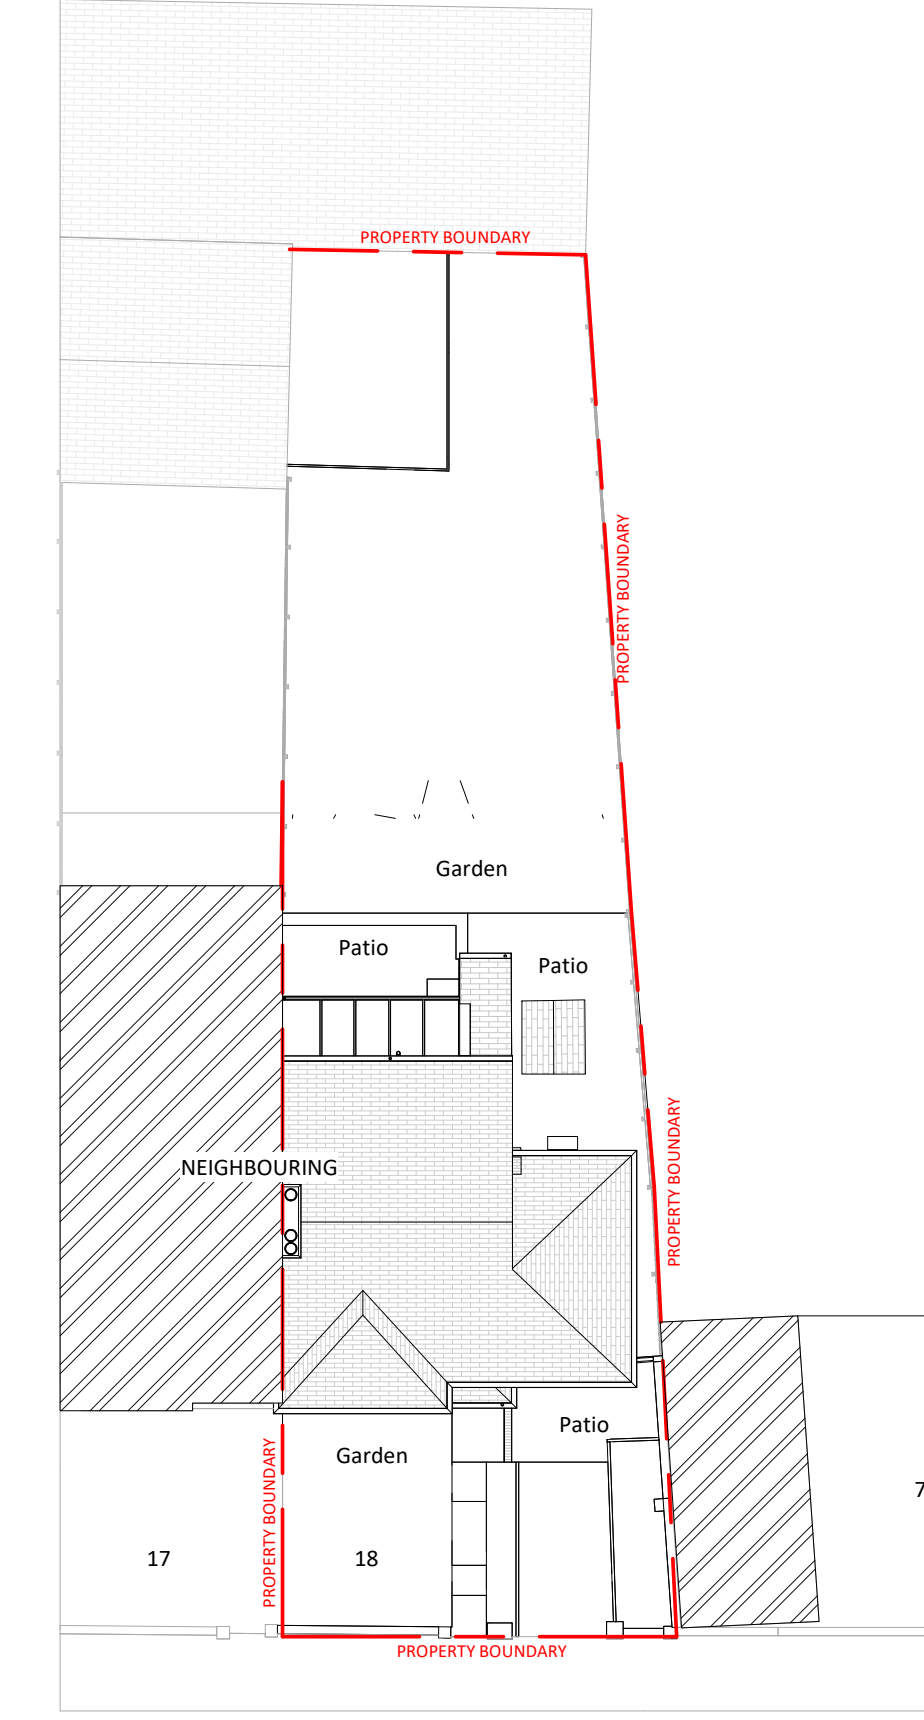

4 Site
1 : 200



5 Existing South Elevation
1 : 100

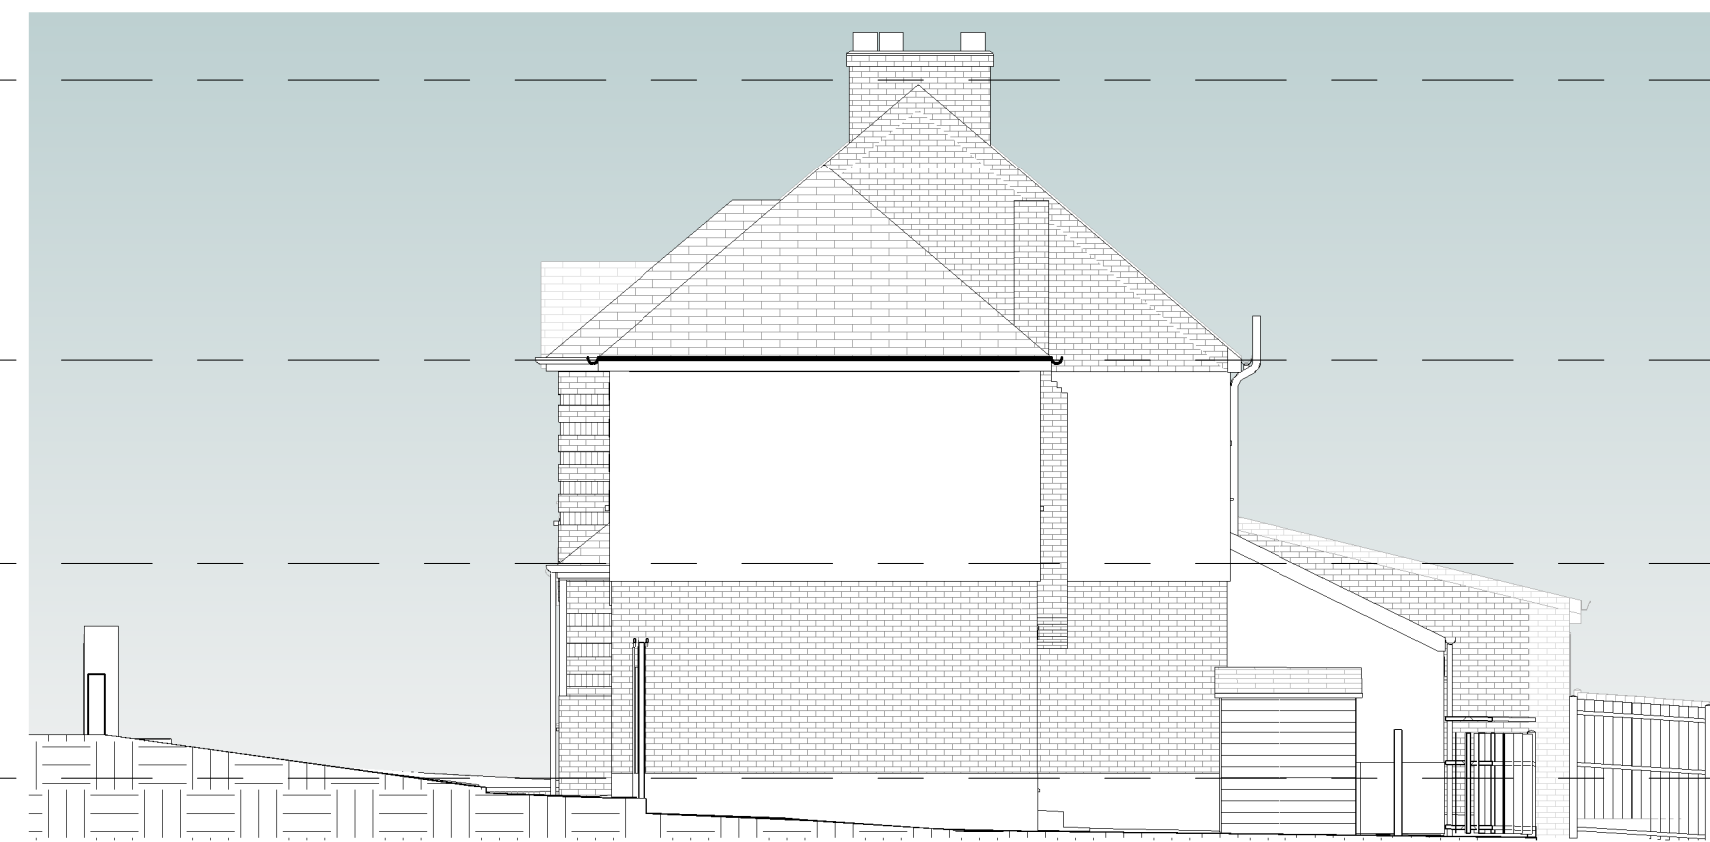


7 Existing East Elevation
1 : 100




6 Existing North Elevation
1 : 100



8 Existing West Elevation
1 : 100

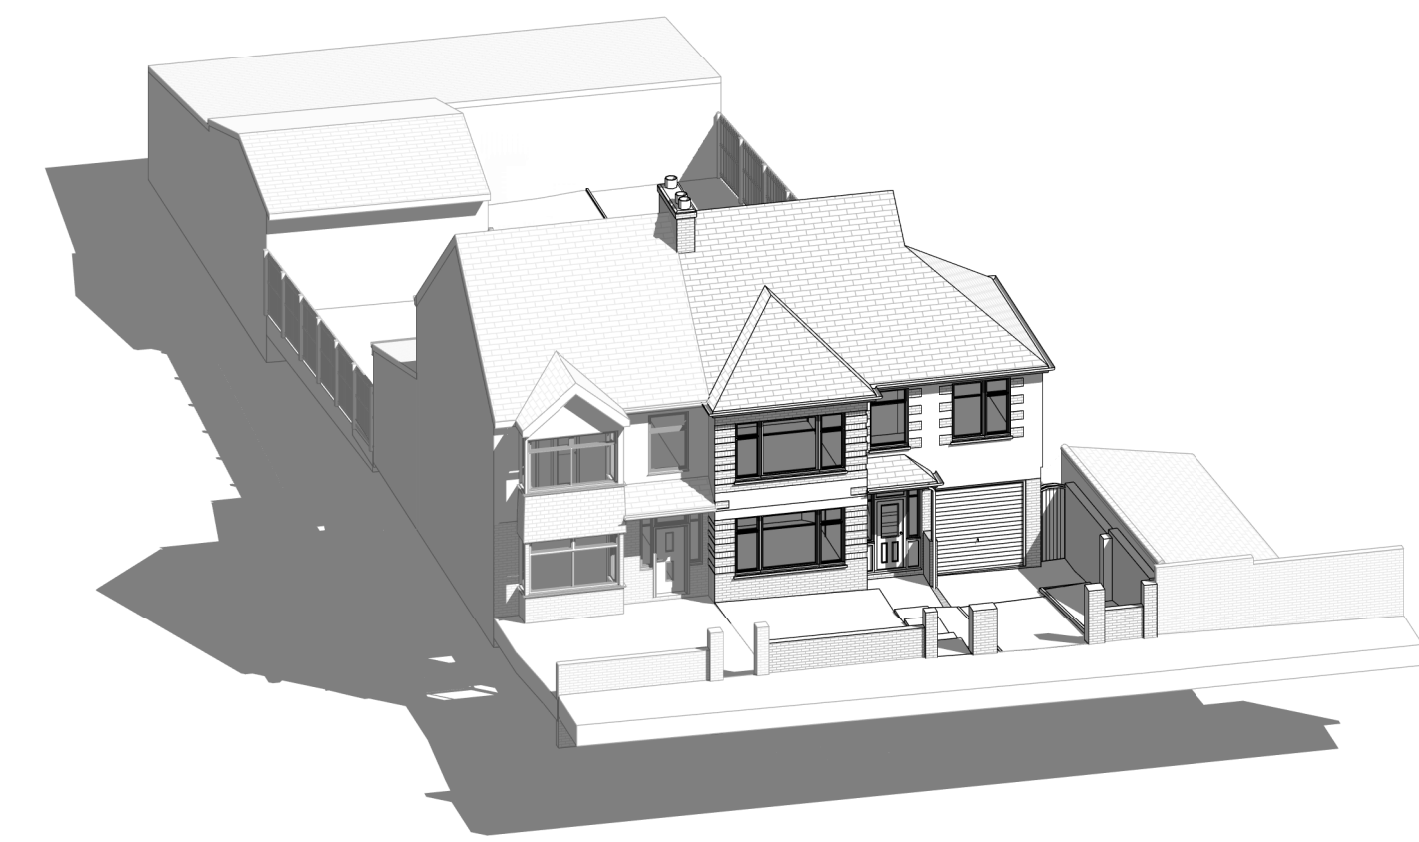

9 Existing 3D Front

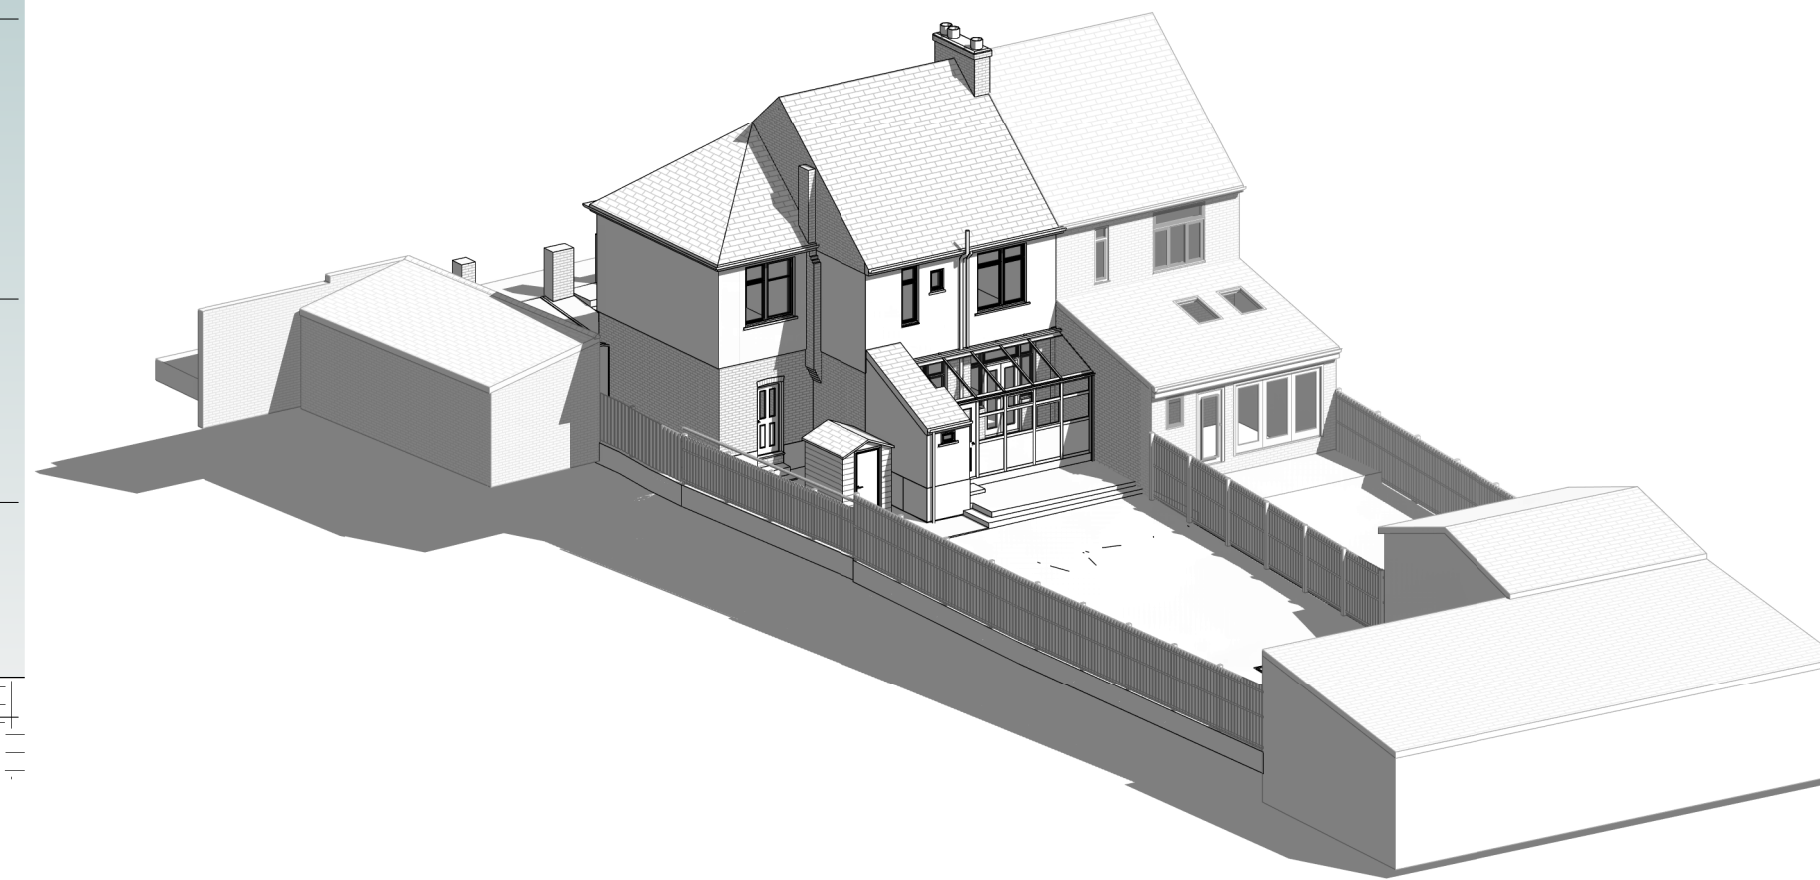

10 Existing 3D Rear

© This drawing is the property of Bluelime Retail Ltd who retain the sole copyright of its contents & it may not be reproduced in part or in whole without written permission

- DRAINAGE STORM NEW
- DRAINAGE STORM EXISTING
- DRAINAGE STORM EXISTING REMOVED
- DRAINAGE FOUL NEW
- DRAINAGE FOUL EXISTING
- DRAINAGE FOUL EXISTING REMOVED
- DRAINAGE COMBINED NEW
- DRAINAGE COMBINED EXISTING
- DRAINAGE COMBINED EXISTING REMOVED

EXTERNAL FINISHES SCHEDULE	
1	
2	
3	
4	
5	
6	
7	
8	
9	
10	
11	
12	
13	
14	
15	



Amendments :			
Rev	Date	By	Description

Project :

18 Ascot Road, Gravesend, Kent, DA12 5AL

Title :
Planning Drawings
Existing Floor Plans & Elevations


The Architects Of London (0203 903 9093)	THE ARCHITECTS A TRADING NAME OF LONDON OF BLUELIME	
Bluelime Architecture (01322 521026)		
		

18 Ascot Road

Drawn by :	Scale :	@ A1	Date :
HD	As indicated		27/02/2025

Drawing number :	Rev :
BL/DRG/3954/ 03	

[INDICATIVE PLANNING APPLICATION DRAWINGS ONLY - NOT FOR CONSTRUCTION]

 

02/06/2025 17:19:46