

- DRAINAGE STORM NEW
- DRAINAGE STORM EXISTING
- DRAINAGE STORM EXISTING REMOVED
- DRAINAGE FOUL NEW
- DRAINAGE FOUL EXISTING
- DRAINAGE FOUL EXISTING REMOVED
- DRAINAGE COMBINED NEW
- DRAINAGE COMBINED EXISTING
- DRAINAGE COMBINED EXISTING REMOVED

EXTERNAL FINISHES SCHEDULE	
1	MarleyEternit Acme Single Camber Clay Plain Tiles - colour to match existing
2	White/ light 'K' rendering
3	Red/Brown facing brick to match existing
4	Powdercoated White Aluminium Door system by Express Bifolds (Jon Wakley 01737 760744)
5	White/Clear Velux Roof Lights (Triple Glazed recommended)
6	
7	
8	
9	
10	
11	
12	
13	
14	
15	


1 Proposed Ground Floor
1 : 100



4 Proposed South Elevation
1 : 100




6 Proposed North Elevation
1 : 100

 

2 Proposed First Floor
1 : 100

5 Proposed East Elevation
1 : 100

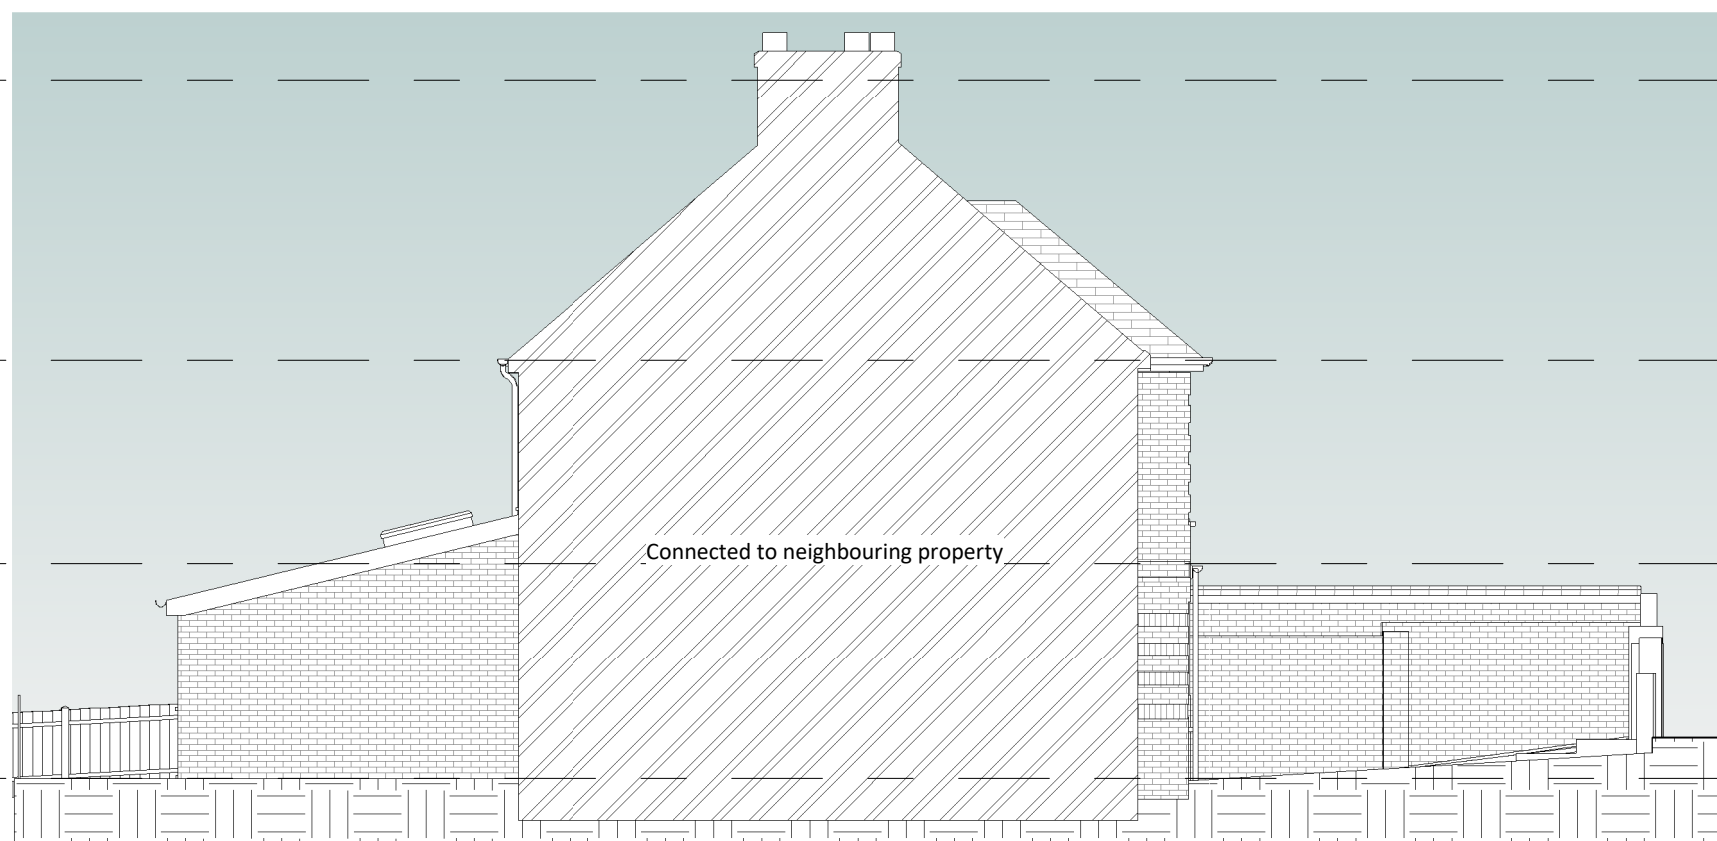


7 Proposed West Elevation
1 : 100




3 Proposed Roof
1 : 100

8 Proposed 3D Front

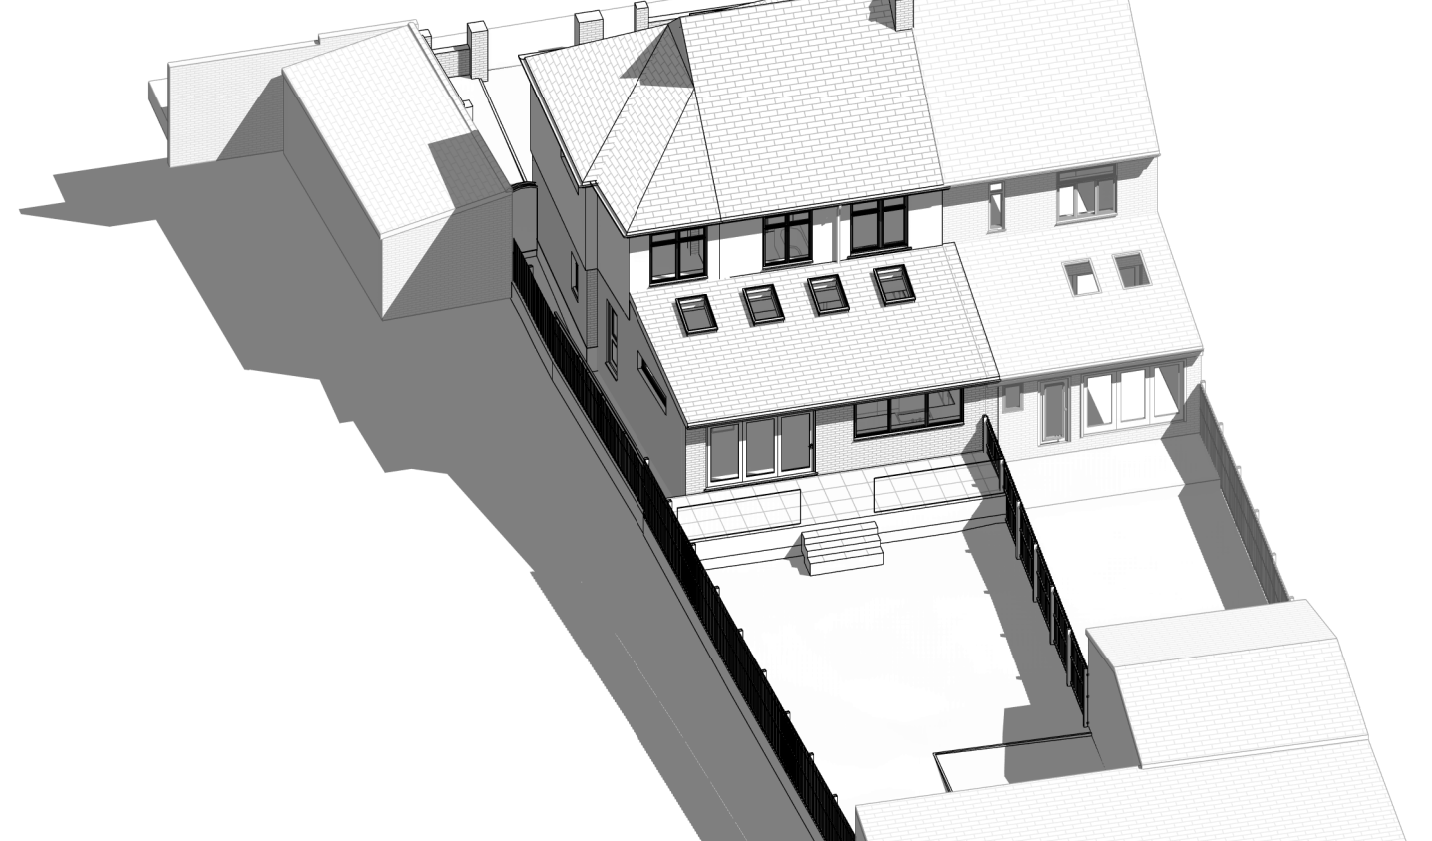

9 Proposed 3D Rear

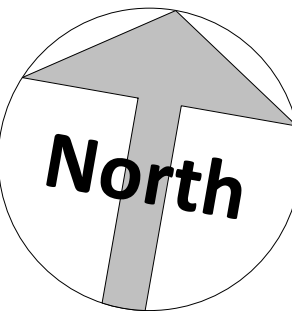

Amendments :	
Rev	Description
A	Revised size of extension

Project :

18 Ascot Road, Gravesend, Kent, DA12 5AL

Title :
Planning Drawings
Proposed Plans & Elevations

The Architects Of London (0203 903 9093)	THE ARCHITECTS A TRADING NAME OF LONDON OF BLUELIME
Bluelime Architecture (01322 521026)	bluelime®

18 Ascot Road

Drawn by : HD	Scale : 1 : 100	@ A1 Date : 22/03/2025
------------------	--------------------	---------------------------

Drawing number : BL/DRG/3954/ 05	Rev : A
-------------------------------------	------------

[INDICATIVE PLANNING APPLICATION DRAWINGS ONLY - NOT FOR CONSTRUCTION]