


16 DEC 2021

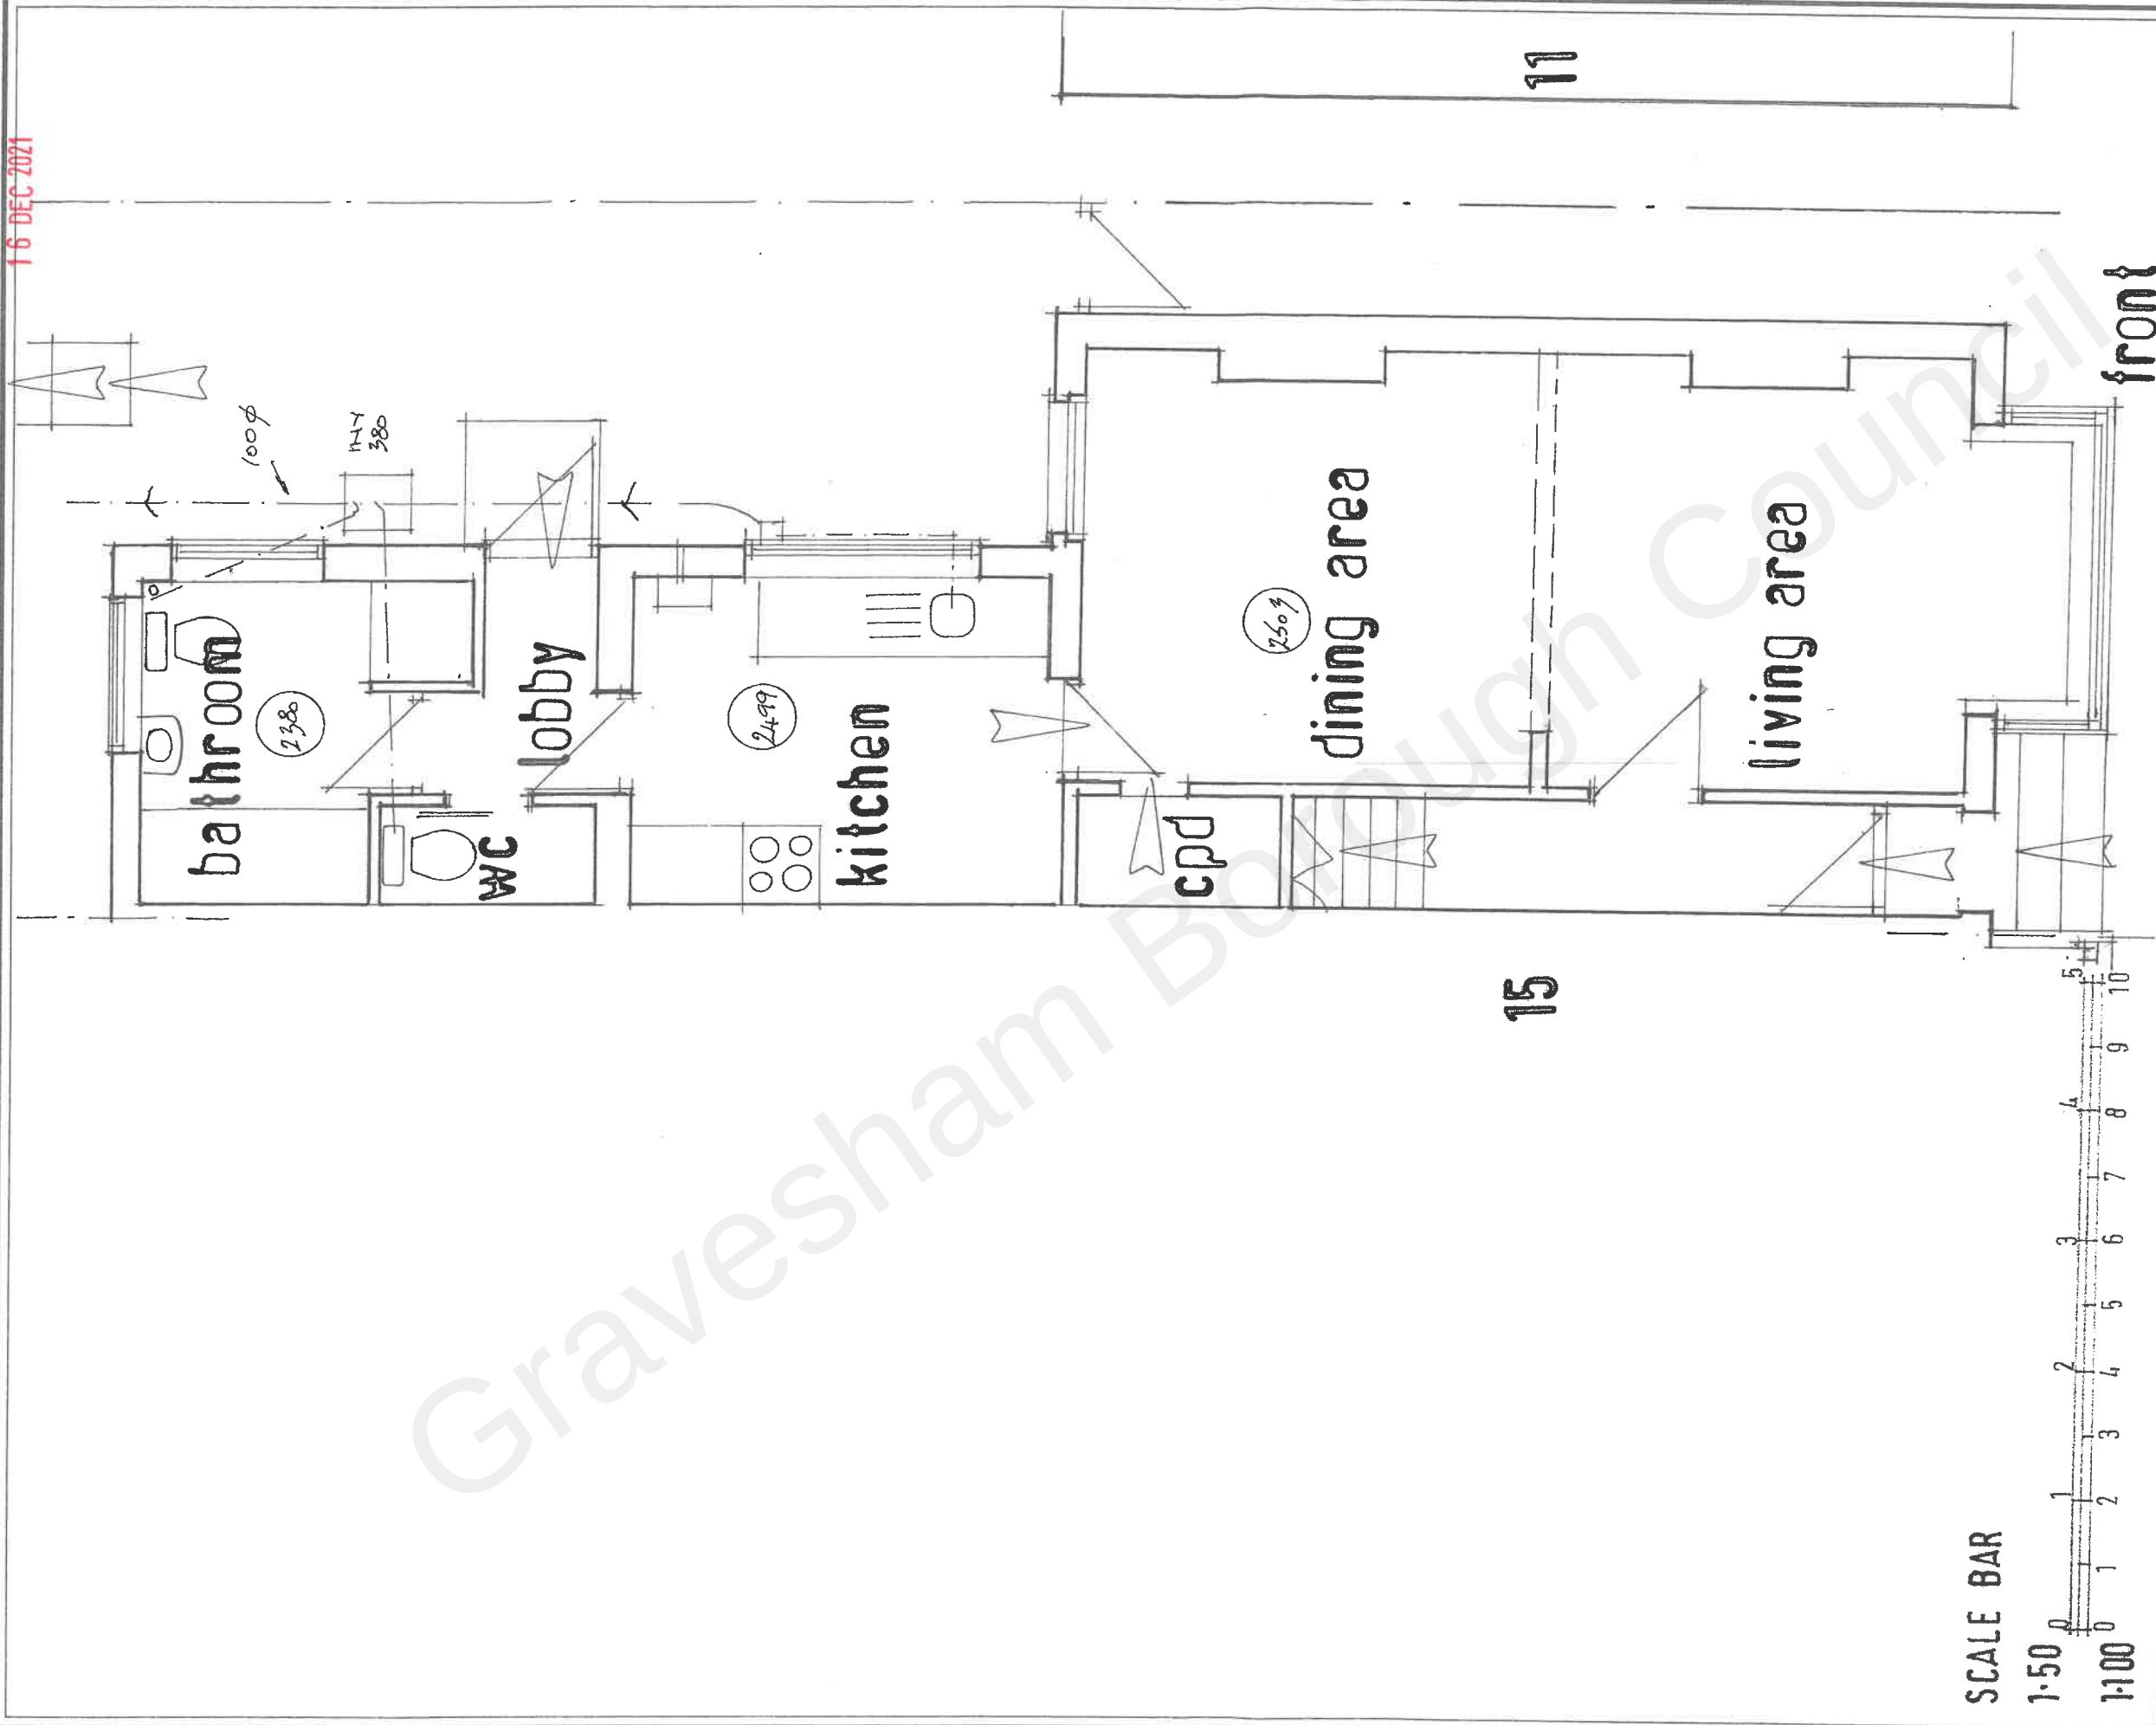

ALL DIMENSIONS TO BE CHECKED ON SITE PRIOR TO THE FABRICATION OF ANY WORKS OR ORDERING OF MATERIALS.
BERNARD ILES RETAIN COPYRIGHT IN AN OWNERSHIP OF THESE DRAWINGS.

PROJECT, 13 HOLLYBUSH RD GRAVESEND DA12 5QG		TITLE EXISTING GROUND FLOOR PLAN				
Bernard Iles MCIAT Chartered Architectural Technologist Mobile: 07778 212 280 E-mail: bernard.iles@gmail.com		DATE JUL 21	SCALE 1:50	REVISIONS		
		DRAWN	JOB NO. H556	NO. 01	REV	DATE