



RECEIVED
16 DEC 2021

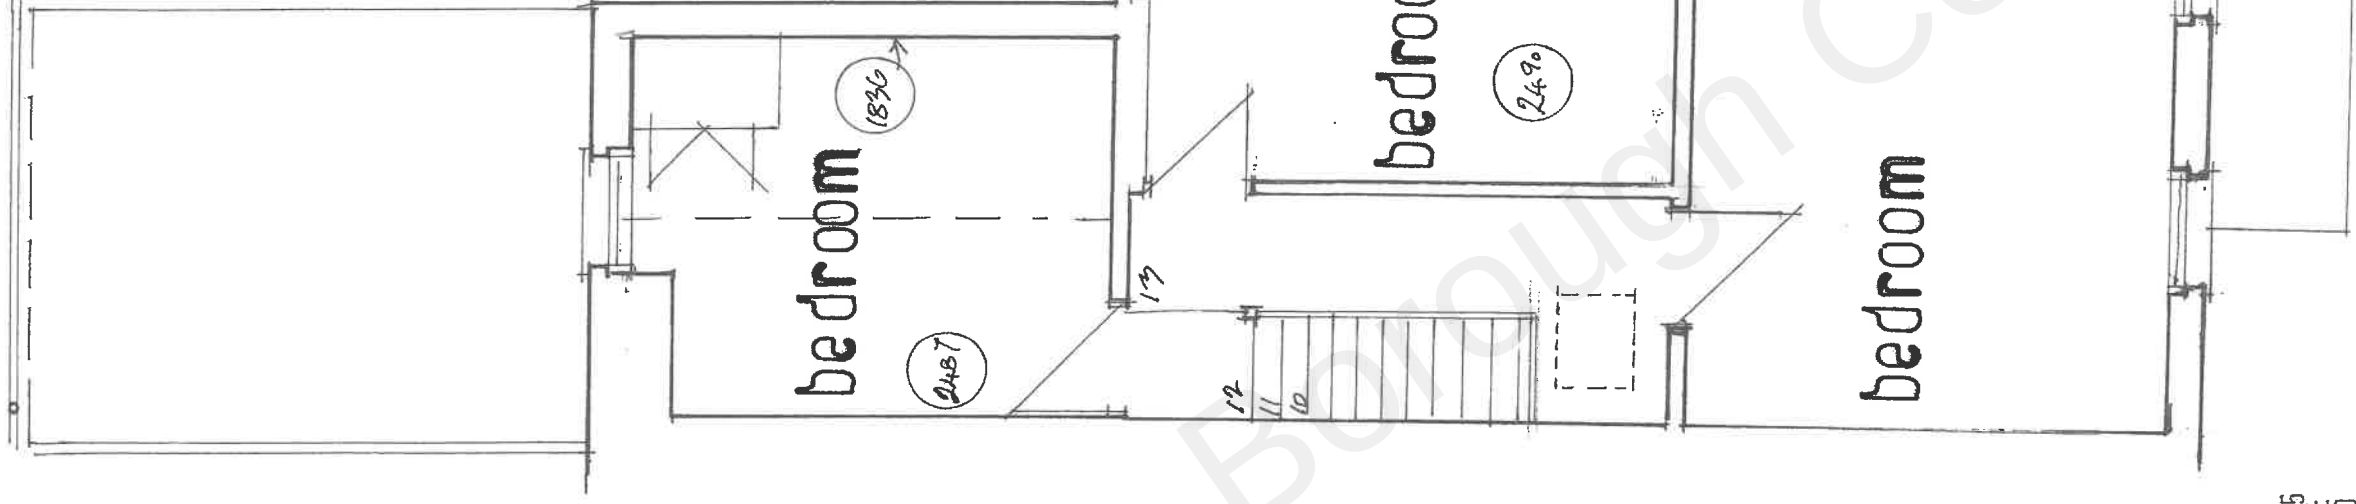

SCALE BAR

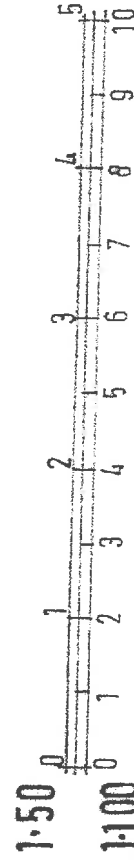

ALL DIMENSIONS TO BE CHECKED ON SITE PRIOR TO THE FABRICATION OF ANY WORKS OR ORDERING OF MATERIALS.
BERNARD ILES RETAIN COPYRIGHT IN AN OWNERSHIP OF THESE DRAWINGS.

PROJECT 13 HOLLYBUSH RD GRAVESEND
0A12 5QG

TITLE
EXISTING FIRST FLOOR PLAN

Bernard Iles MCIAT
Chartered Architectural Technologist
Mobile: 07778 212 280
E-mail: bernard.j.iles@gmail.com

DATE 24/12/21
SCALE 1:50
JOB NO. H556
NO. 02

REVISIONS
REV DATE