






Site Map
Scale 1:1250

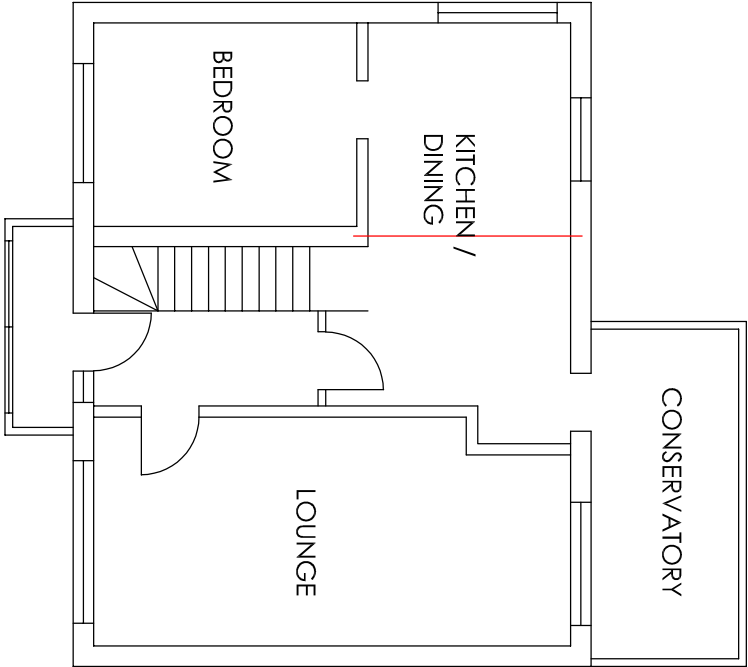


Ground Floor Plan

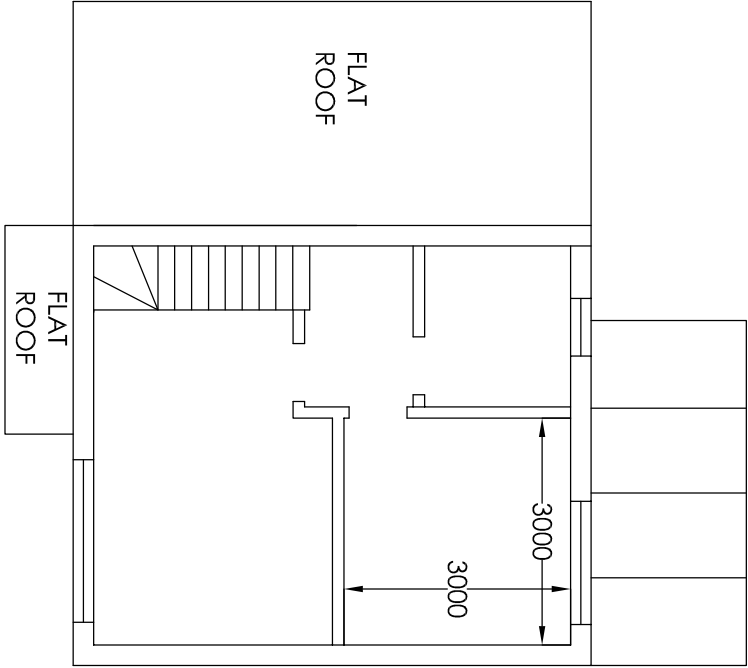


First Floor Plan

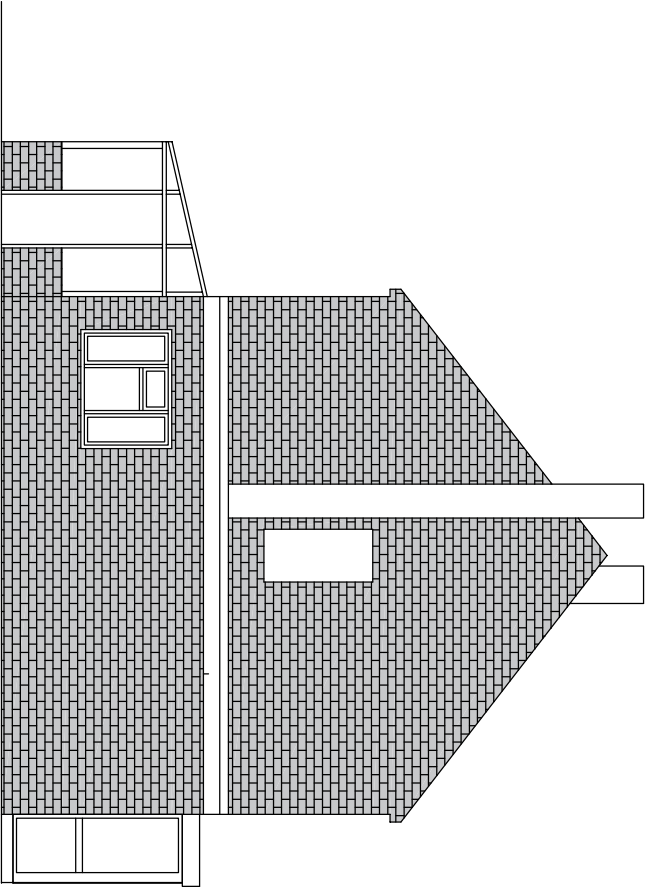

Side Elevation

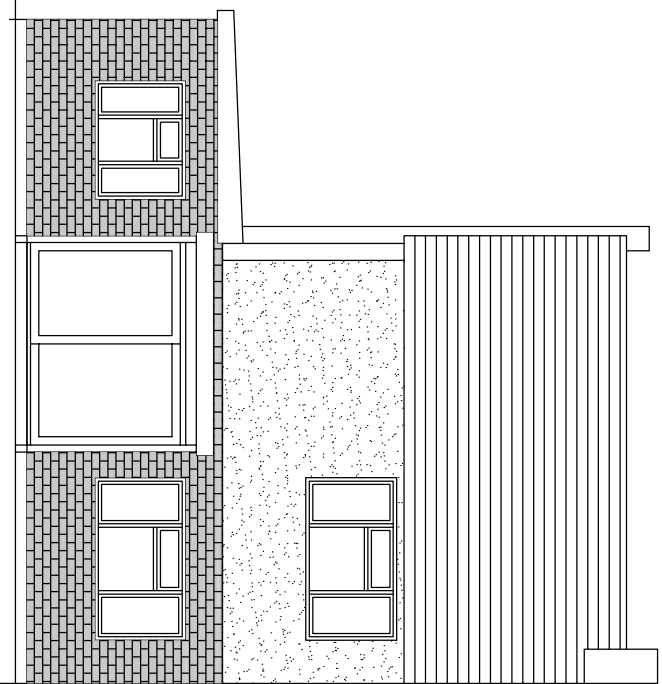

Front Elevation

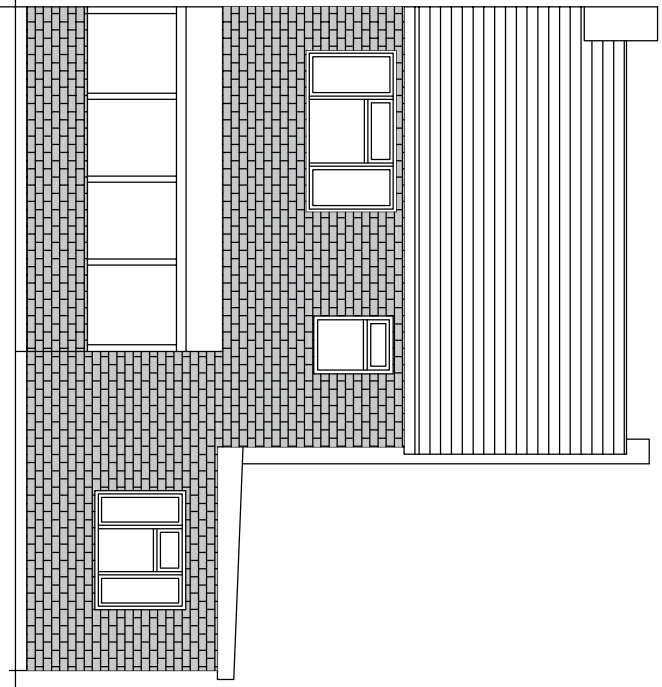

Rear Elevation

Project		Mr G Natt 93 Hever Court Road Gravesend Kent D12 5EQ		Wrap a Round Ground Floor Extension, First Floor Side Extension, Open Porch	
Drawing Title		Site Map, Existing Ground / First Floor Plans and Elevations			
Rev		Description		Date	
Drawn		Date		Scale	
HC		Nov 25		1:1250 1:100	
				Drawing No.	
				93HCR/A3/O1	

H Channa
Picarons Maidstone Road Platt Kent TN15 8LB
Tel: 07828277909 E-mail: hchanna@tiscali.co.uk