

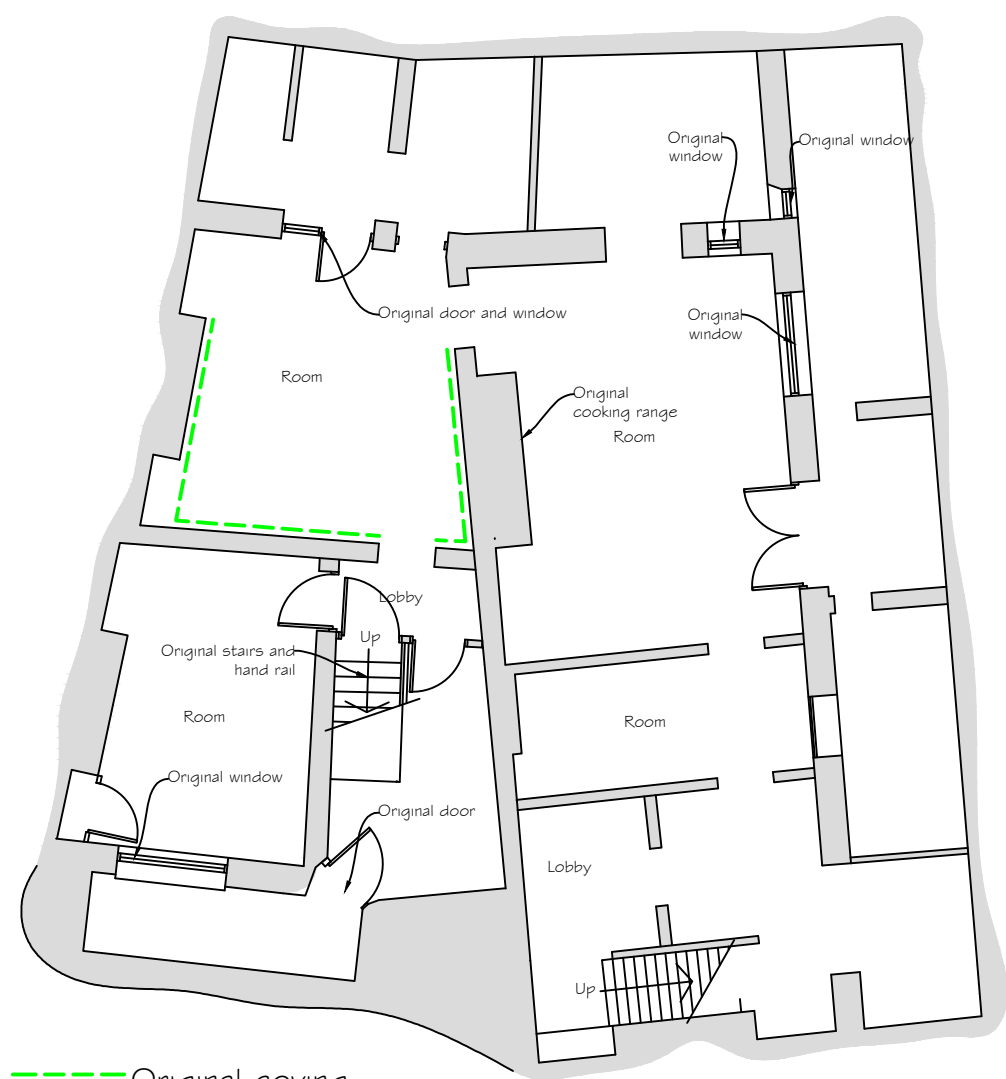


Existing coving

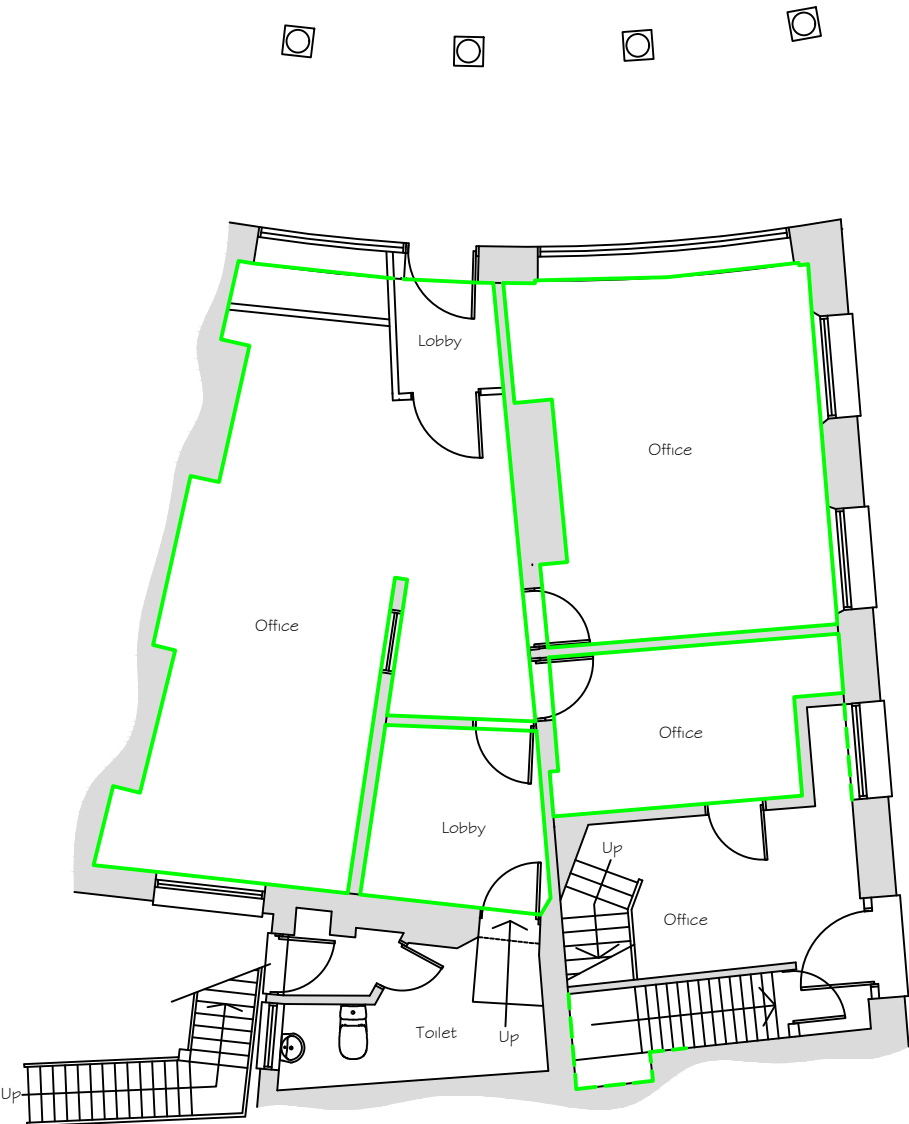


--- Original coving
--- Modern coving


Basement Floor Plan
Scale 1:100

 

Ground Floor Plan

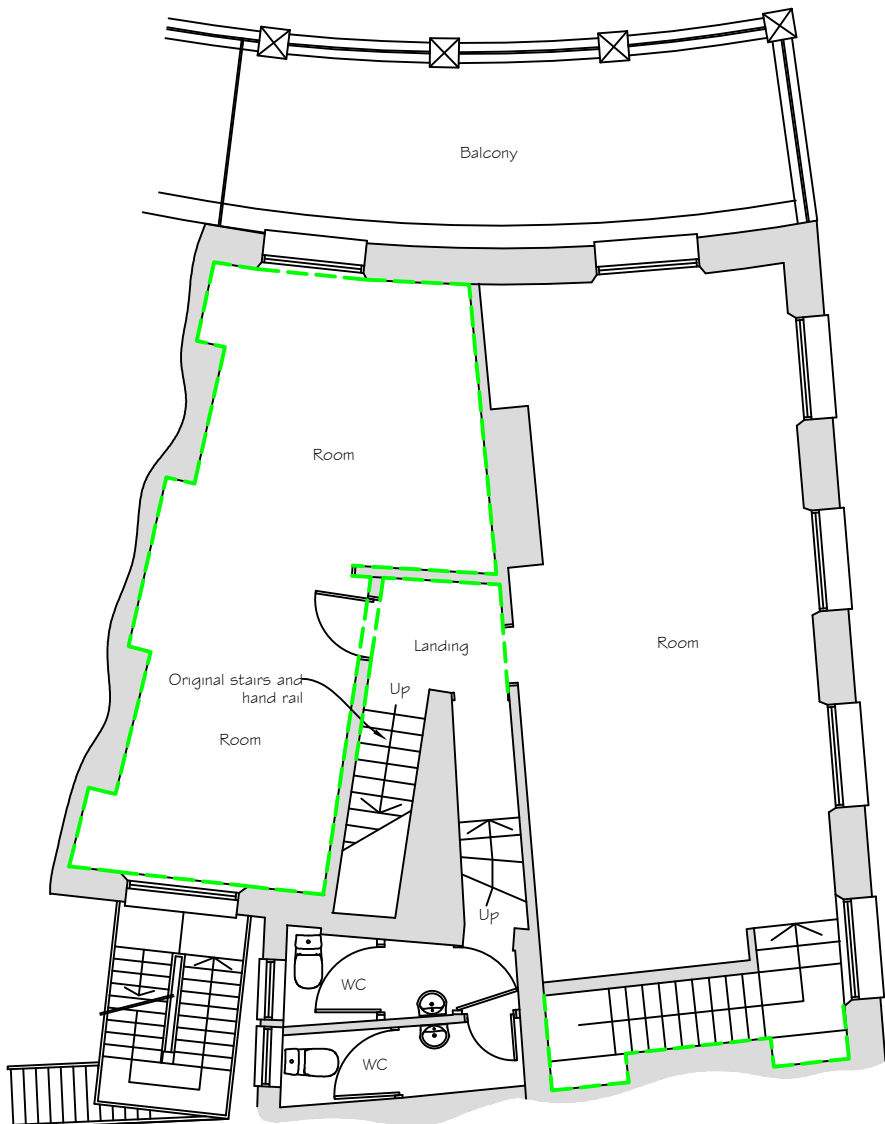


First Floor Plan

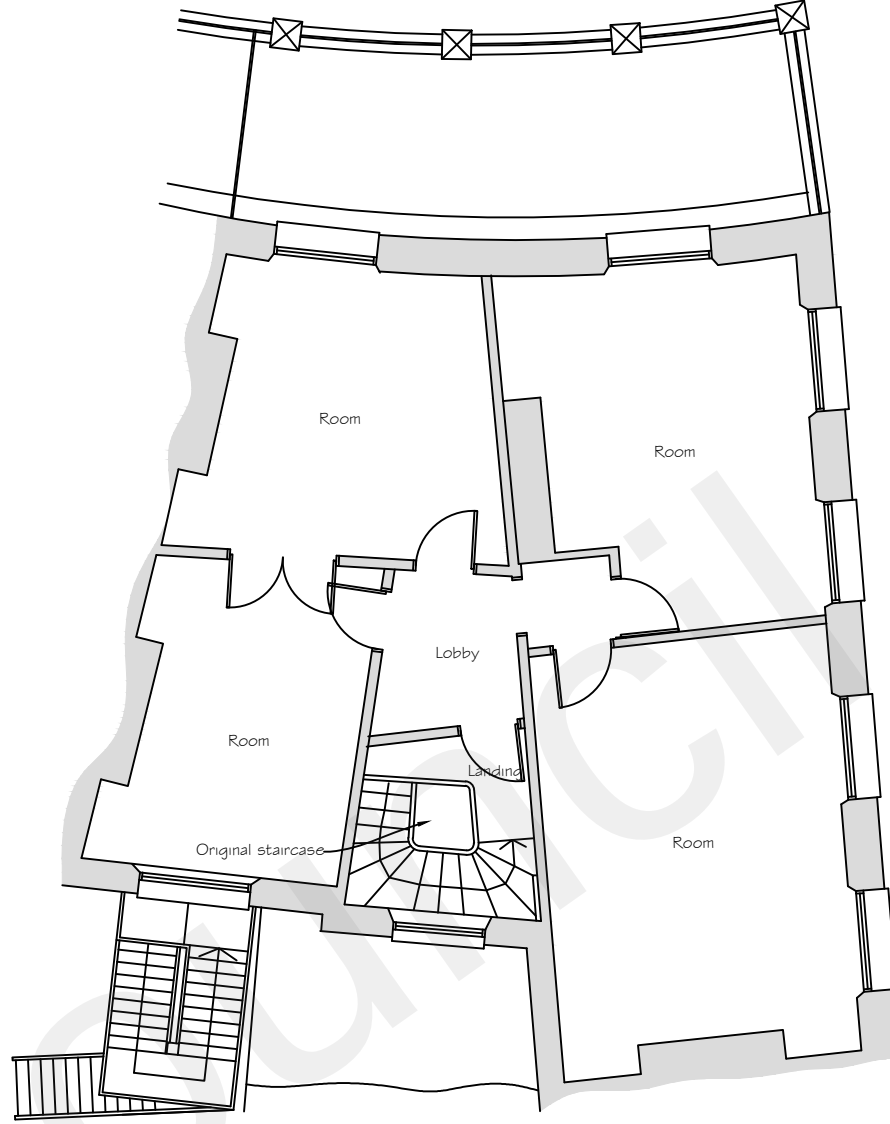


Second Floor Plan

Ground floor

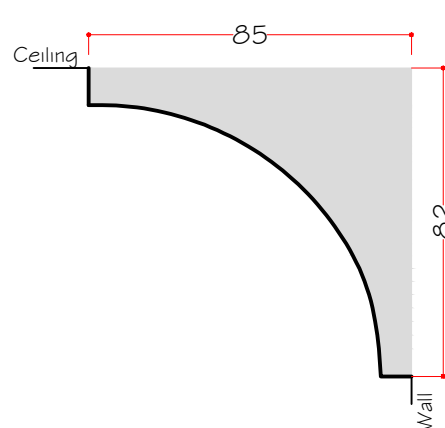


Existing modern C shaped
plaster coving

Ground floor

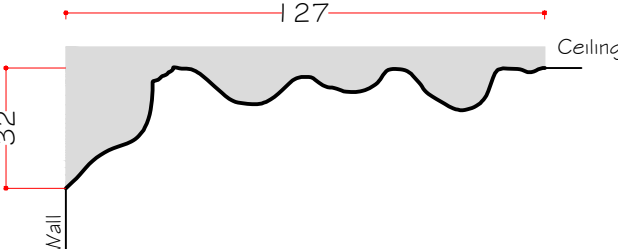


Existing cornice style Victorian
coving

First floor right

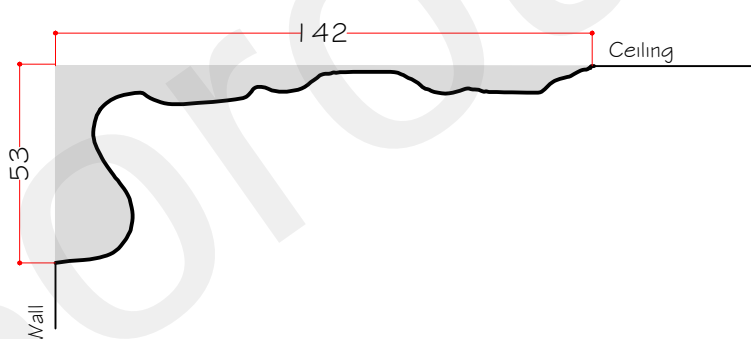



Existing cornice style Victorian
coving

Proposed coving

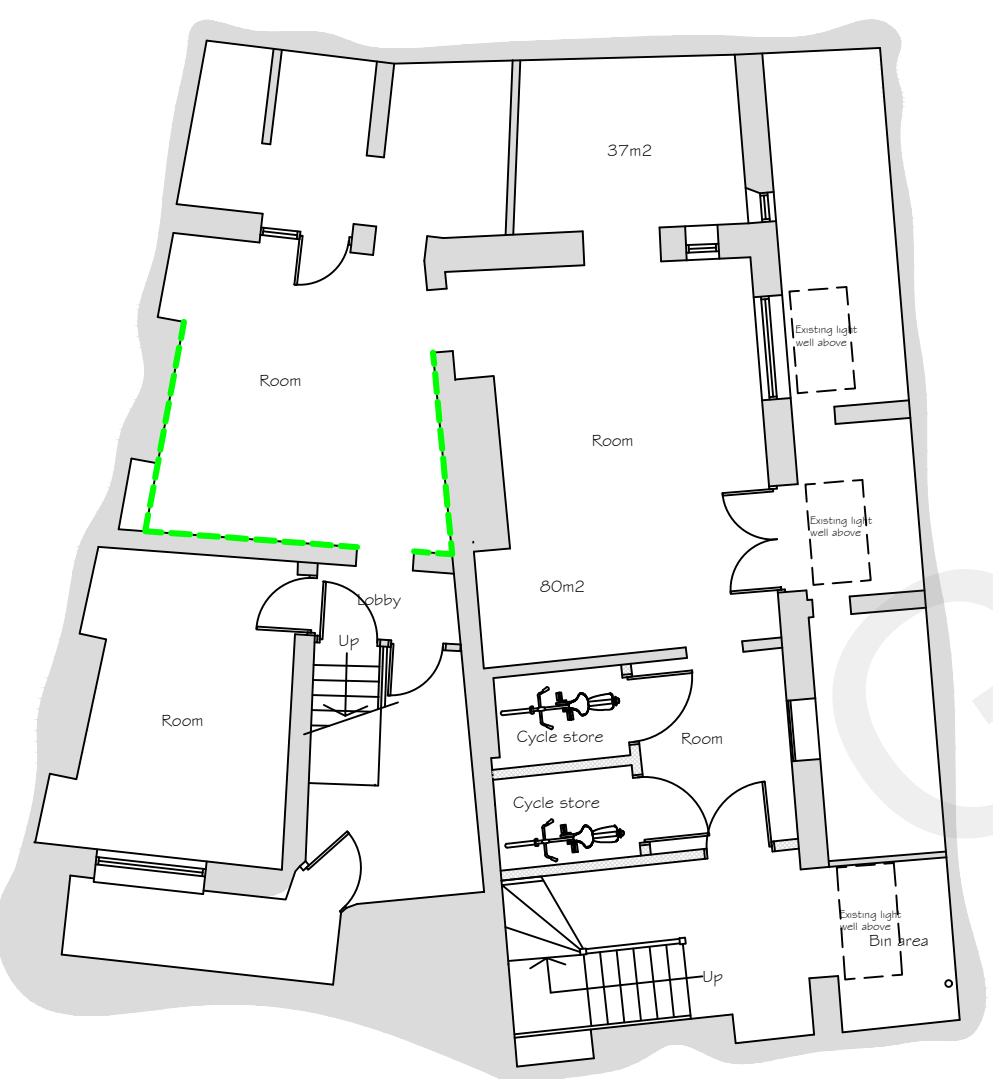


--- Original coving
--- Modern coving


Basement Floor Plan
Scale 1:100

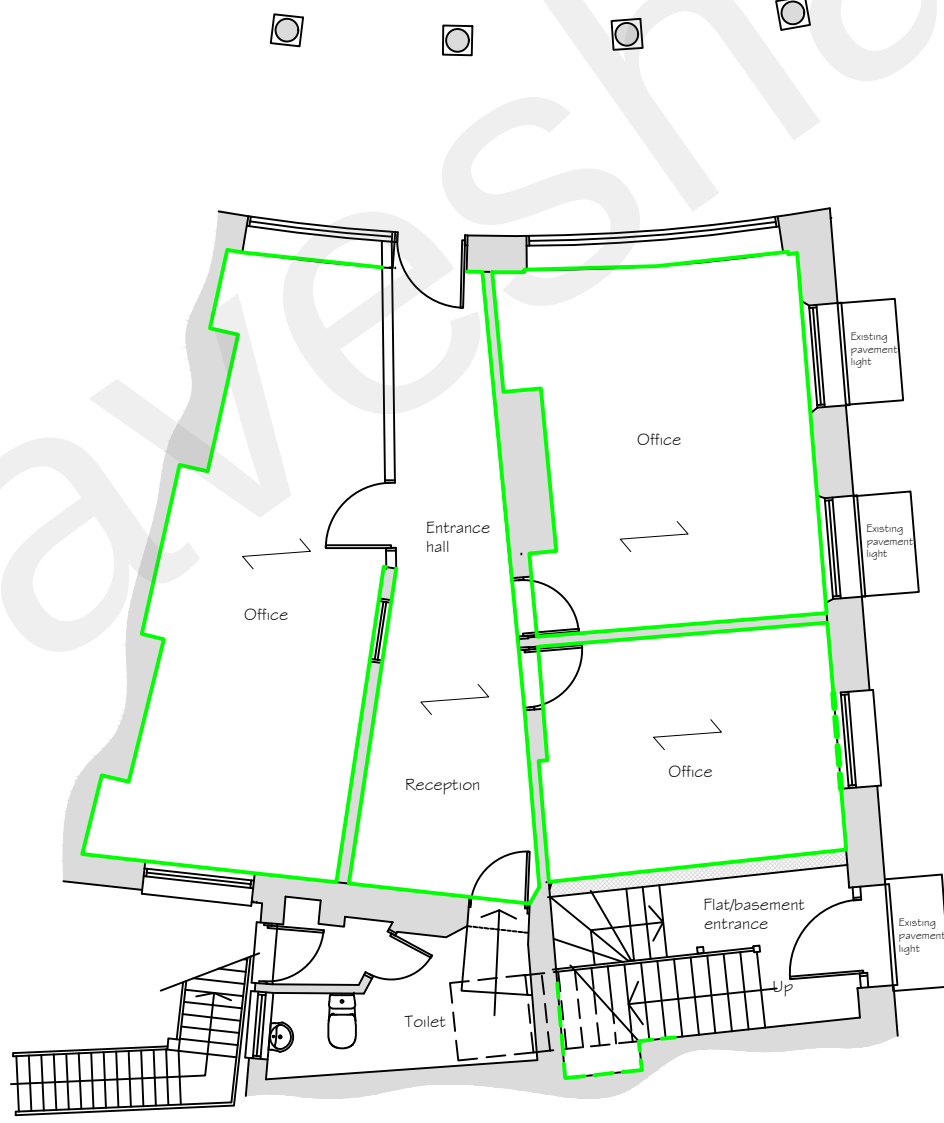 

Ground Floor Plan

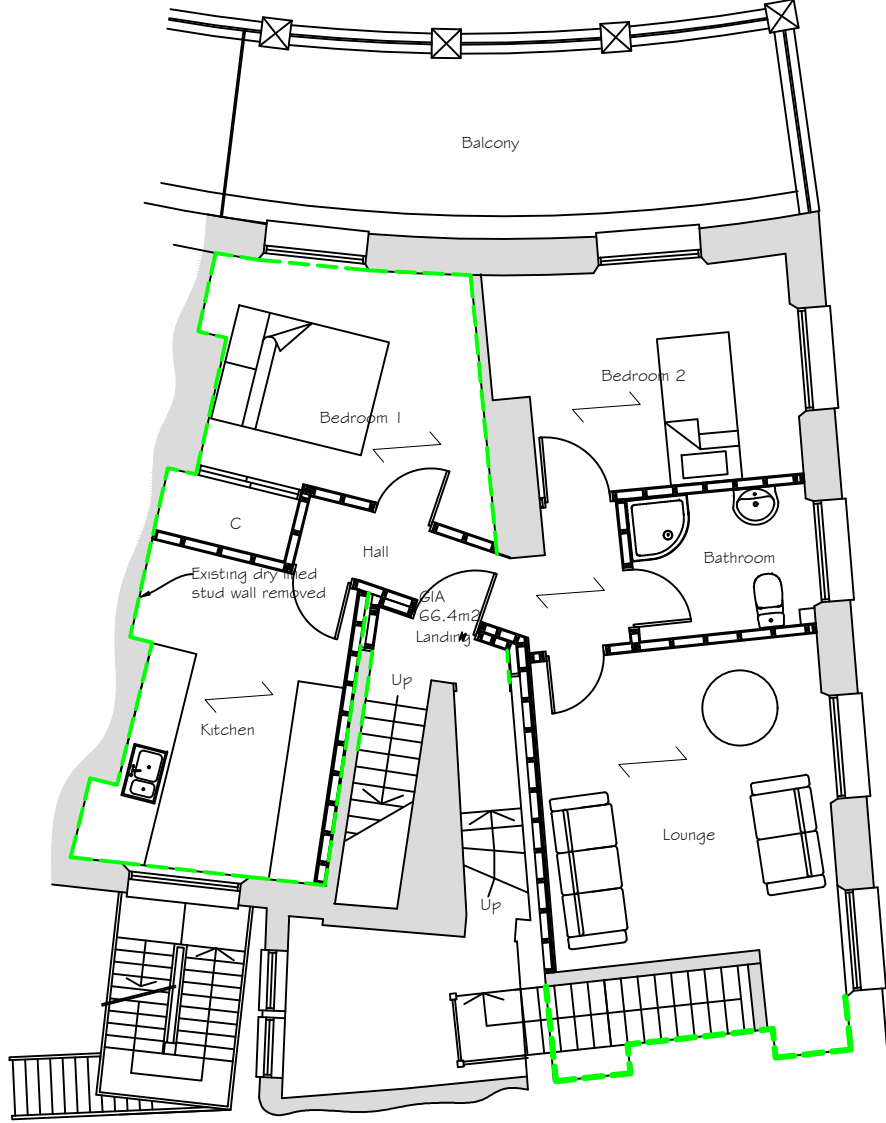

First Floor Plan

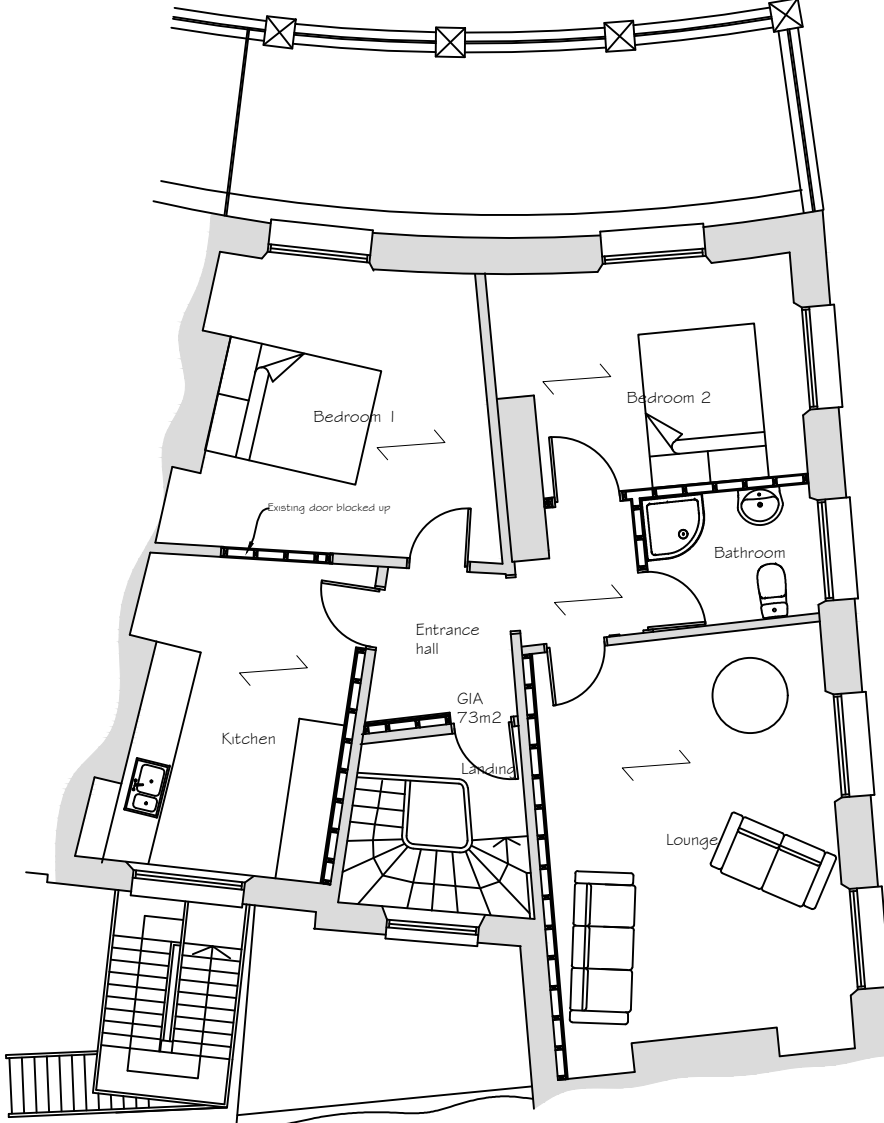

Second Floor Plan

Rev A- Coving sections added. 26 September 2022

Synergy Planning & Property Consultants Ltd Suite 6 Laser Quay Mariner City Estate Rochester Kent ME2 4HU	
Client	S Rana & A Asghar
Address	6 Berkley Crescent Gravesend Kent and 48 Harmer Street Gravesend Kent
Drawing title	Coving
Scale	1:100 at A1
Date	30 November 2021
Drawn by	
Drawing No	20/297/08
	A