

In accordance with the Construction Design Management Regulations 2015, Skanska Technology has undertaken a design risk assessment for the elements of work shown on this drawing. The above are some but not all the residual risks identified in the risk assessment. For a comprehensive list refer to the design risk assessment.

- NOTES:
- DO NOT SCALE FROM THIS DRAWING.
  - SITE TO VERIFY ALL DIMENSIONS PRIOR TO CONSTRUCTION.
  - REPORT ALL DISCREPANCIES TO THE DRAWING ORIGINATOR IMMEDIATELY.
  - THIS DRAWING SHOULD BE READ IN CONJUNCTION WITH ALL RELEVANT DOCUMENTS AND DRAWINGS.

|           |          |                |    |      |  |
|-----------|----------|----------------|----|------|--|
|           |          |                |    |      |  |
| P02       | 18.11.21 | Planning issue | KC | GN   |  |
| P01       | 01.11.21 | Planning issue | KC | GN   |  |
| Rev       | Date     | Description    | Dn | Chkd |  |
| Revisions |          |                |    |      |  |

Site Key Plan

Drawing Originator  
**SKANSKA** | Skanska Technology  
Maple Cross House  
Denham Way  
Maple Cross  
Rickmansworth  
Herts WD3 9SW  
Tel: +44 (0)1923 776666  
Fax: +44 (0)1923 423940

THIS DRAWING IS COPYRIGHT OF SKANSKA TECHNOLOGY LIMITED  
AND SHALL NOT BE REPRODUCED WITHOUT PRIOR WRITTEN PERMISSION


Drawing Status  
**FOR PLANNING**

Project Name  
**GRAVESEND OLD TOWN HALL**

|                   |                           |                   |                          |
|-------------------|---------------------------|-------------------|--------------------------|
| Drawn by<br>KC    | Drawn Date<br>17.09.21    | Checked by<br>GN  | Checked Date<br>17.09.21 |
| Approved by<br>RC | Approved Date<br>17.09.21 | Scale<br>1:100@A1 |                          |

Title  
Original drawing sheet is A1

PROPOSED ELEVATION 7 -  
WINDOW/DOOR REFERENCE

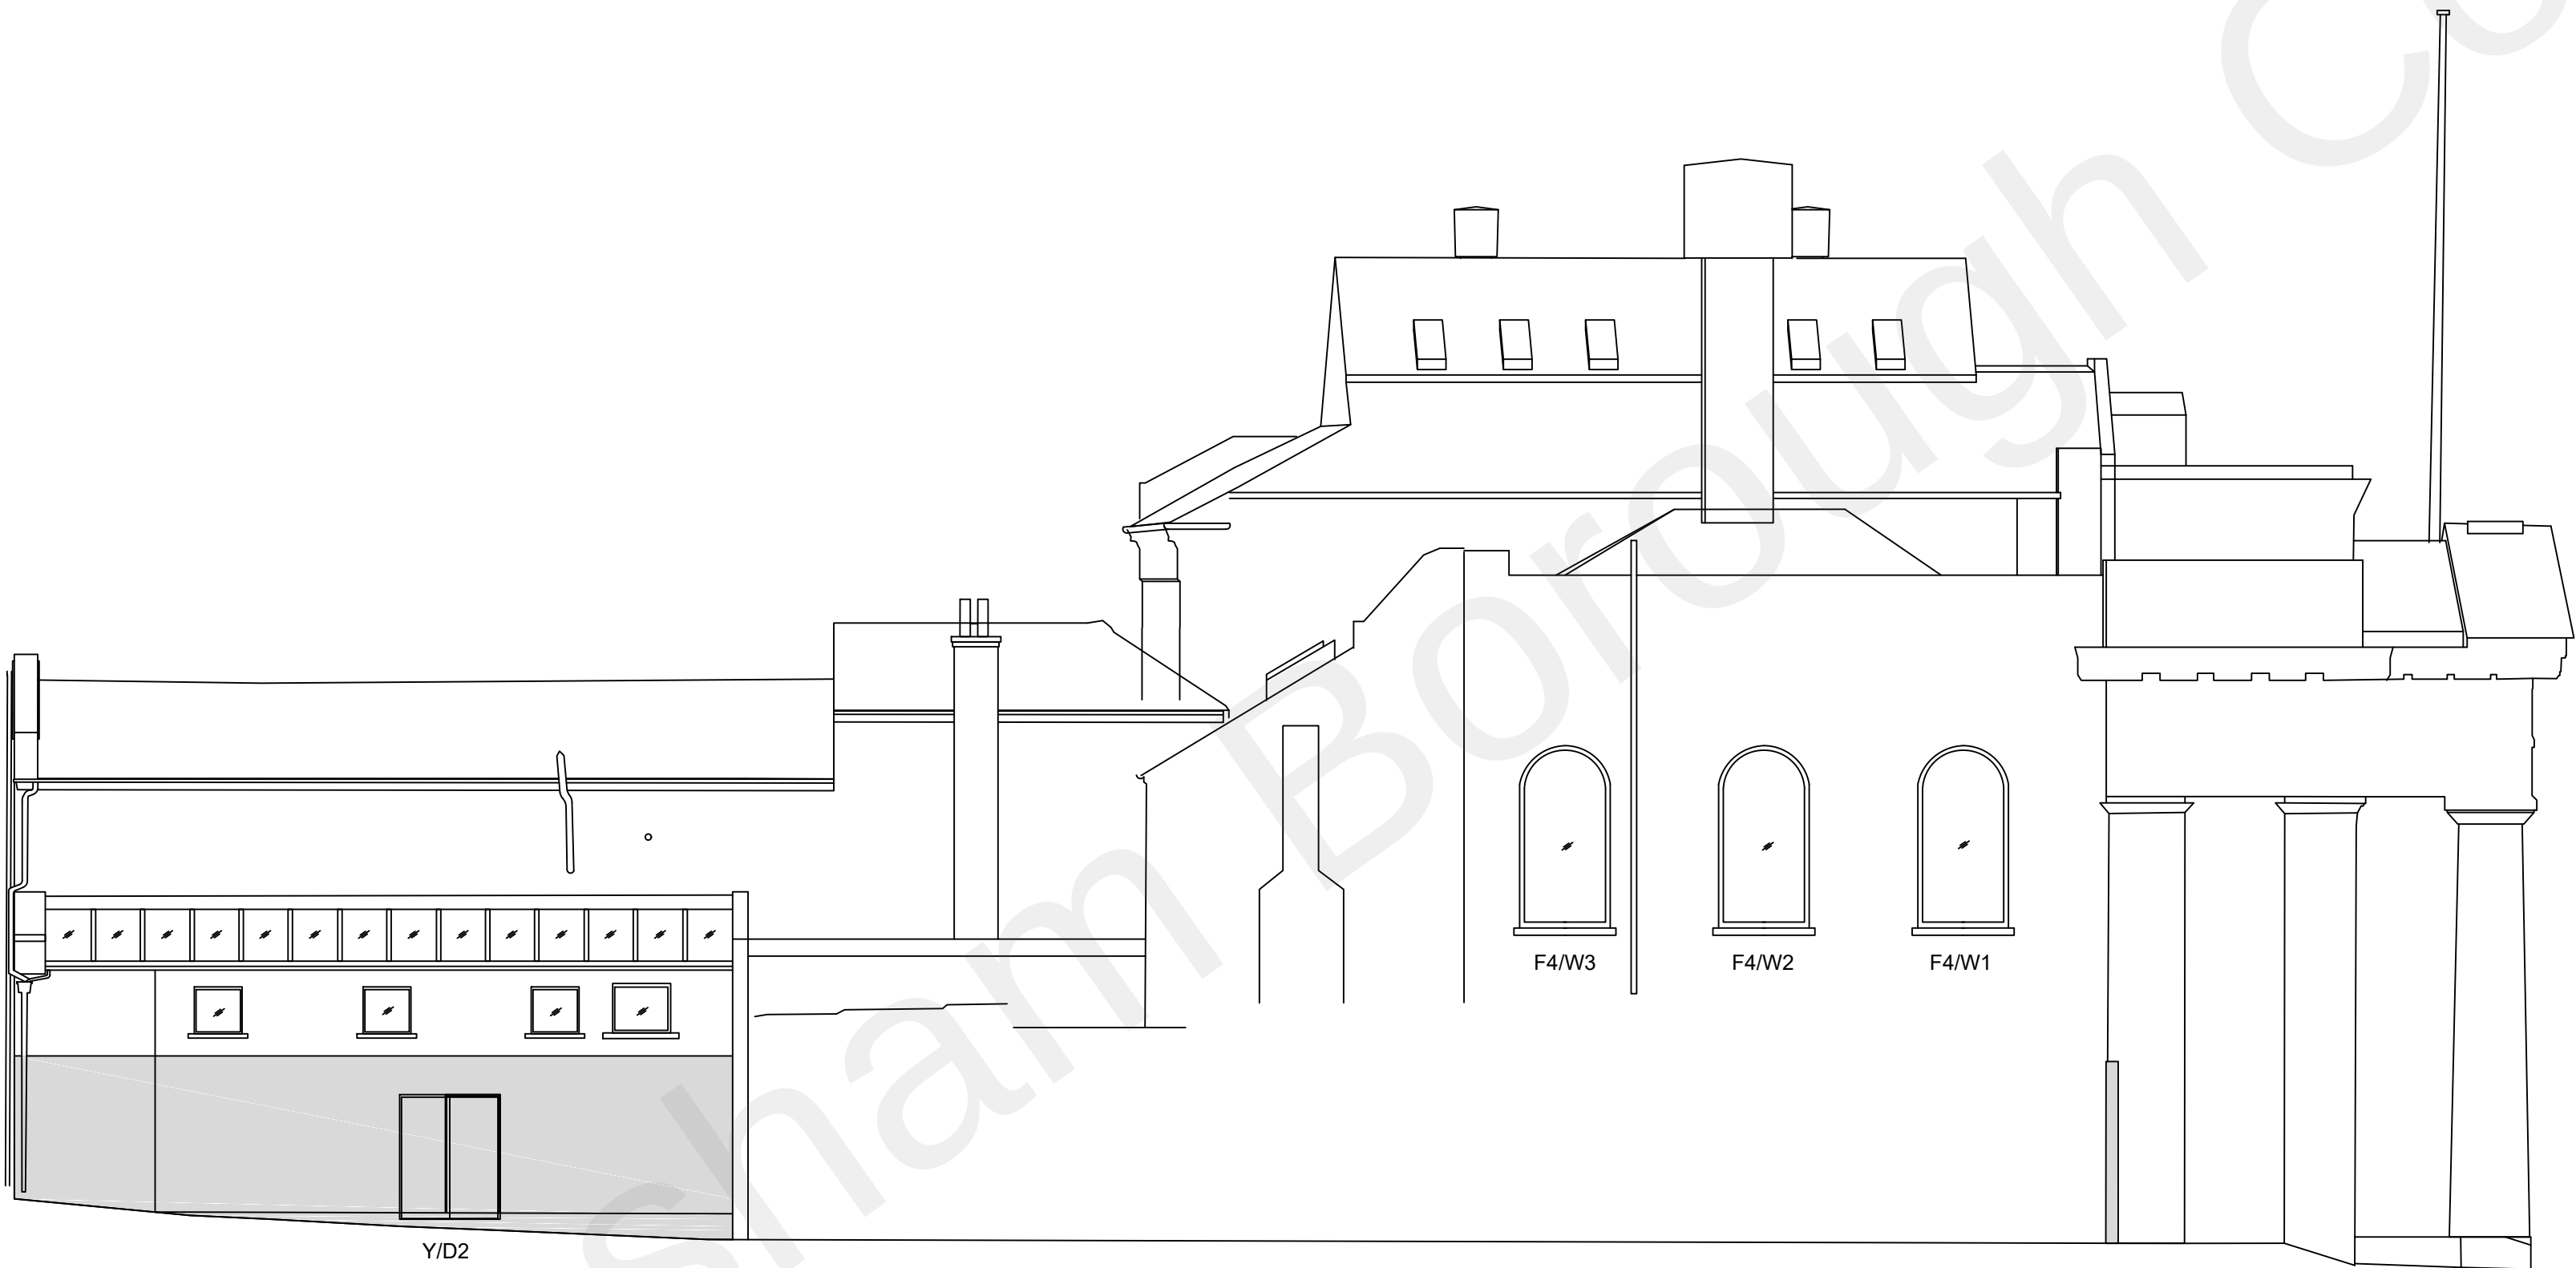

Elevation 7  
North Elevation  
(1:100)

0 5  
1:100 METRES