
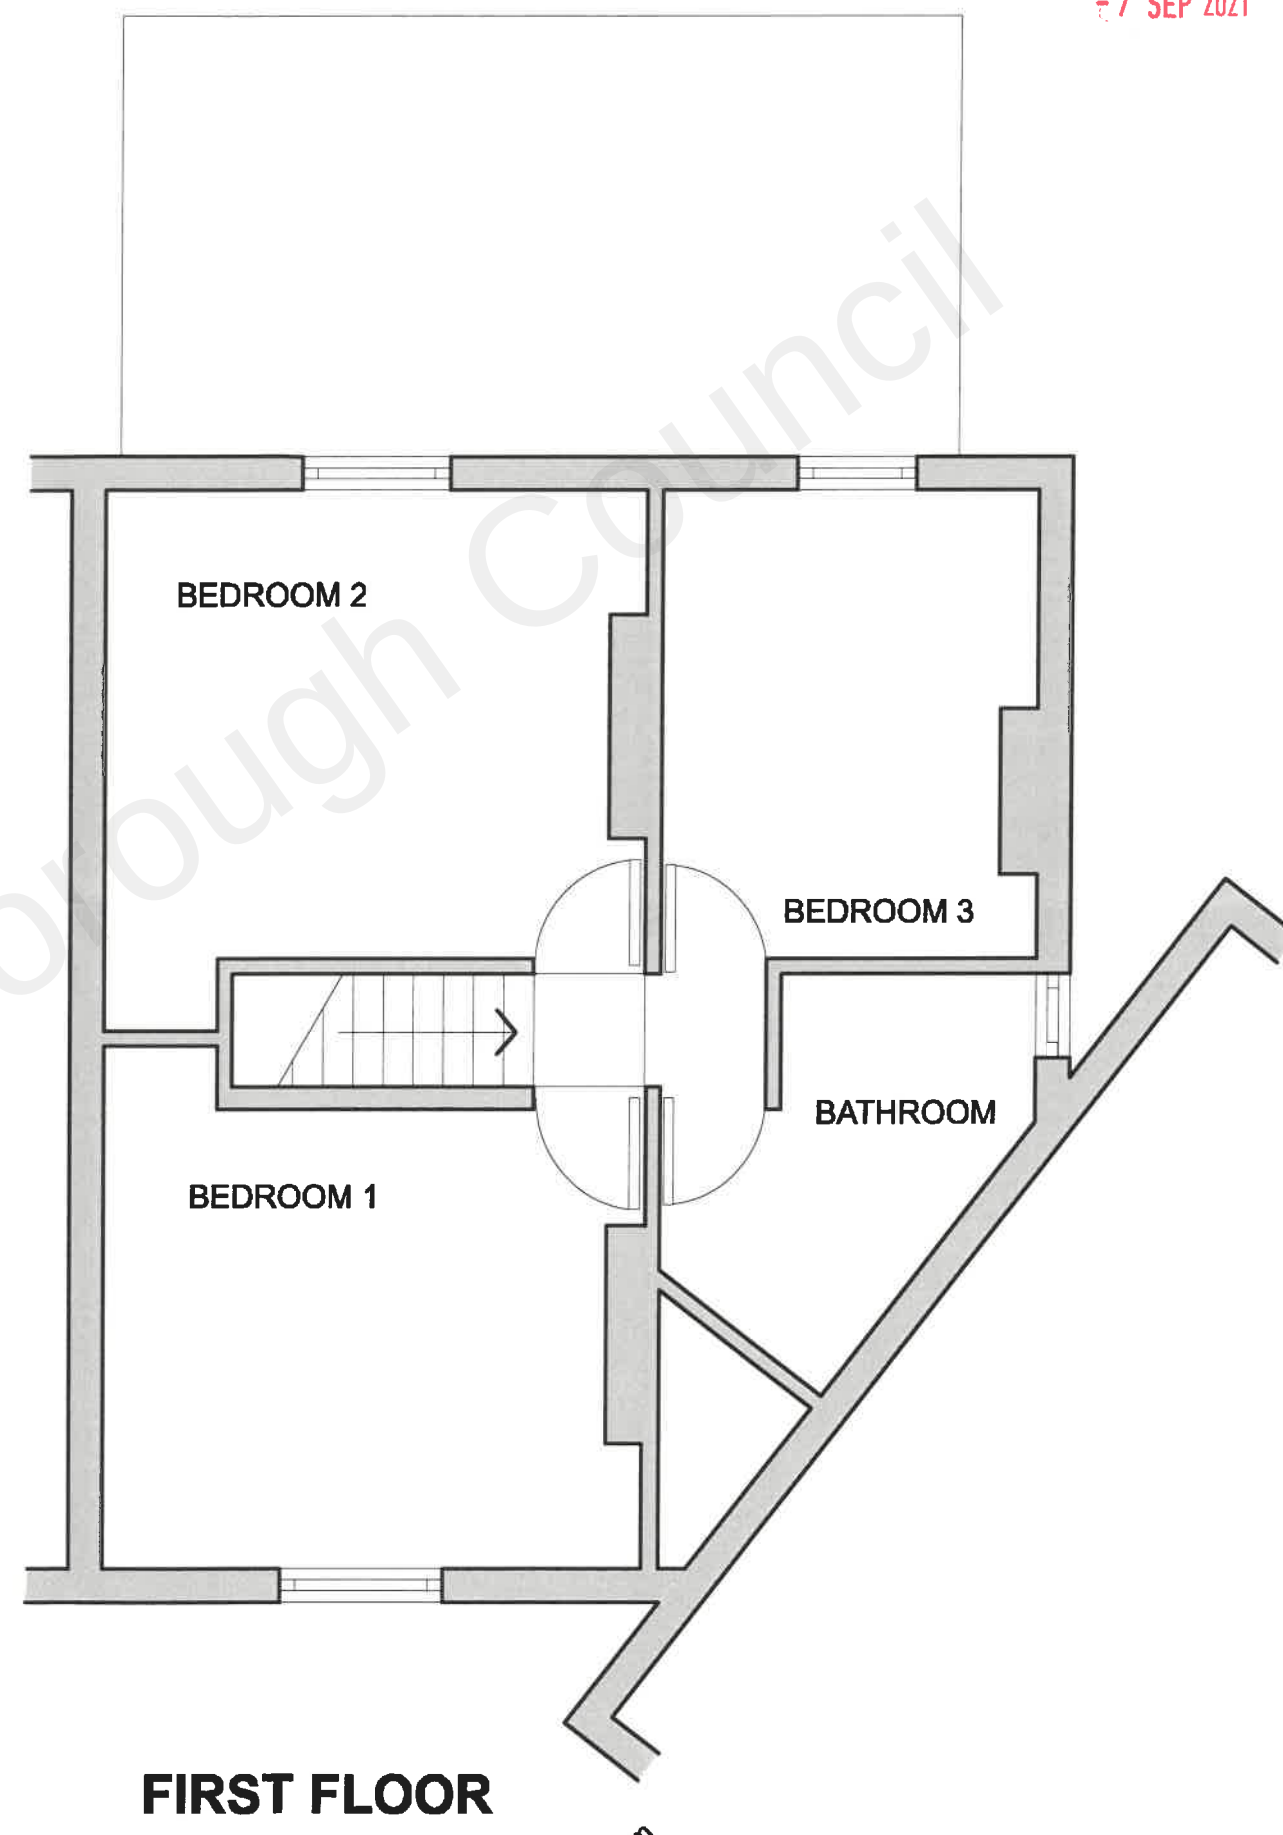


RECEIVED

7 SEP 2021

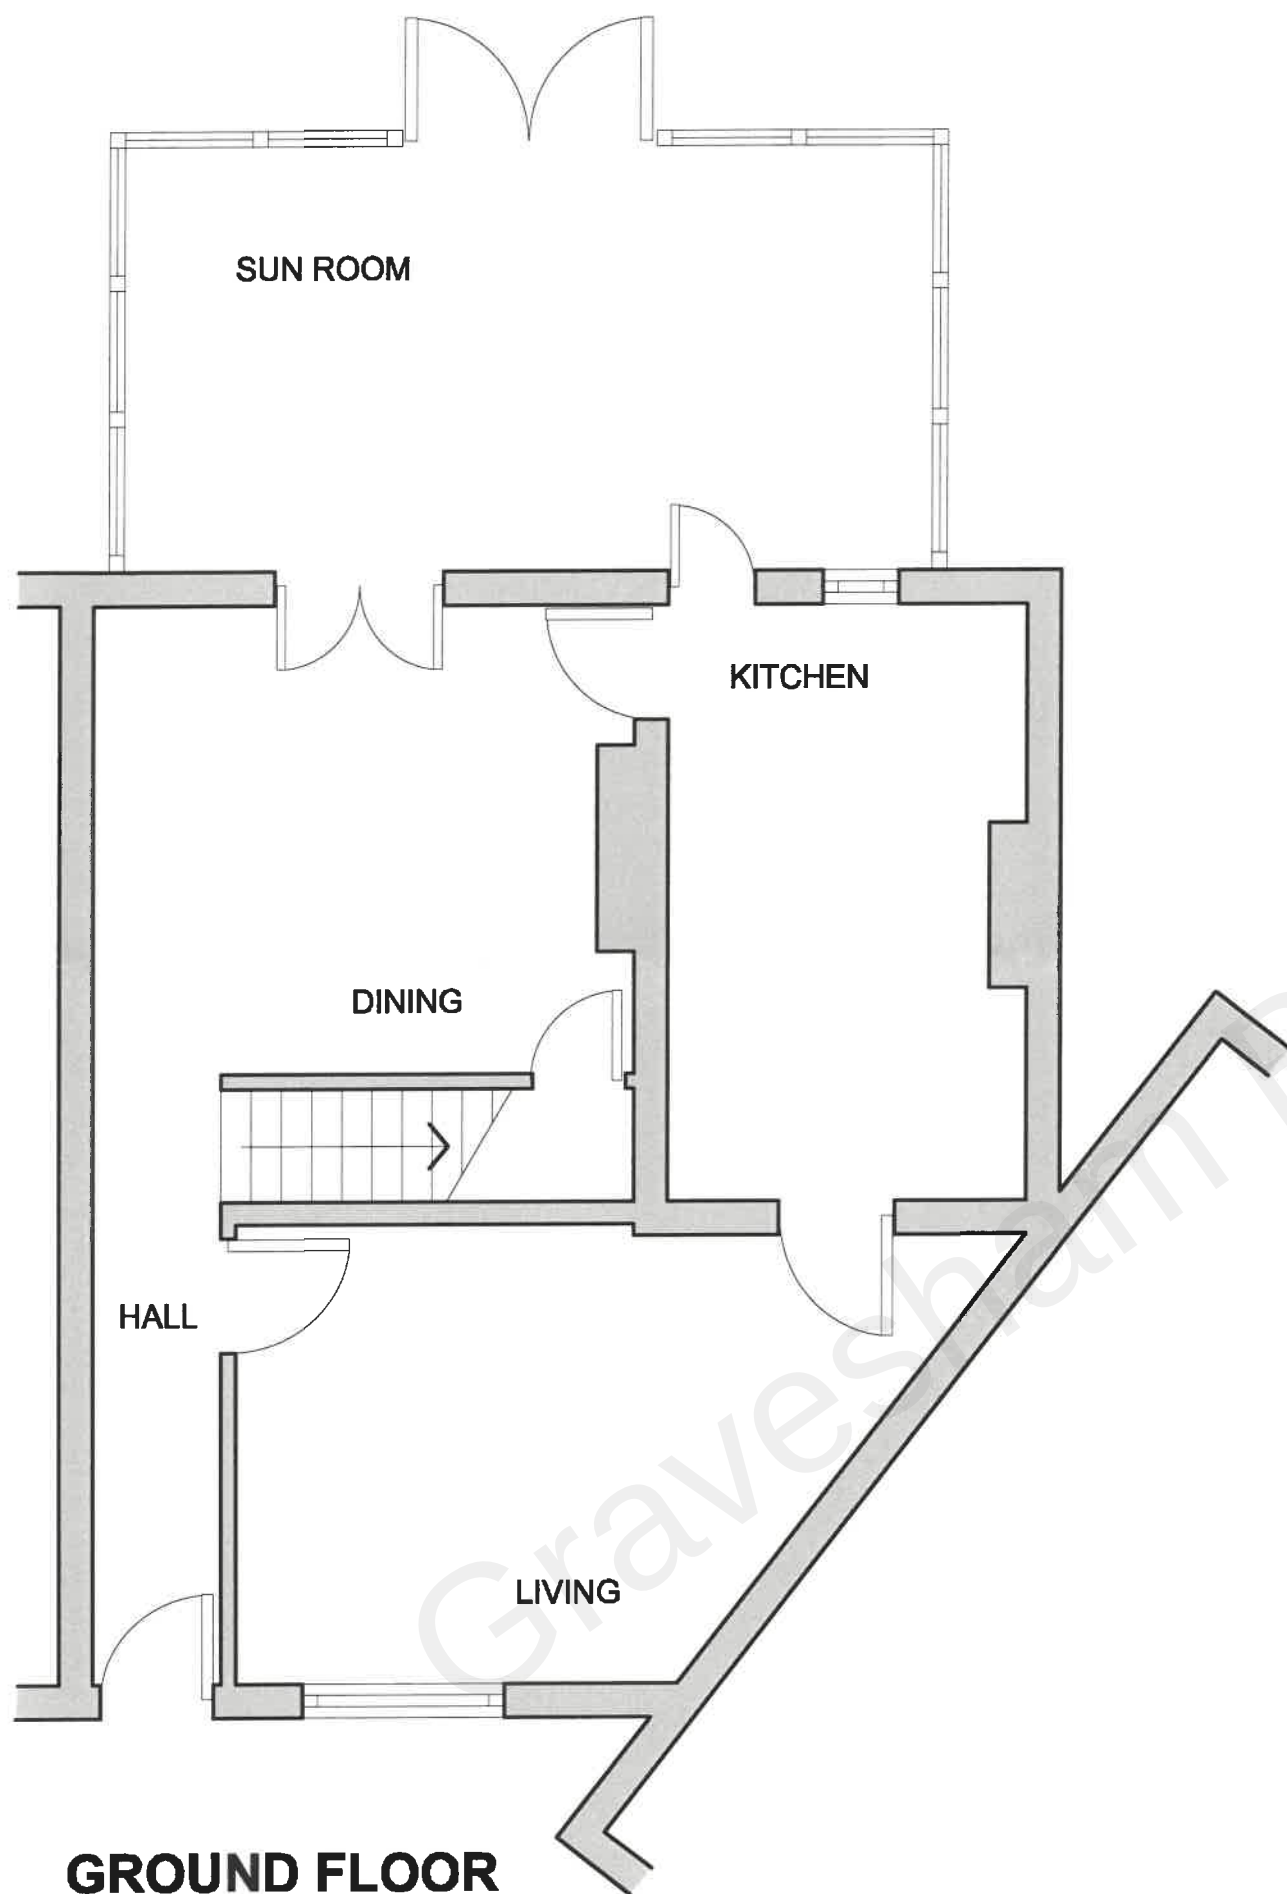

DRG No. 250821/100/001 Rev B
11 CHRISTCHURCH CRESCENT

SCALE 1:50 @ A3
GRD & 1ST FLOOR PLANS - EXISTING