





1. THIS DRAWING MUST BE READ INCONJUNCTION WITH ALL OTHER
RELVANT SPECIFICATIONS AND DRAWINGS

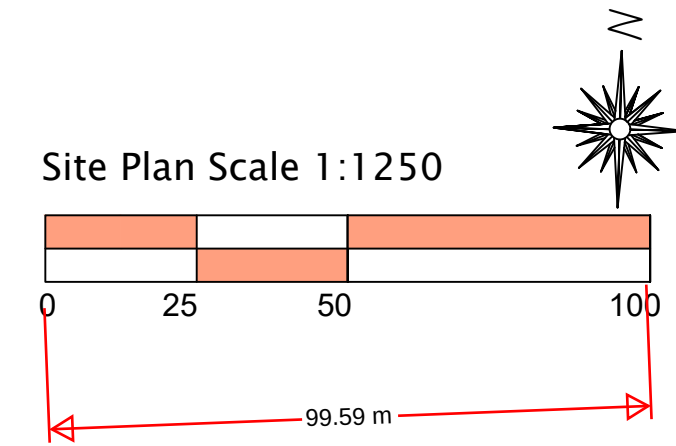

Site Plan Scale 1:1250

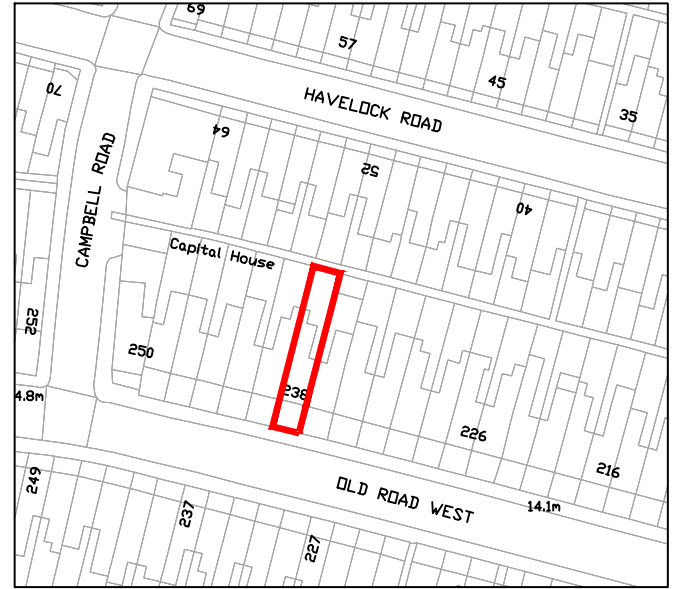

Block Plan 1:200

P1	ISSUED TO PLANNING DEPT	18.08.20	MC
Rev		Date	By

DESIGNER PLANS LTD



OFFICE 48, 95 WILTON ROAD, VICTORIA, LONDON, SW1V 1BZ
T : 07940121222

www.designerplans.co.uk

Job Title
238 OLD ROAD EAST DA11 0LY

Drawing Title
EXISTING BLOCK PLAN

Scale as shown at 1	Date AUG 21	Drawn By MC
------------------------	-----------------------	-----------------------

Job No. 51-1000-918	Dwg No. S02	Rev P1
-------------------------------	-----------------------	------------------