


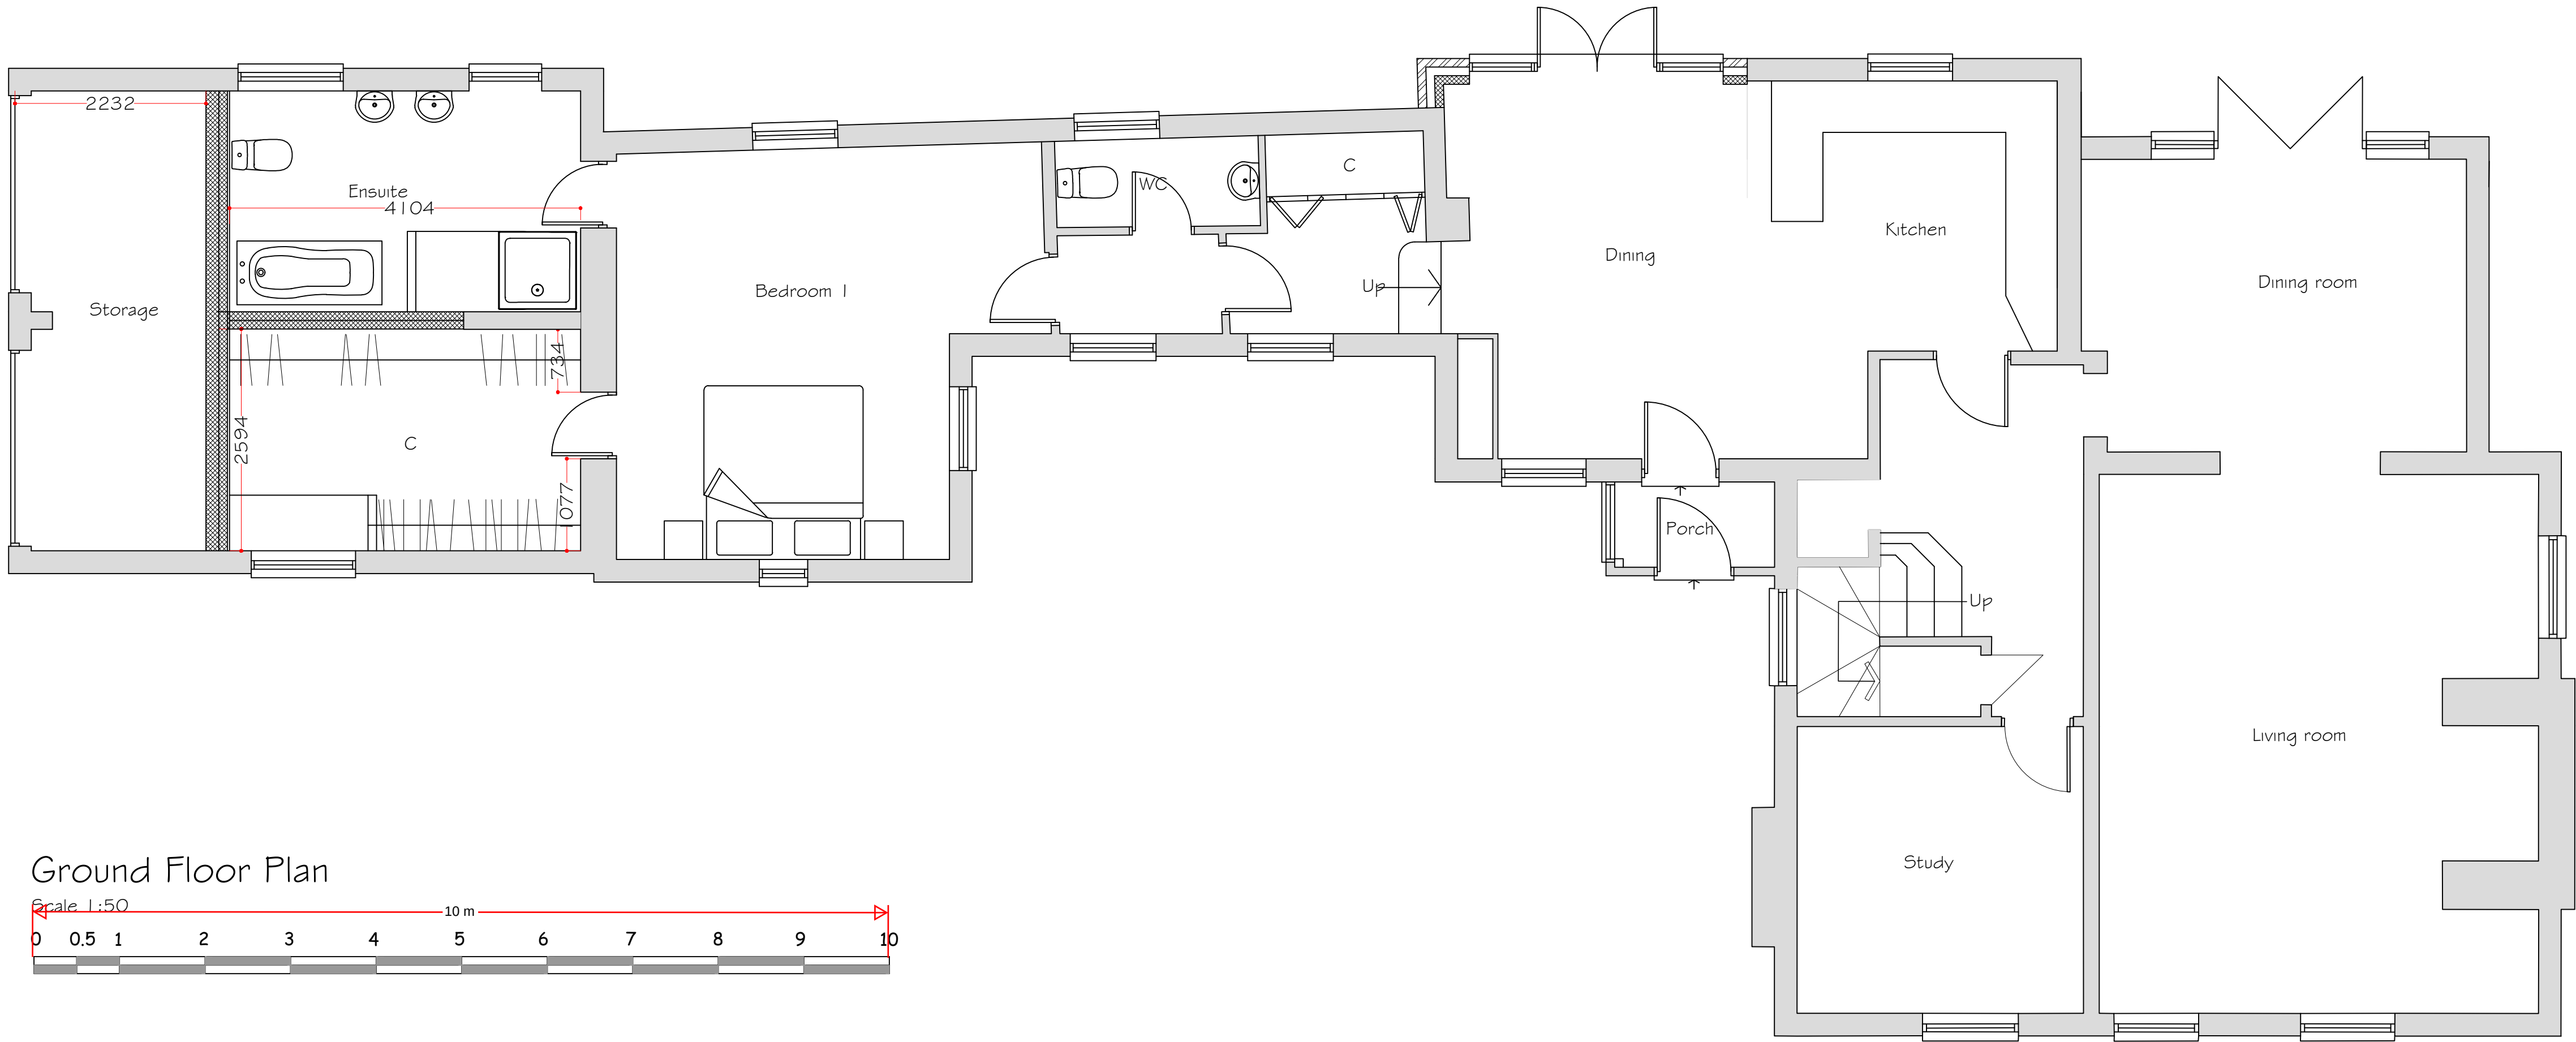
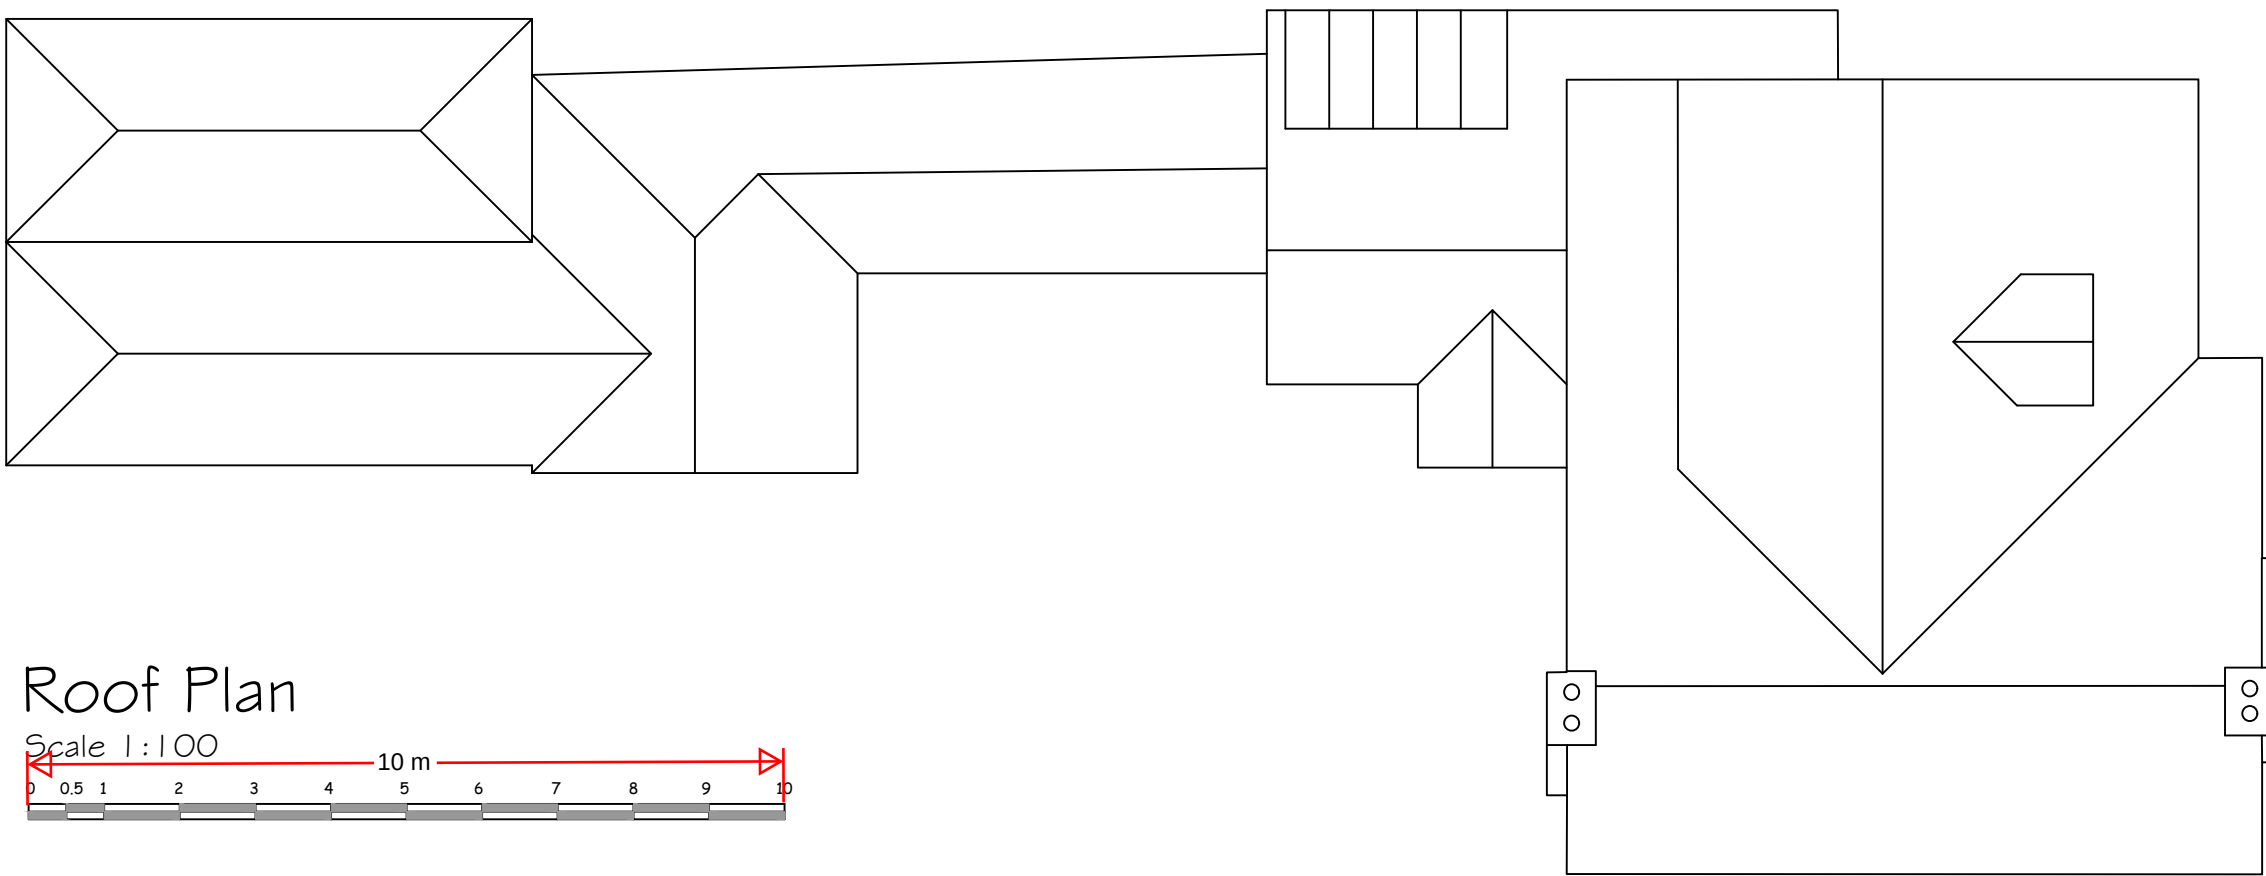


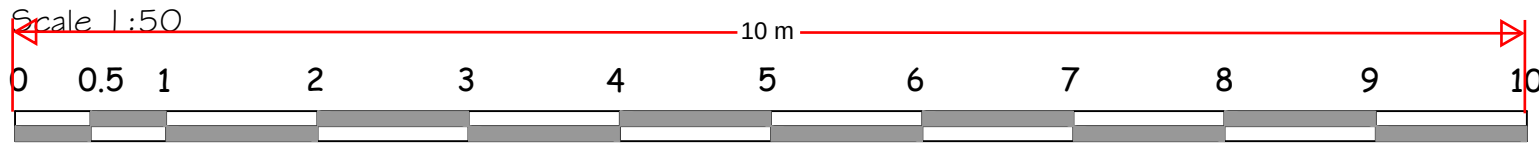


Ground Floor Plan

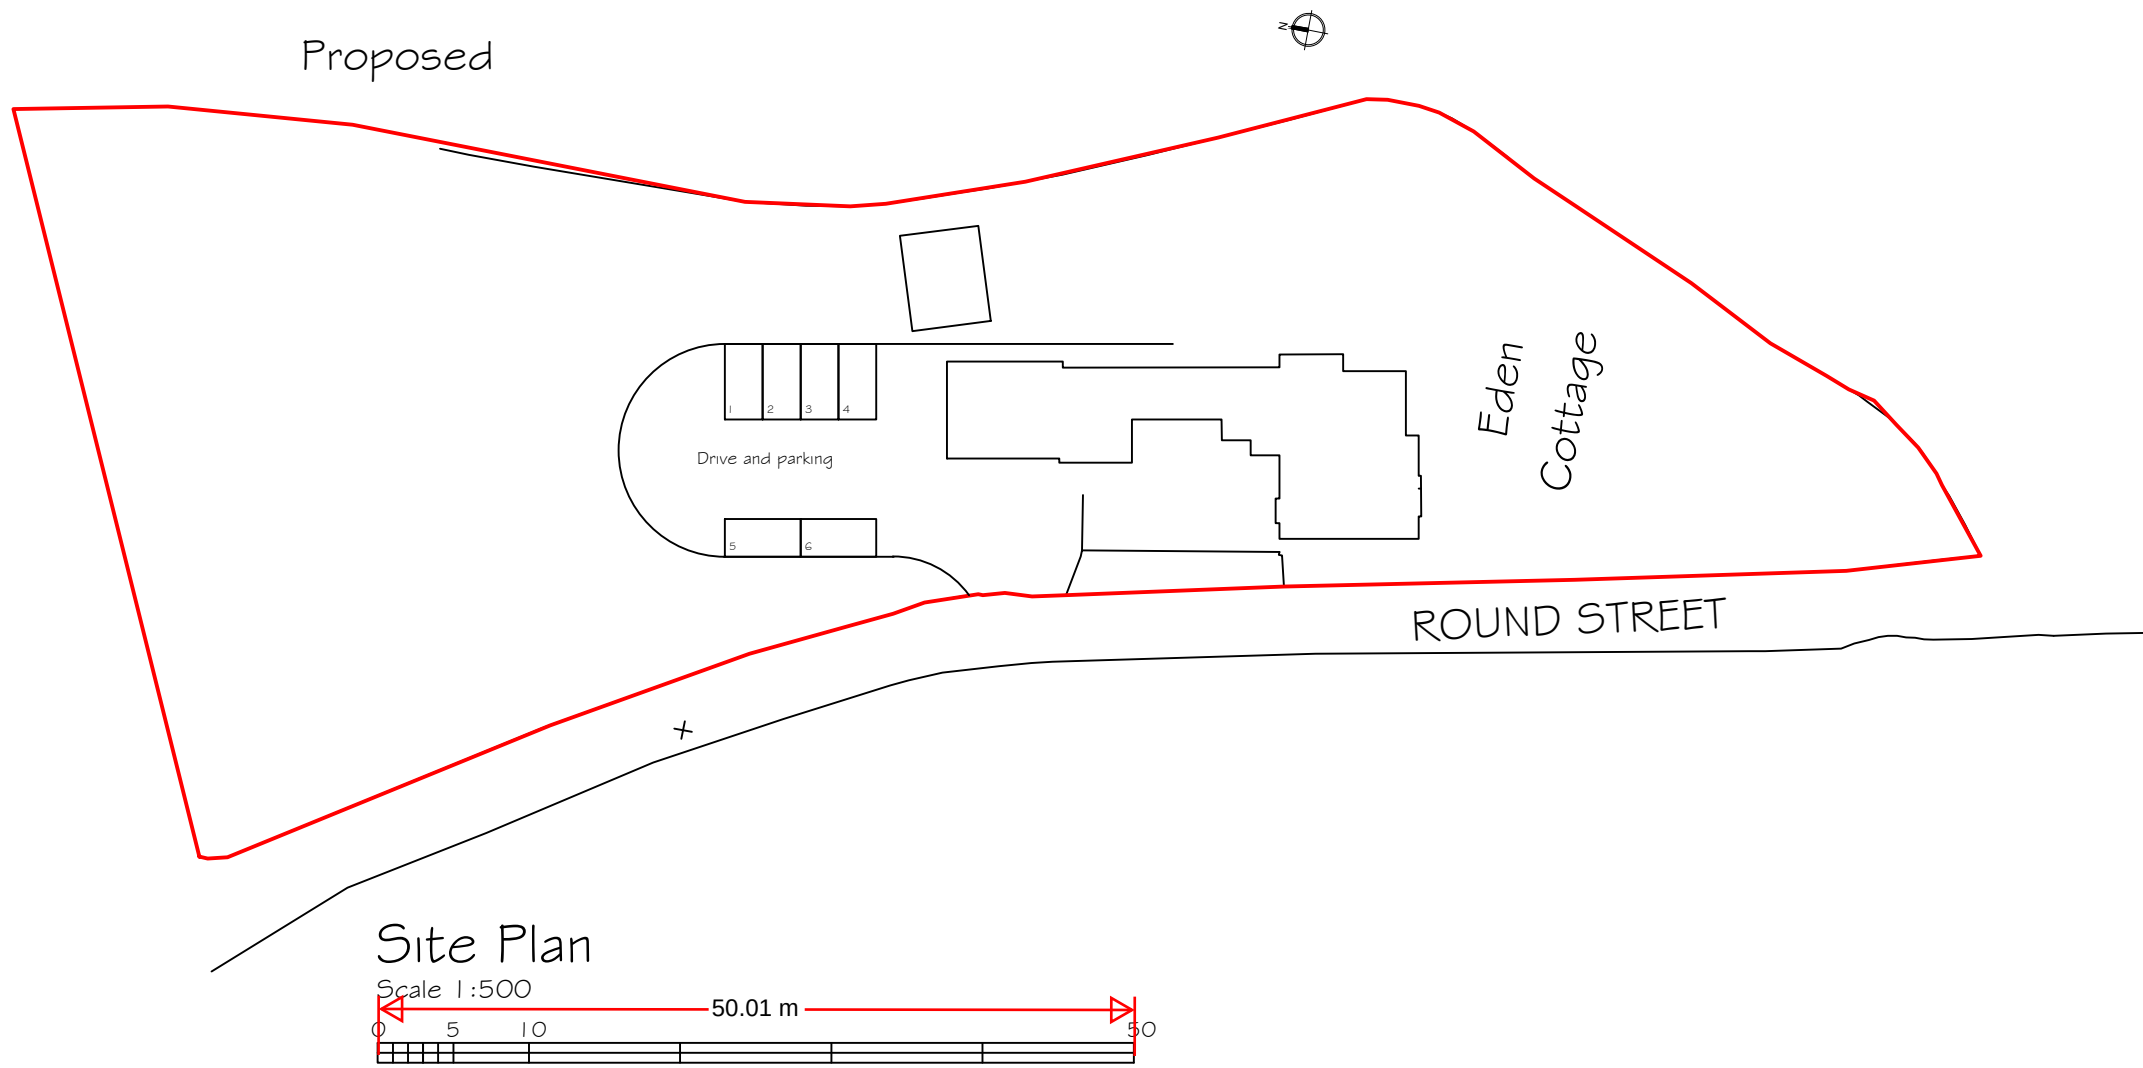

Roof Plan

 

Site Plan

 

Rev A- Roof plan added. 16 January 2024

Synergy Planning & Property Consultants Ltd The Office The Larches Rochester Kent ME3 7NQW		
Client	Mr & Mrs S Borner	
Address	Eden Cottage Round Street	
Drawing title	Proposed plan ground floor plan	
Scale	1:1250/1:200	
Date	September 2023	Drawn by
Drawing No	23/420/05	A