



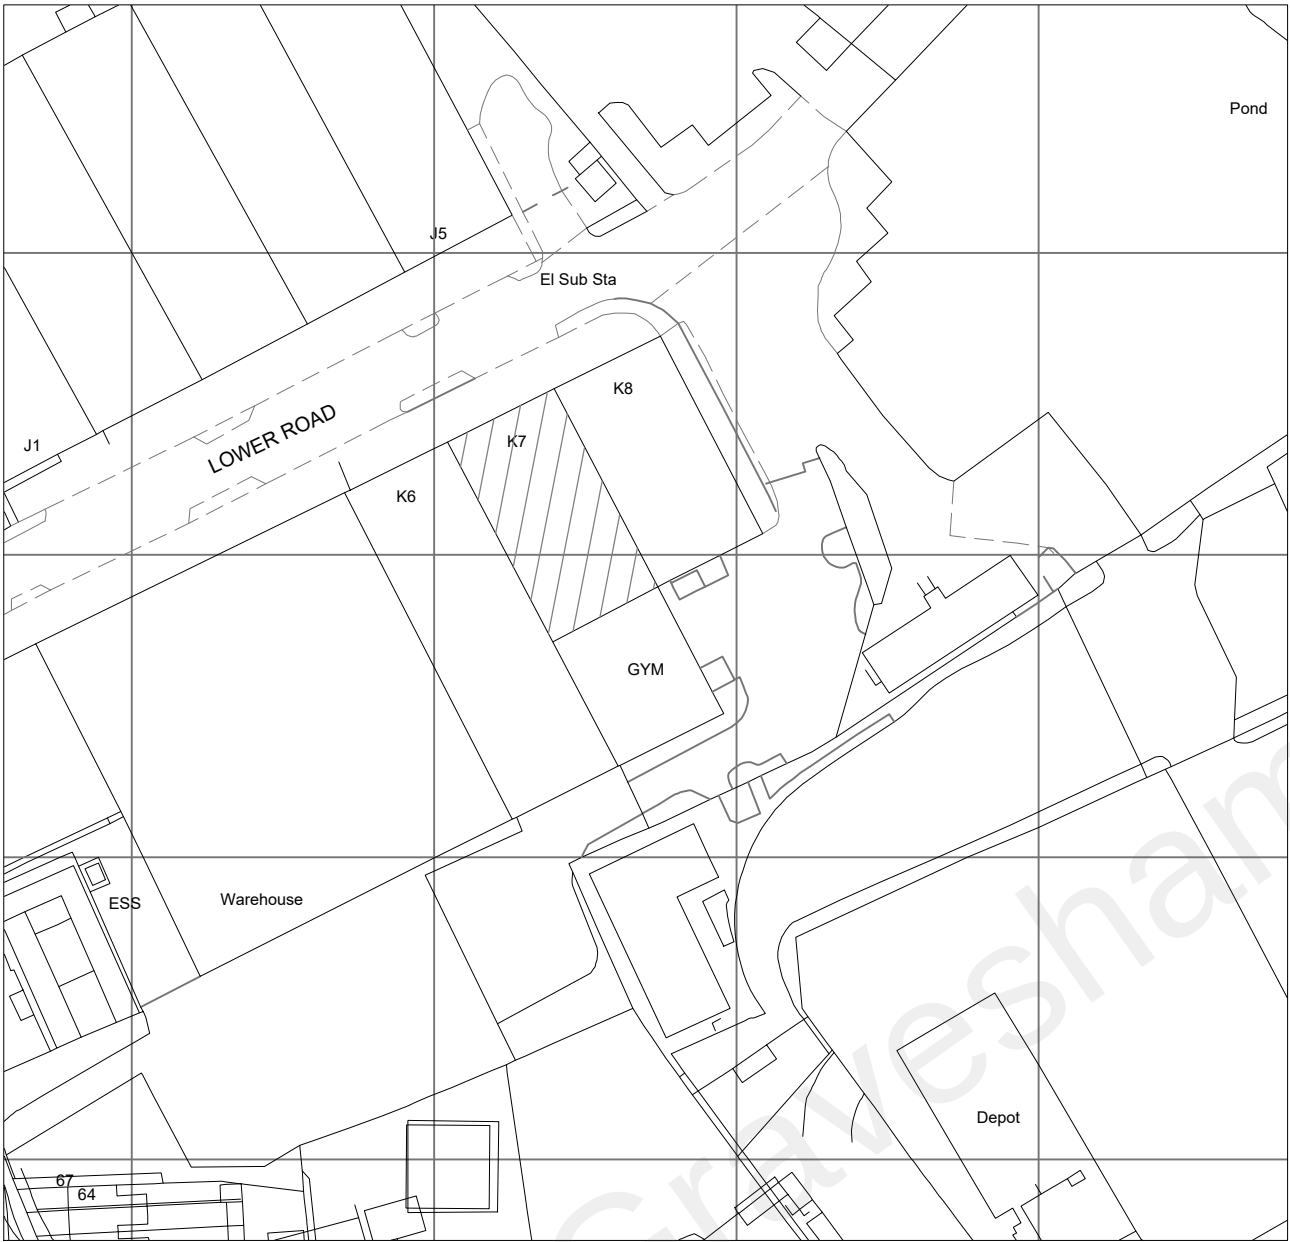


EXISTING UNIT K7
Scale: 1/1250

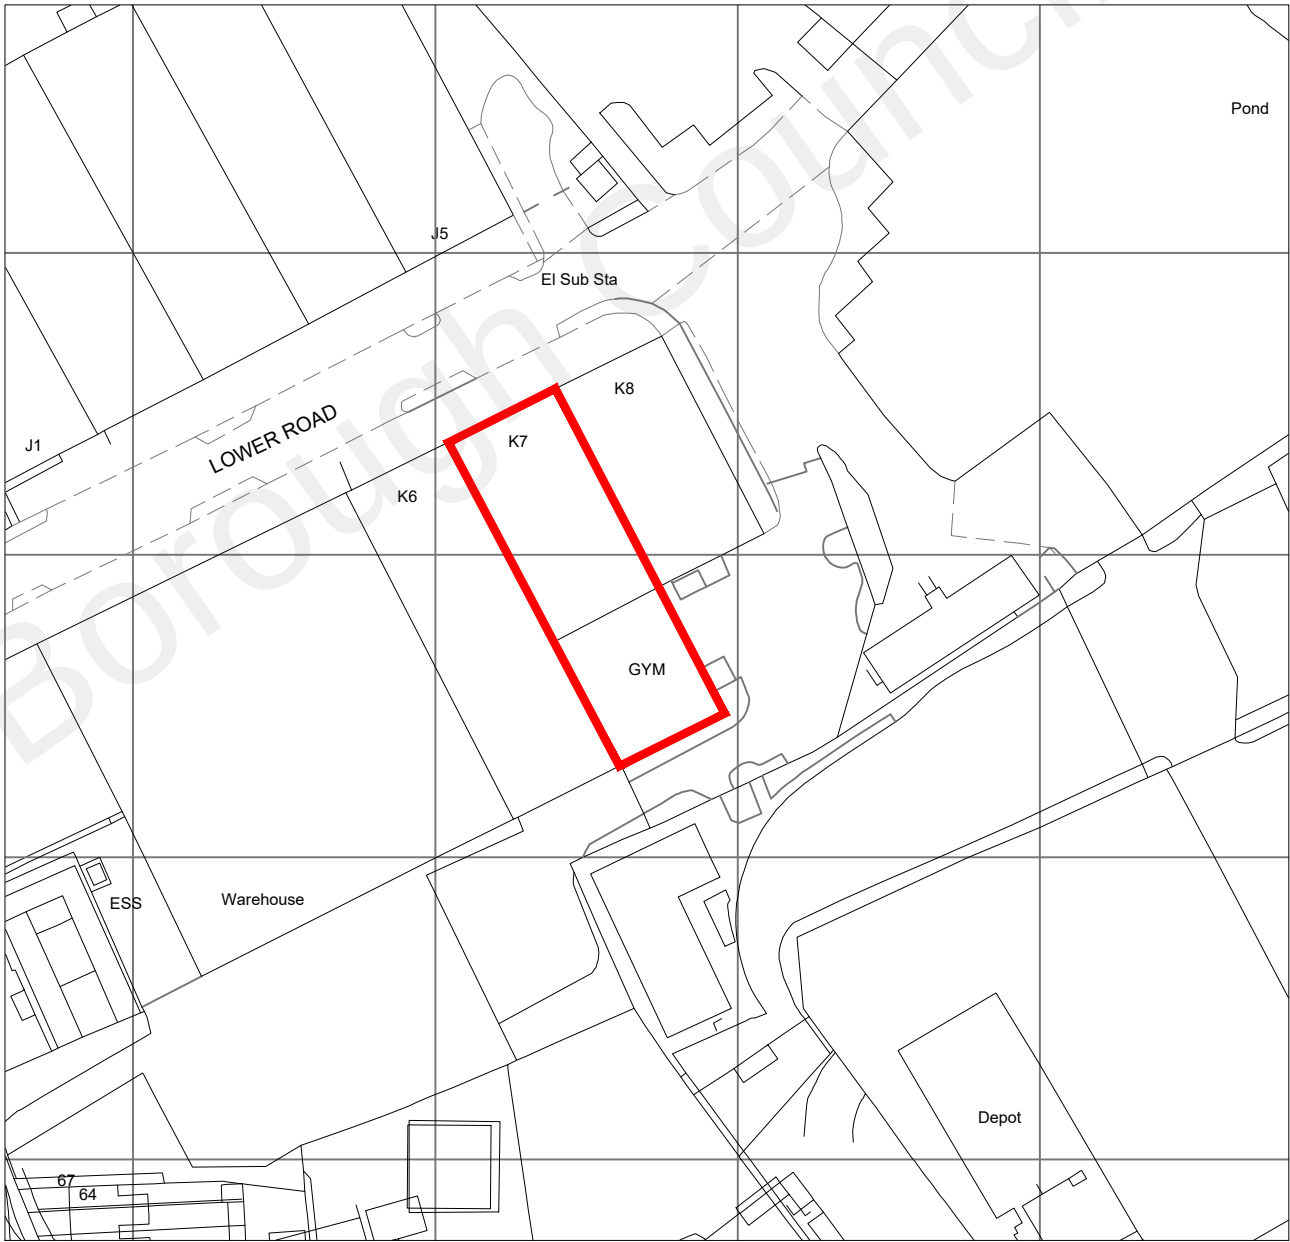

SITE PLAN
Scale: 1/1250

GENERAL NOTES:

- KEY:
- WAREHOUSE BUILDING - (UNIT K7, LOWER ROAD)
 - SITE BOUNDARY LINE

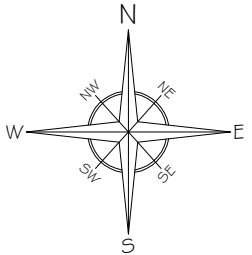

A	Issued For Approval	03/22
No	Revision / Issue	Date

Site :
Unit K7,
Lower Road,
Northfleet,
Kent,
DA11 9BL

Project Title :
Planning Application for the
Change of Use from Class E
(Empty Unit) to a Class E (Food
Manufacturing Unit) & Internal
Configuration Under Full Planning
Application

Client :
Mr Parm Bains
Unit K7,
Lower Road,
Northfleet,
Kent, DA11 9BL

Do not scale from this drawing. The information may be suitable for discussion purposes and for obtaining Planning Approval Only. This drawing is NOT for construction purposes and should not be relied upon for any other works. This drawing is copyright and may not be copied or altered in any way except by way of written permission from the designers.

Copyright 2020 - 2023

Project Ref No : ABP-LRNUK7-01	Sheet No : P-0
Date : March 2022	Drawn By : ABP
Scale : 1:1250 @ A-3	