


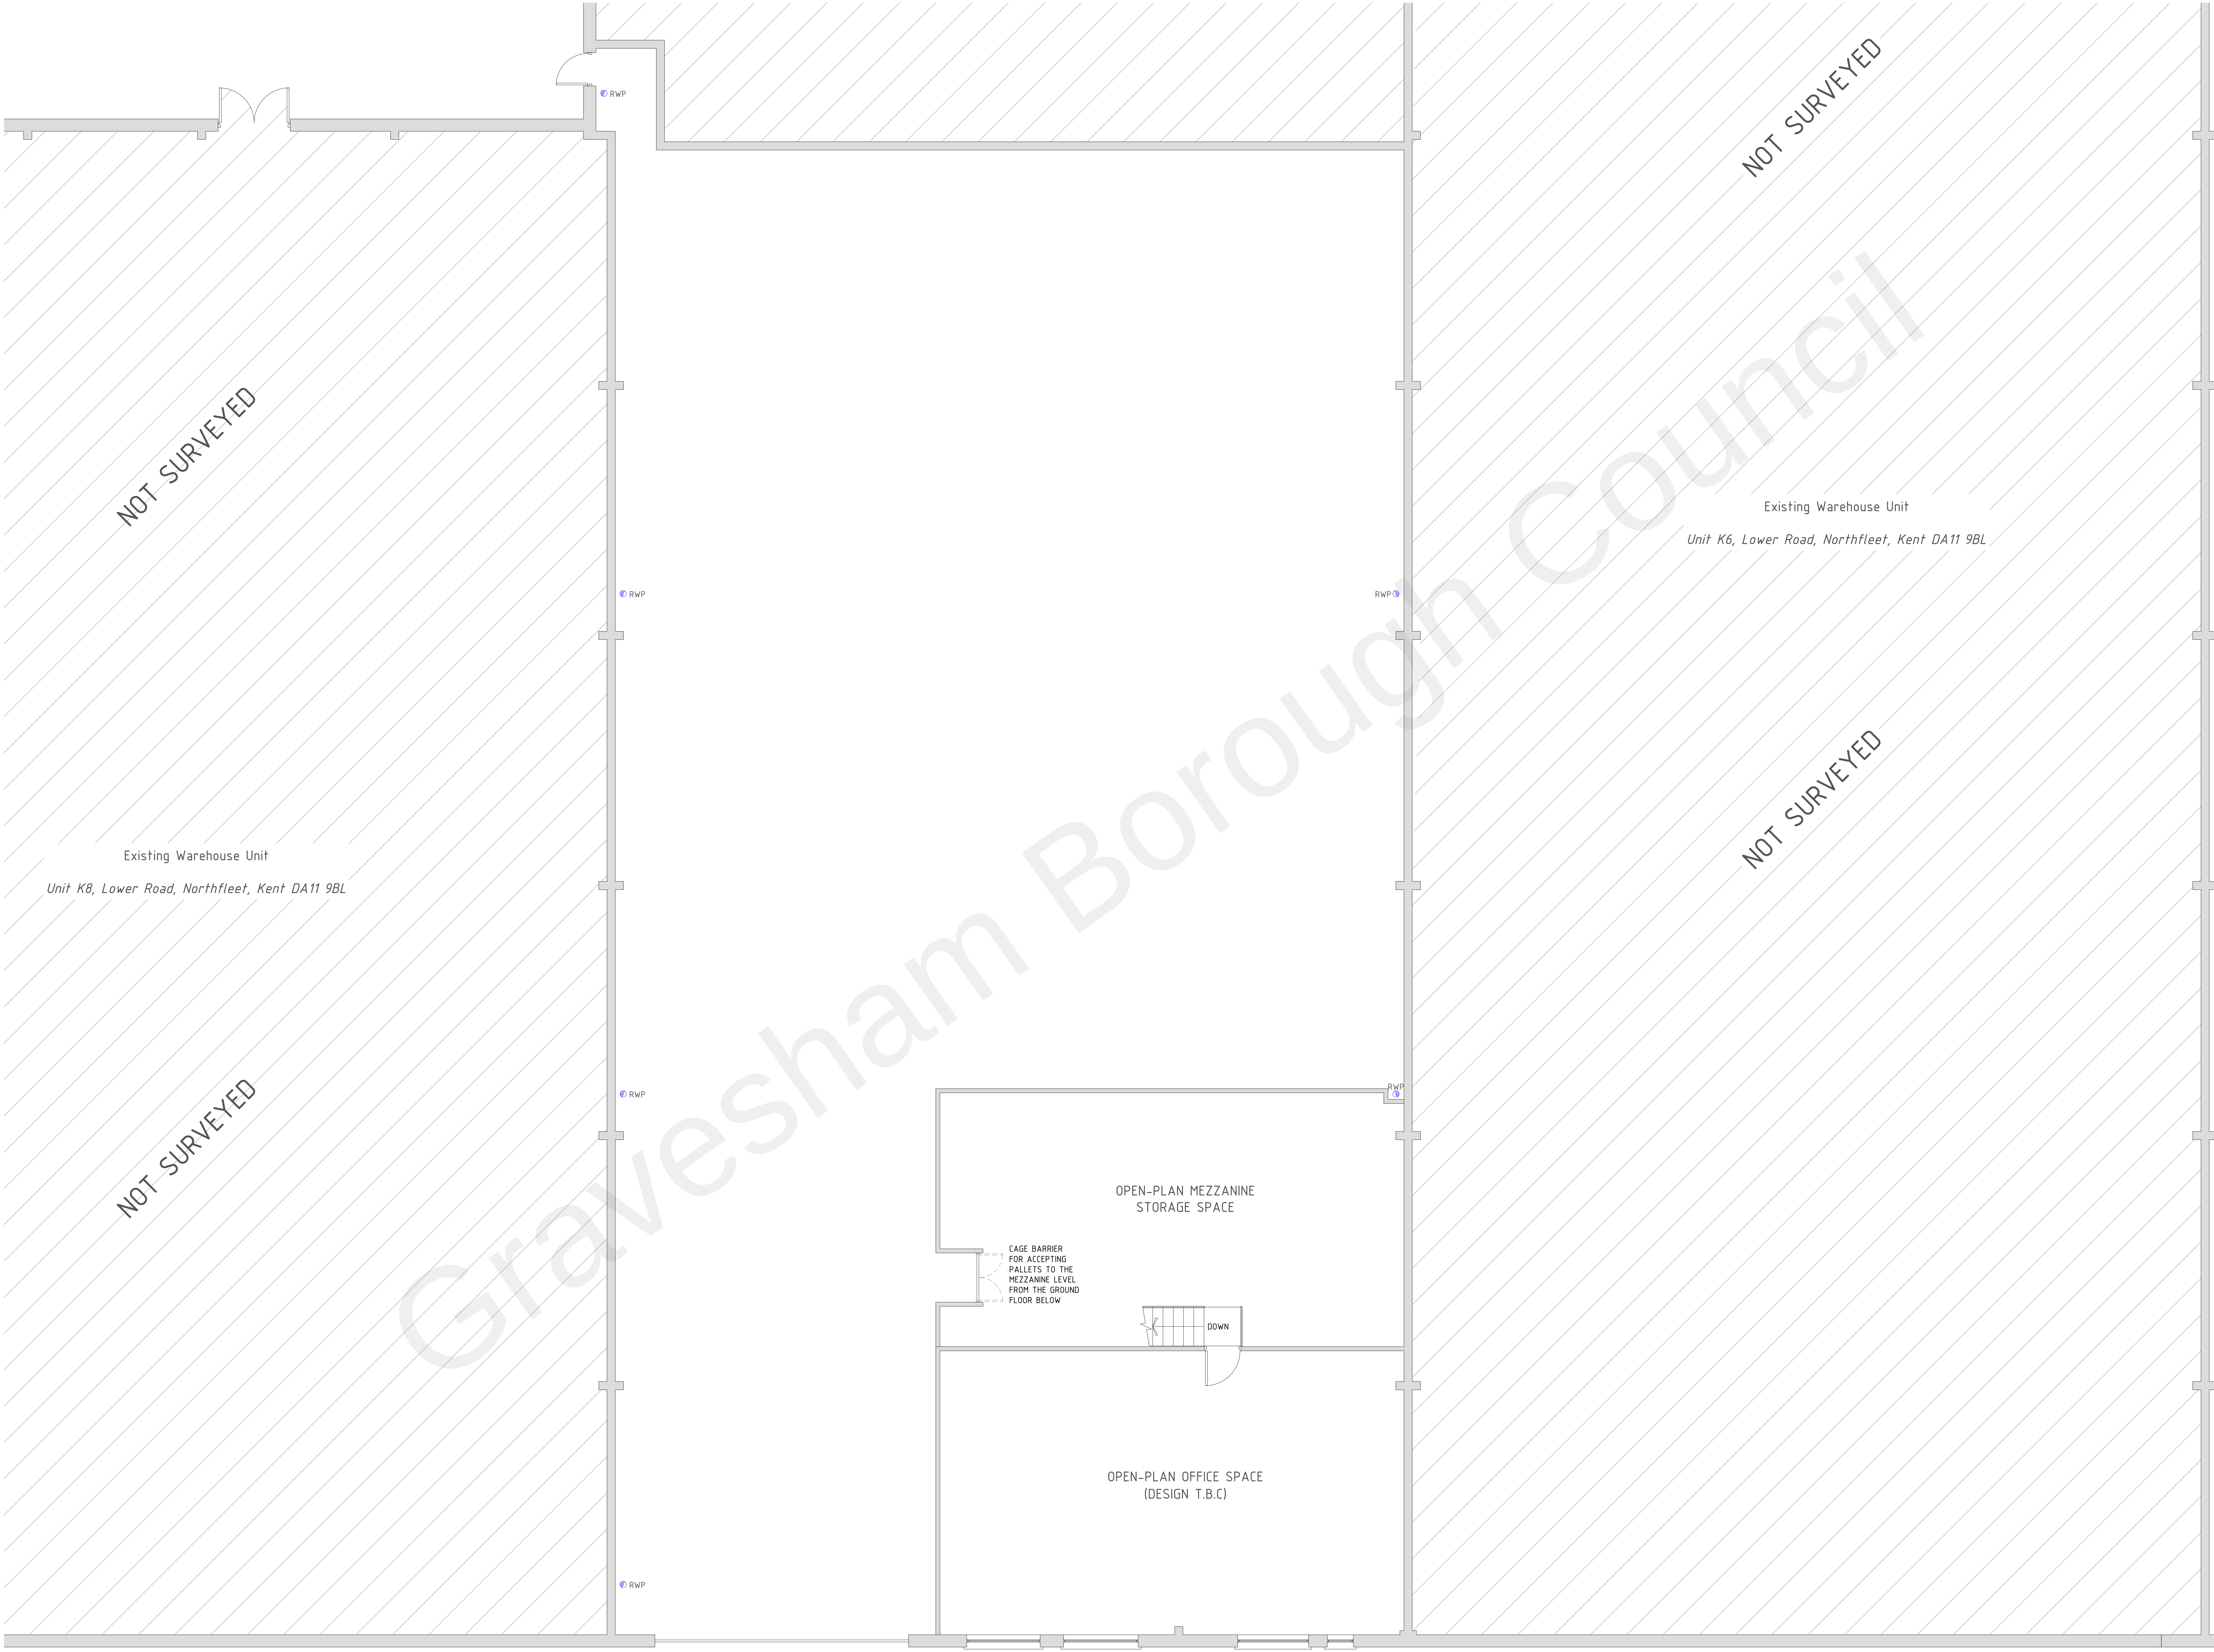

SCALE: 1:50 0 2.5m

PROPOSED FLOOR PLANS (FIRST FLOOR) Scale: 1/50

ARCHITECTURAL SERVICES LTD.

GENERAL NOTE:

Issue for Approval: 02/23

Revision: none

Site: Unit K7, Lower Road, Northfleet, Kent, DA11 9BL

Project Title: Planning Application for the Change of Use from Class E (Property Unit) to a Class E (Food Manufacturing Unit) & Internal Configuration Under Full Planning Application

Client: Mr Paul Davis, Unit K7, Lower Road, Northfleet, Kent, DA11 9BL

Drawn with AutoCAD 2023. The information is provided for your reference only. It is not intended to be used for any other purpose. The information is provided as a guide only. The information is not intended to be used for any other purpose. The information is provided as a guide only.

Copyright 2020 - 2023

02/23/2023

ADFL/NAK7-01

March 2022

1:50 @ A3

P-5

APP