


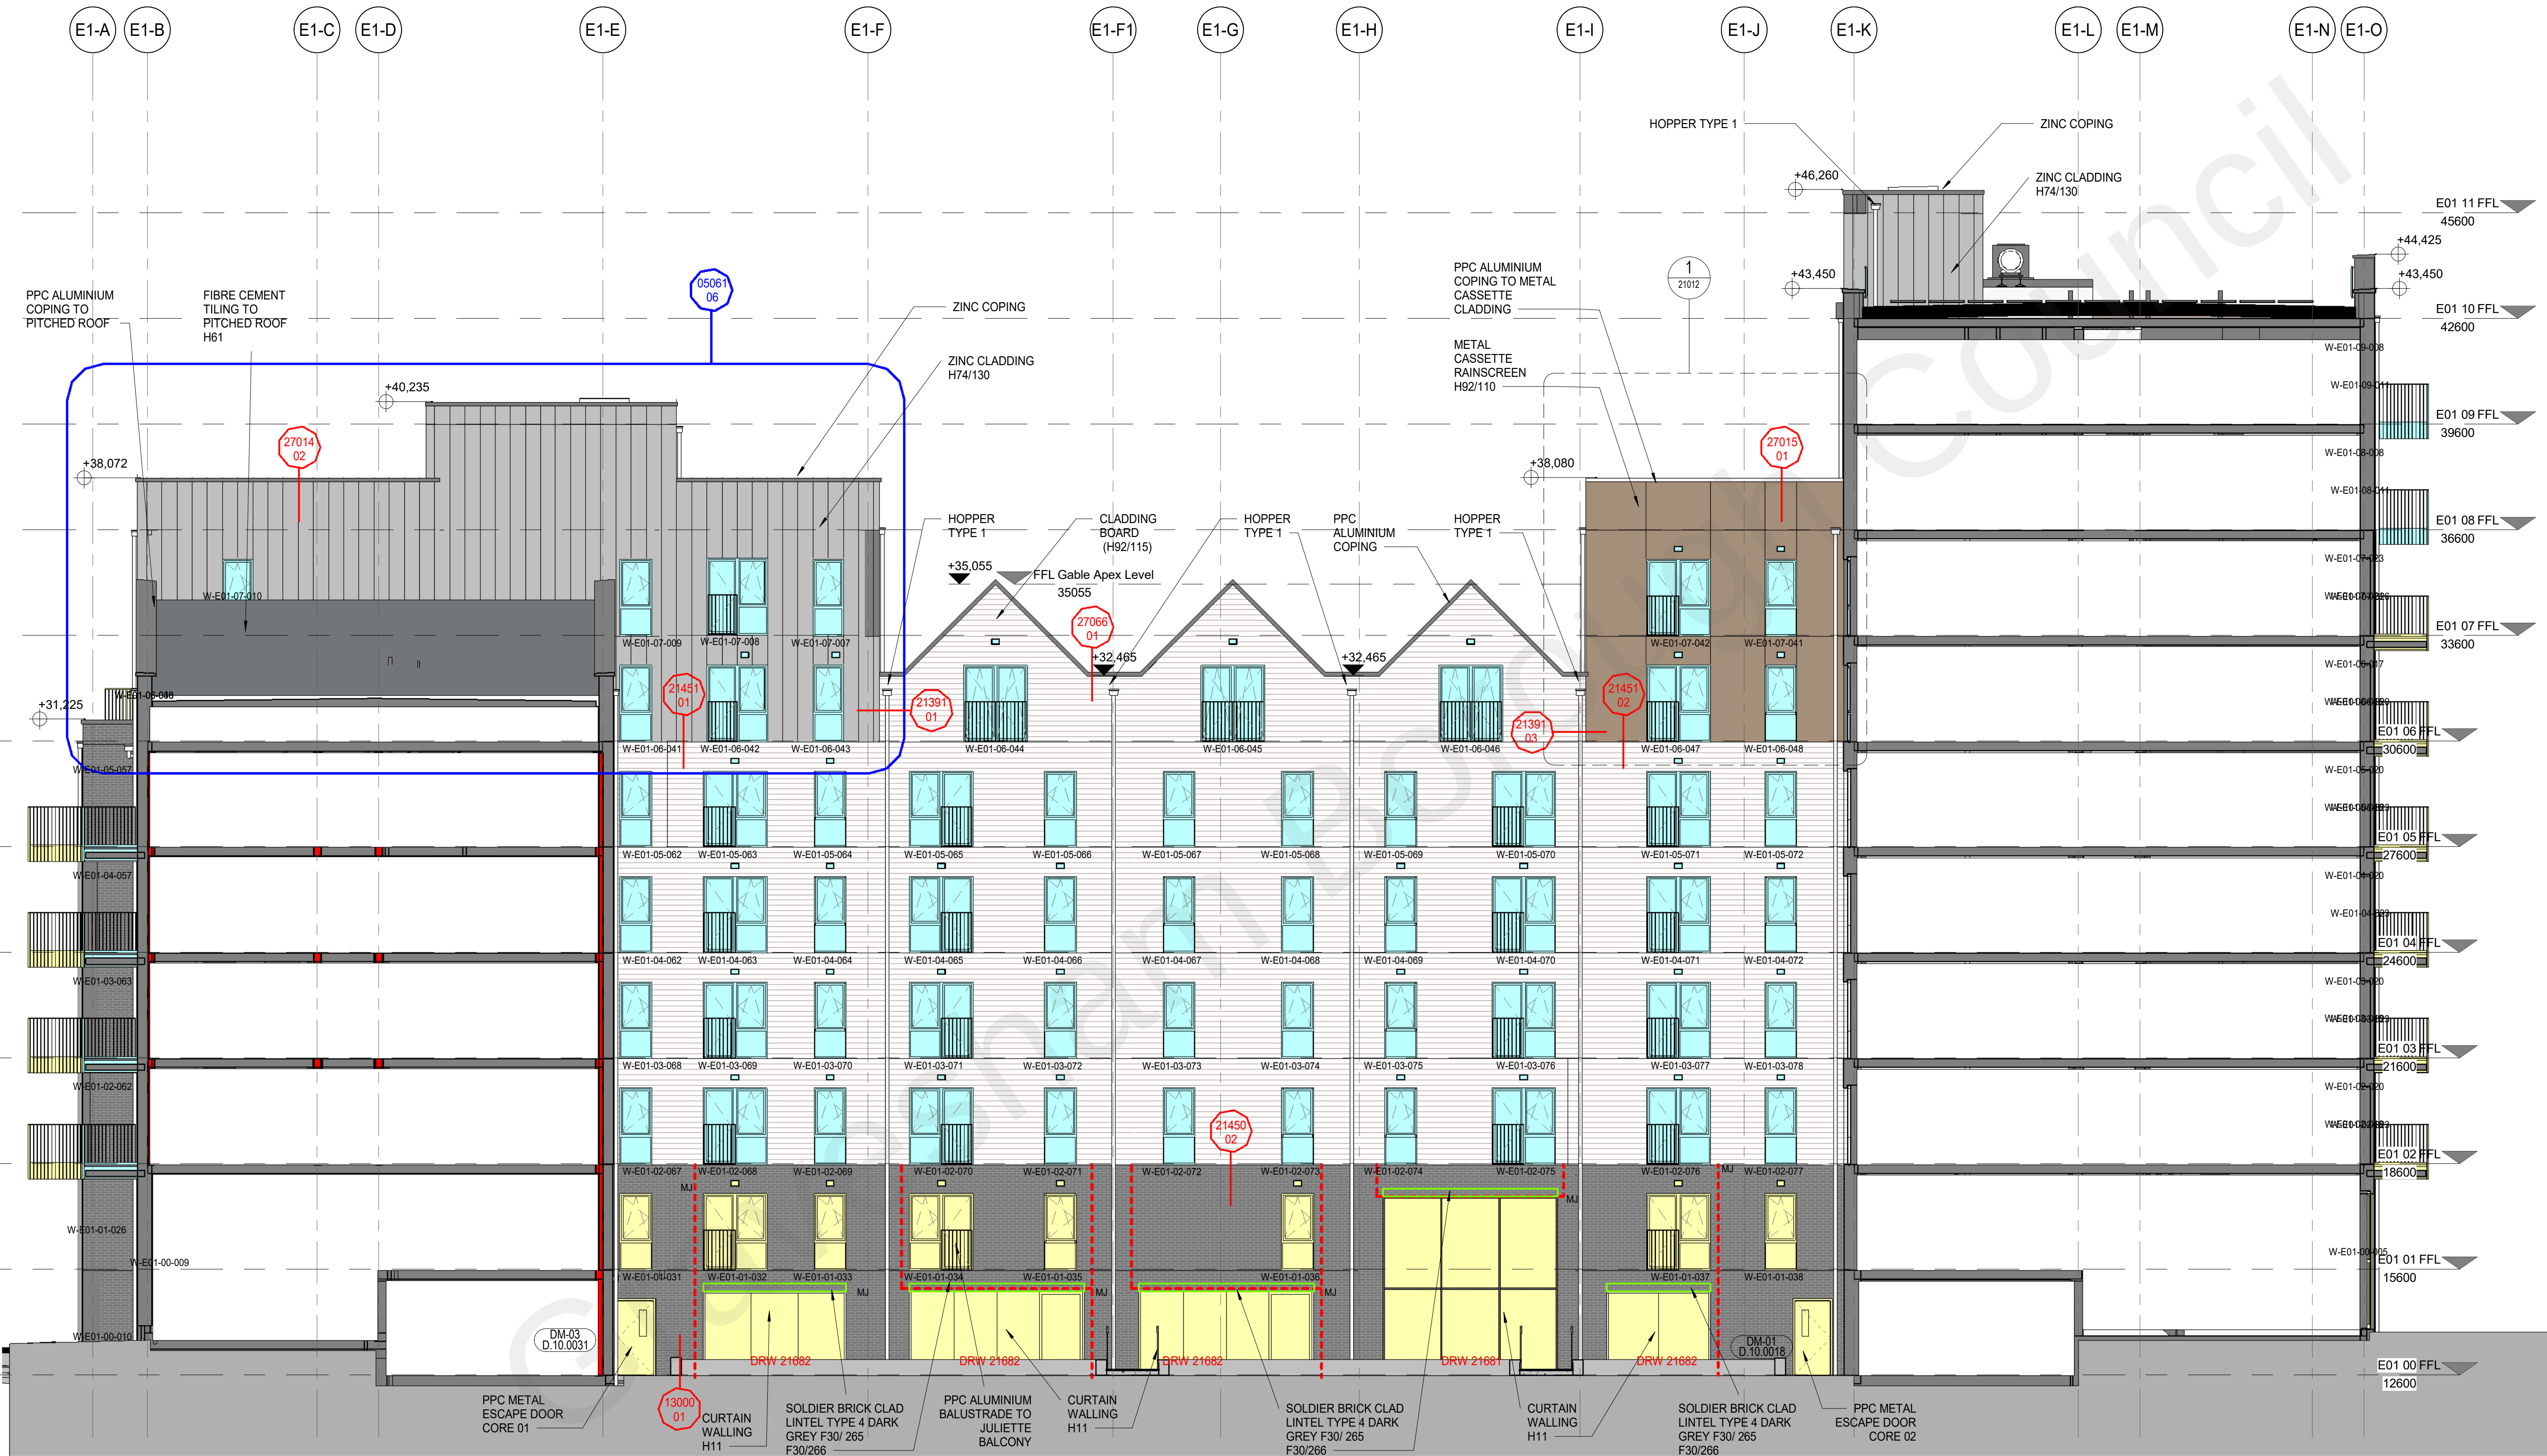

1 E01 PROPOSED COURTYARD SOUTH ELEVATION

DRAWINGS RECORD

REV	DATE	COMMENTS	REV BY	CHK BY
01	18/12/2020	CONSTRUCTION ISSUE	AK	BT
02	18/05/2021	ELEVATION UPDATE	AK	LJP
03	12/06/2021	ELEVATION UPDATE	AK	LJP
04	08/07/2021	RAL COLOUR ADDED	AK	LJP
05	21/07/2021	KEY REVISED	AK	LJP
06	29/07/2021	PITCHED ROOF GABLE WALLS REVISED	AK	LJP

FACADE RAL COLOUR LEGEND

NOTE:
FOR FACADE MATERIAL COLOURS REFER TO NBS
METALWORK RAL COLOUR ASSOCIATED WITH FACADE MATERIAL REFERS TO:
WINDOWS, DOORS, BALCONIES, RAILINGS, COPINGS, LOUVERS, VENT GRILLES, WEEP VENTS

	RAL 7013
	RAL 7023

BRICK TYPE 2 - LIGHT GREY, F10/110
METALWORK RAL 7023
BRICK TYPE 4 - DARK GREY, F10/112
METALWORK RAL 7013

METAL RAINSCREEN CLADDING, H92/110
METALWORK RAL 7023
FIBRE CEMENT BOARD
METALWORK RAL 7023

ZINC, H74/130
METALWORK RAL 7023
WITH EXCEPTION OF COPINGS AND FLASHINGS (ZINC)

RAIN WATERPIPES
RAL 7013

SIGNIFICANT HEALTH AND SAFETY RISKS
(UNUSUAL AND DIFFICULT TO MANAGE ONLY)
It is assumed that all works will be carried out by a competent contractor working, where appropriate, to an approved method statement. In addition to the hazards/risks normally associated with the types of work detailed on this drawing, note the following:

DO NOT SCALE OFF THIS DRAWING

This scheme is subject to town planning and all other necessary consents.
Dimensions, area and levels where given are only approximate and subject to site survey. All dimensions are to be checked on site. Any discrepancies or variations are to be reported to the architect before work commences. Figured dimensions only are to be taken from this drawing.
This drawing is to be read in conjunction with all relevant consultants and / or specialists drawings. Documents and any discrepancies or variations are to be reported to the architect before the affected work commences.
Magnetic media does not constitute contract documentation and updates of this data will occur. These files are current as of the date of issue. Your use of the content of these files is at your own risk. Reference should always be made to the hard copy which is superior to the digital format. Any document produced by yourselves which contains part or all of this data remains your responsibility and attributed to yourselves. Whilst Leslie Jones make every effort to ensure that it is scanned for viruses, we cannot guarantee that it does not contain any.

STAGE 4 / 5 ISSUE

Client
REEF GROUP

Consultants
HENRY, G&T, EDC, MANHIRE, WATERMAN, HED, 1ST LINE DEFENCE, BB7

leslie jones
architecture

Suite 3.02
Grand Union Studios
332 Ladbrooke Grove
London W10 5AD
T: 020 7255 1150
F: 020 7255 6700
E: admin@leslie-jones.co.uk

Job Title
THE CHARTER RIBA STAGE 4/5

Project Number 3732

Drawing Title
E01 PROPOSED COURTYARD SOUTH ELEVATION

1 : 100 @A1 12/05/20 AK BT

project originator volume level type role number
3732 - LJA - E01 - XX - DR - A - 05056

subality: code description
A5 CONTRACTUAL ISSUE

revision: code description
C06 PITCHED ROOF GABLE WALLS REVISED

