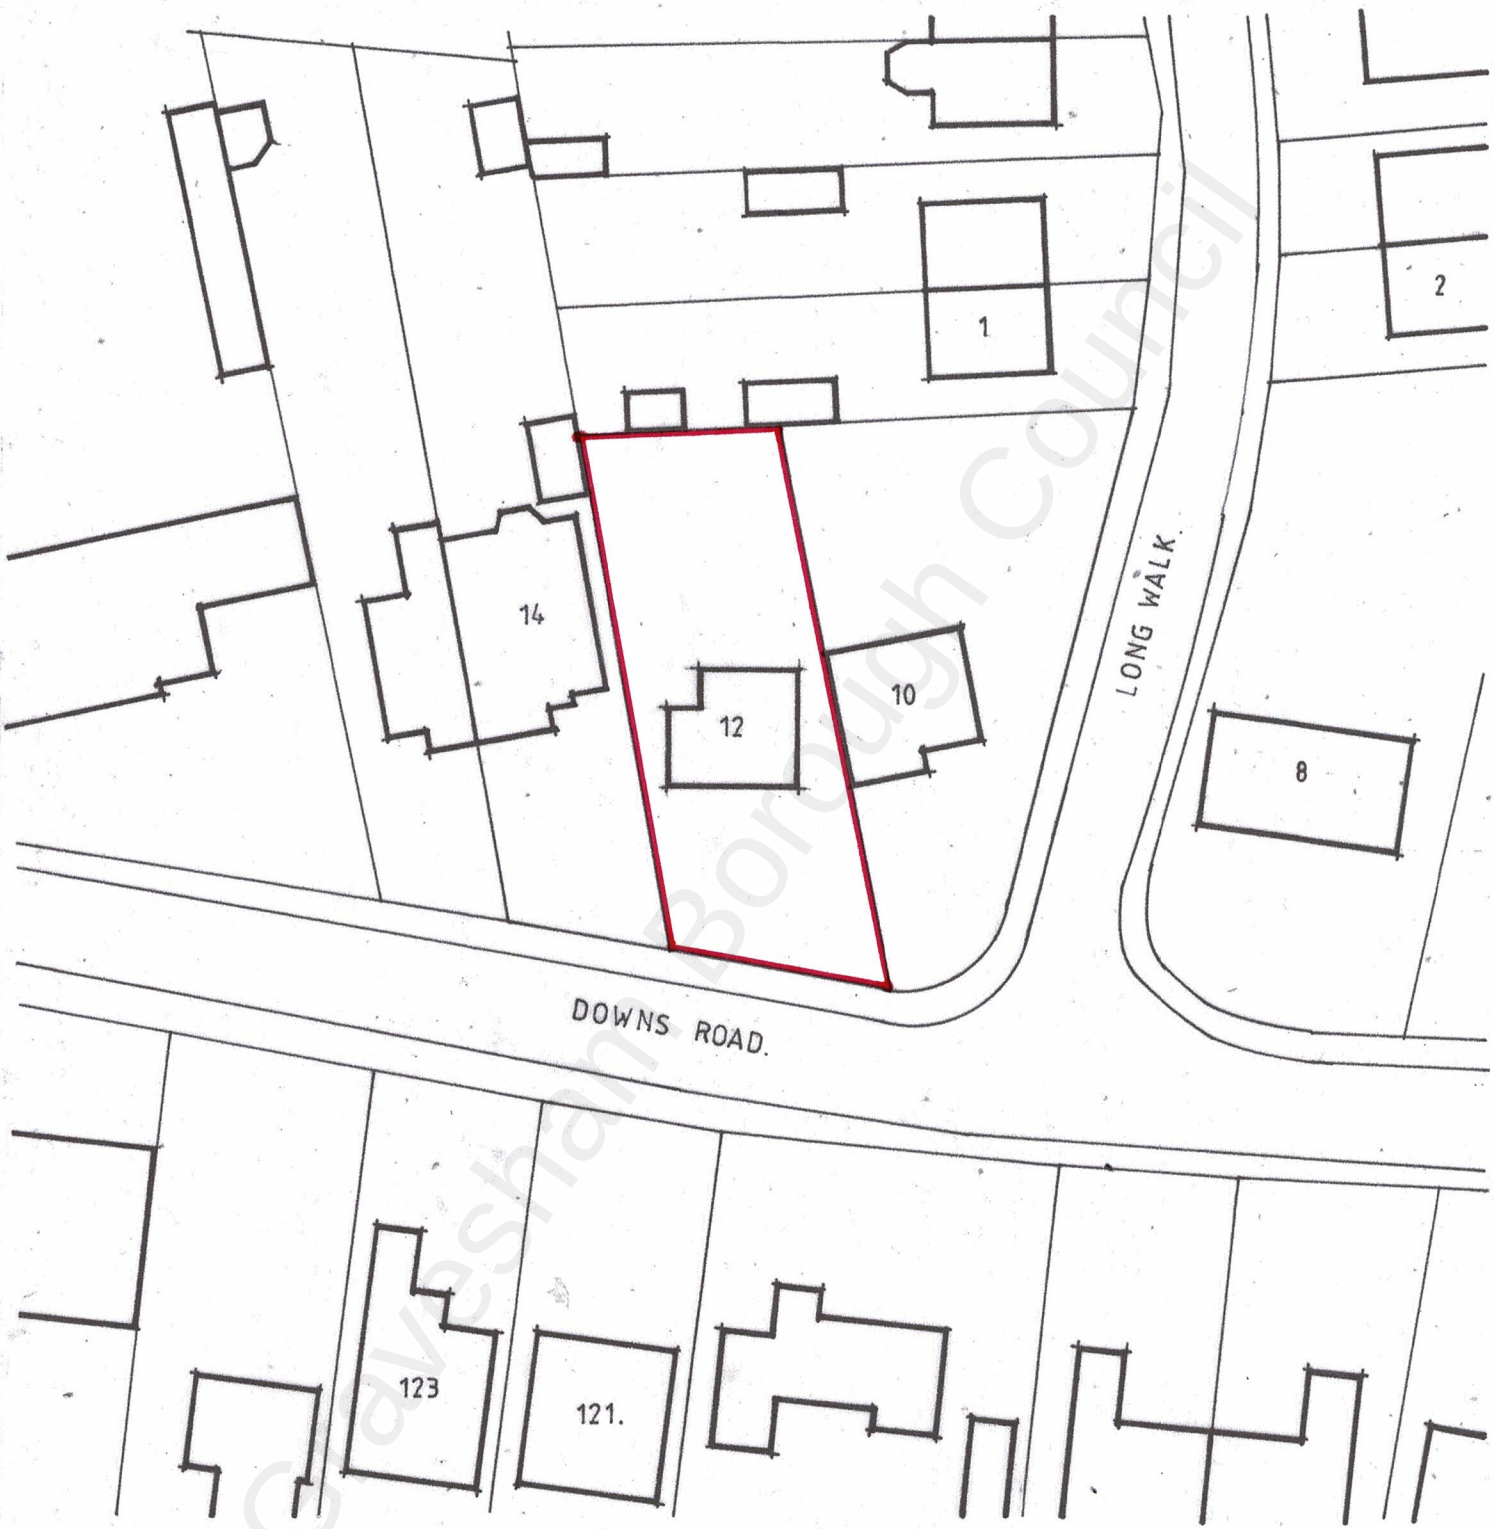
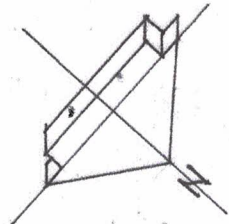


Client				
Job 12 DOWNS ROAD · ISTEAD RISE ·				
Drg EXISTING SITE PLAN				
Date	Scale	Job No	Drg No	Re
NOV.22	1:500	22/58	P.01.	