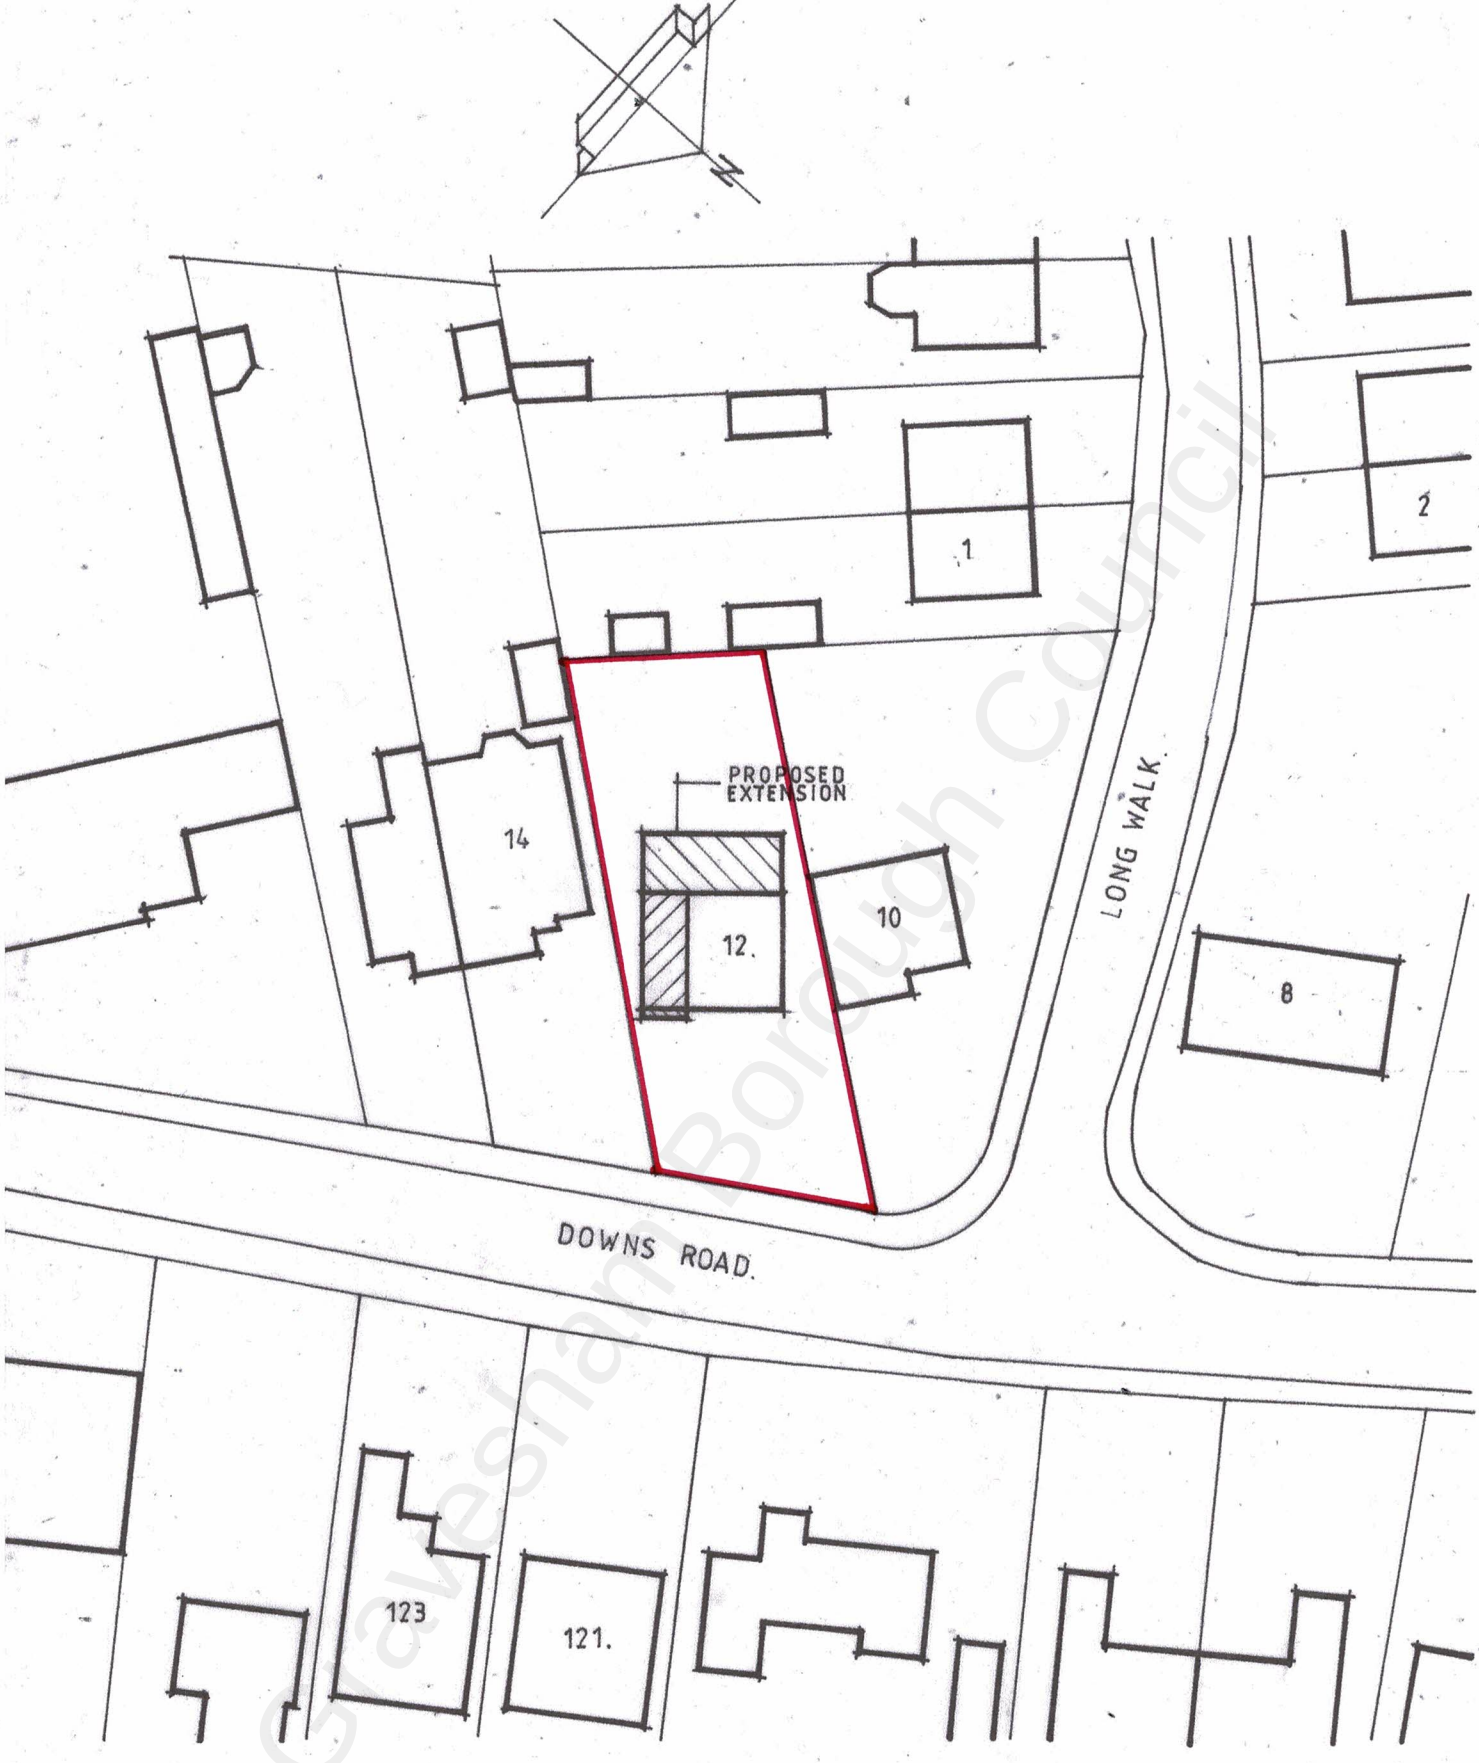


Client				
Job 12 DOWNS ROAD · ISTEAD RISE ·				
Drg PROPOSED SITE PLAN.				
Date	Scale	Job No	Drg No	Rev
NOV.22	1:500	22/58	P.02.	