





EXISTING FRONT ELEVATION.

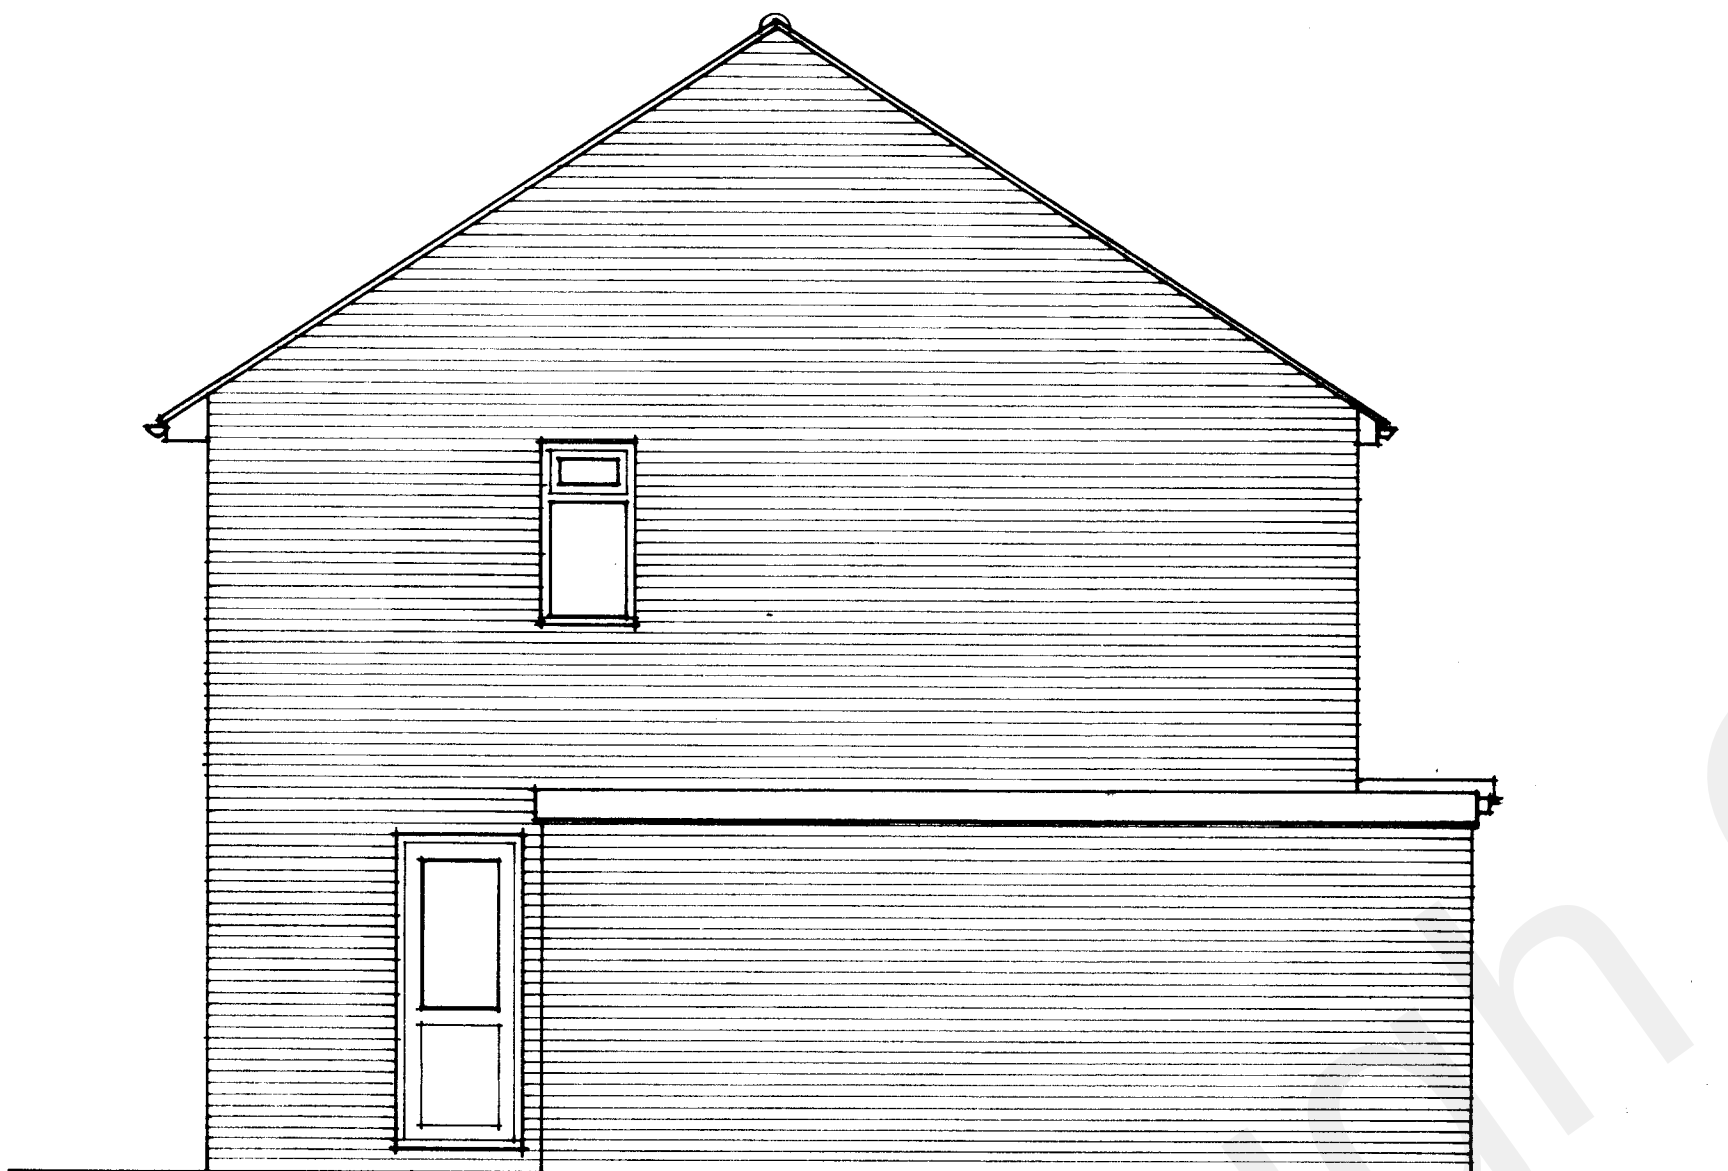


EXISTING SIDE ELEVATION. GARAGE.




EXISTING REAR ELEVATION.

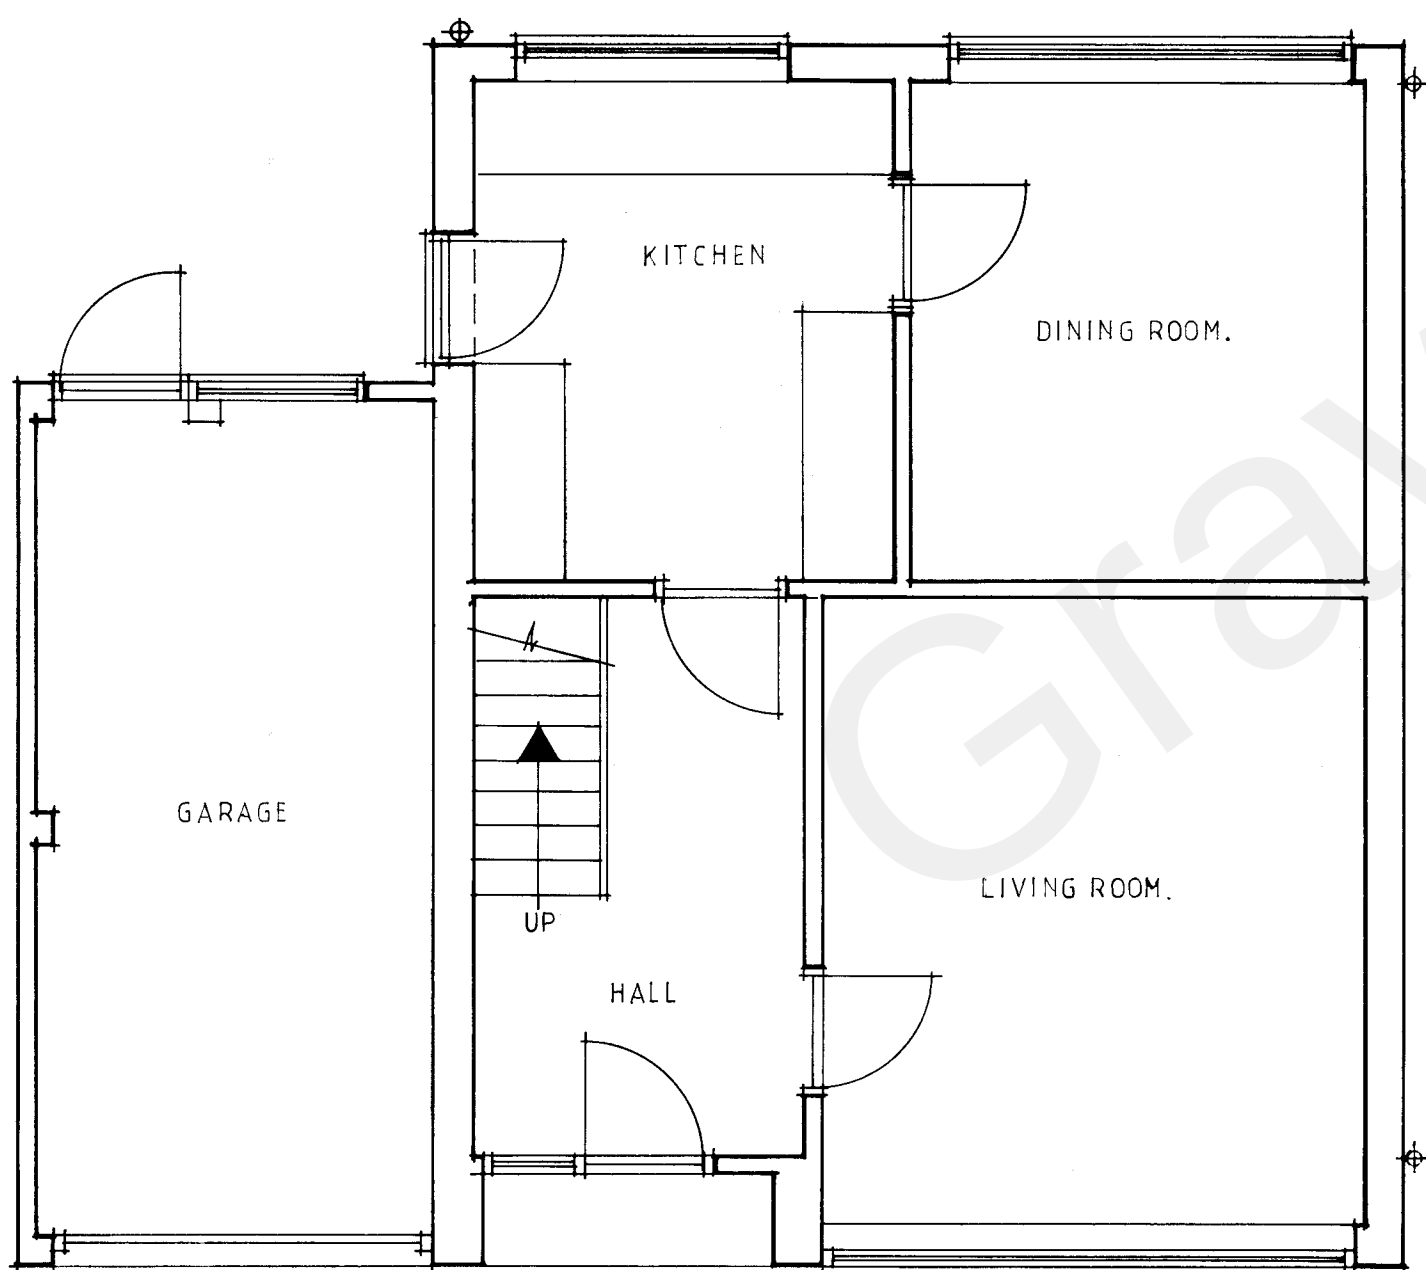



EXISTING GROUND FLOOR PLAN.

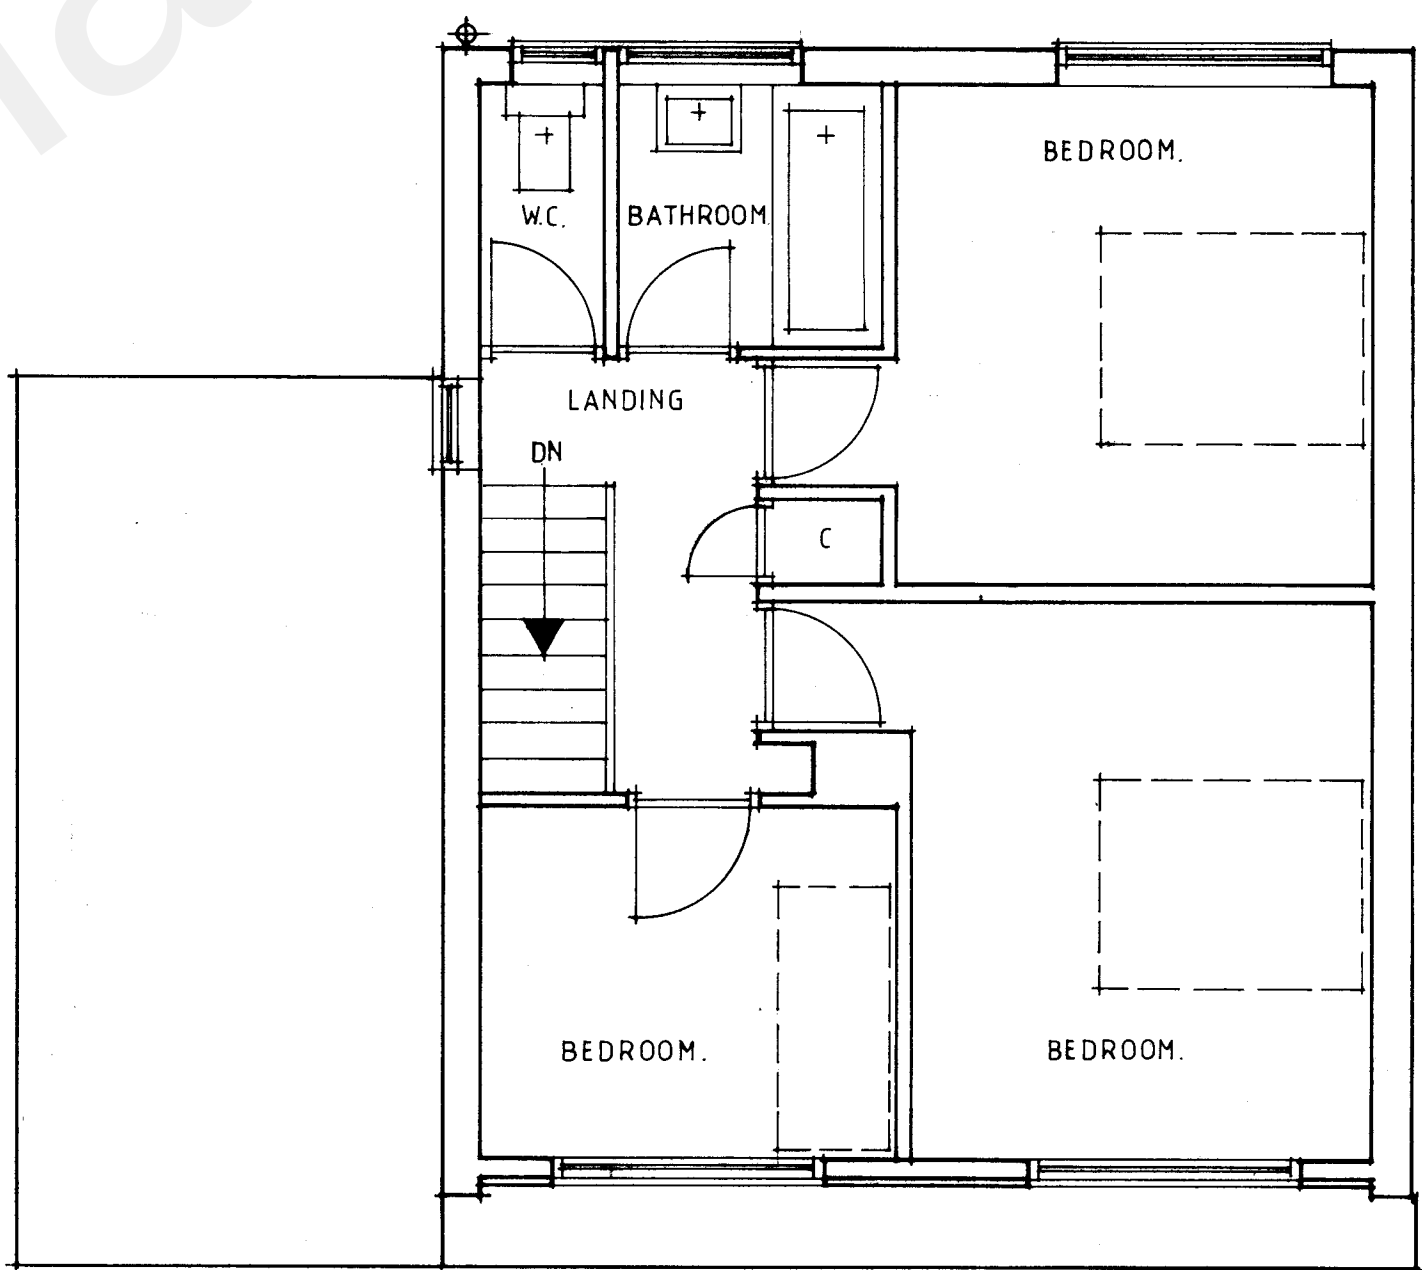

EXISTING FIRST FLOOR PLAN.

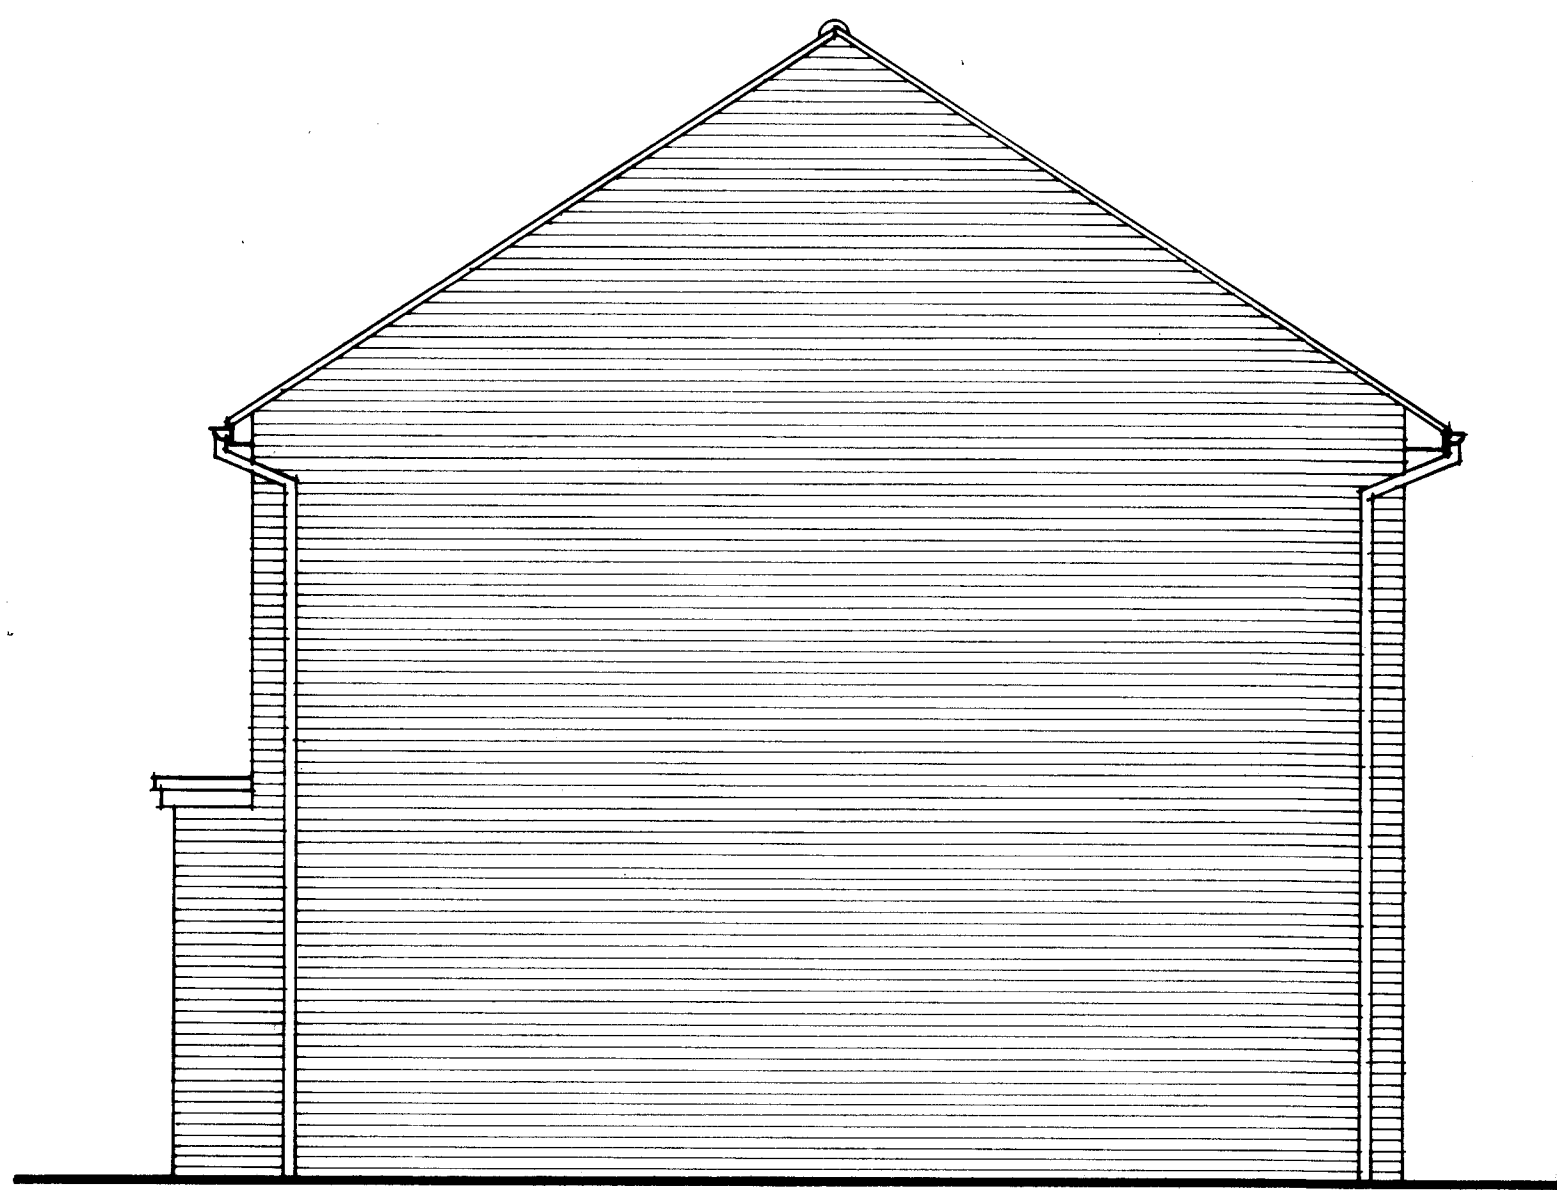

EXISTING SIDE ELEVATION. DINING ROOM.

 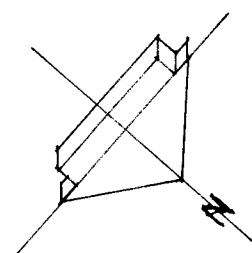

Client.		
Job. PROPOSED EXTENSION. 12 DOWNS ROAD ISTEAD RISE GRAVESEND		
Drawing. EXISTING PLANS & ELEVATIONS.		
Date NOV.22	Scale 1:50	Drawn by ASB
Job no. 22/58	Drawing no. WD.01.	Revision no.