


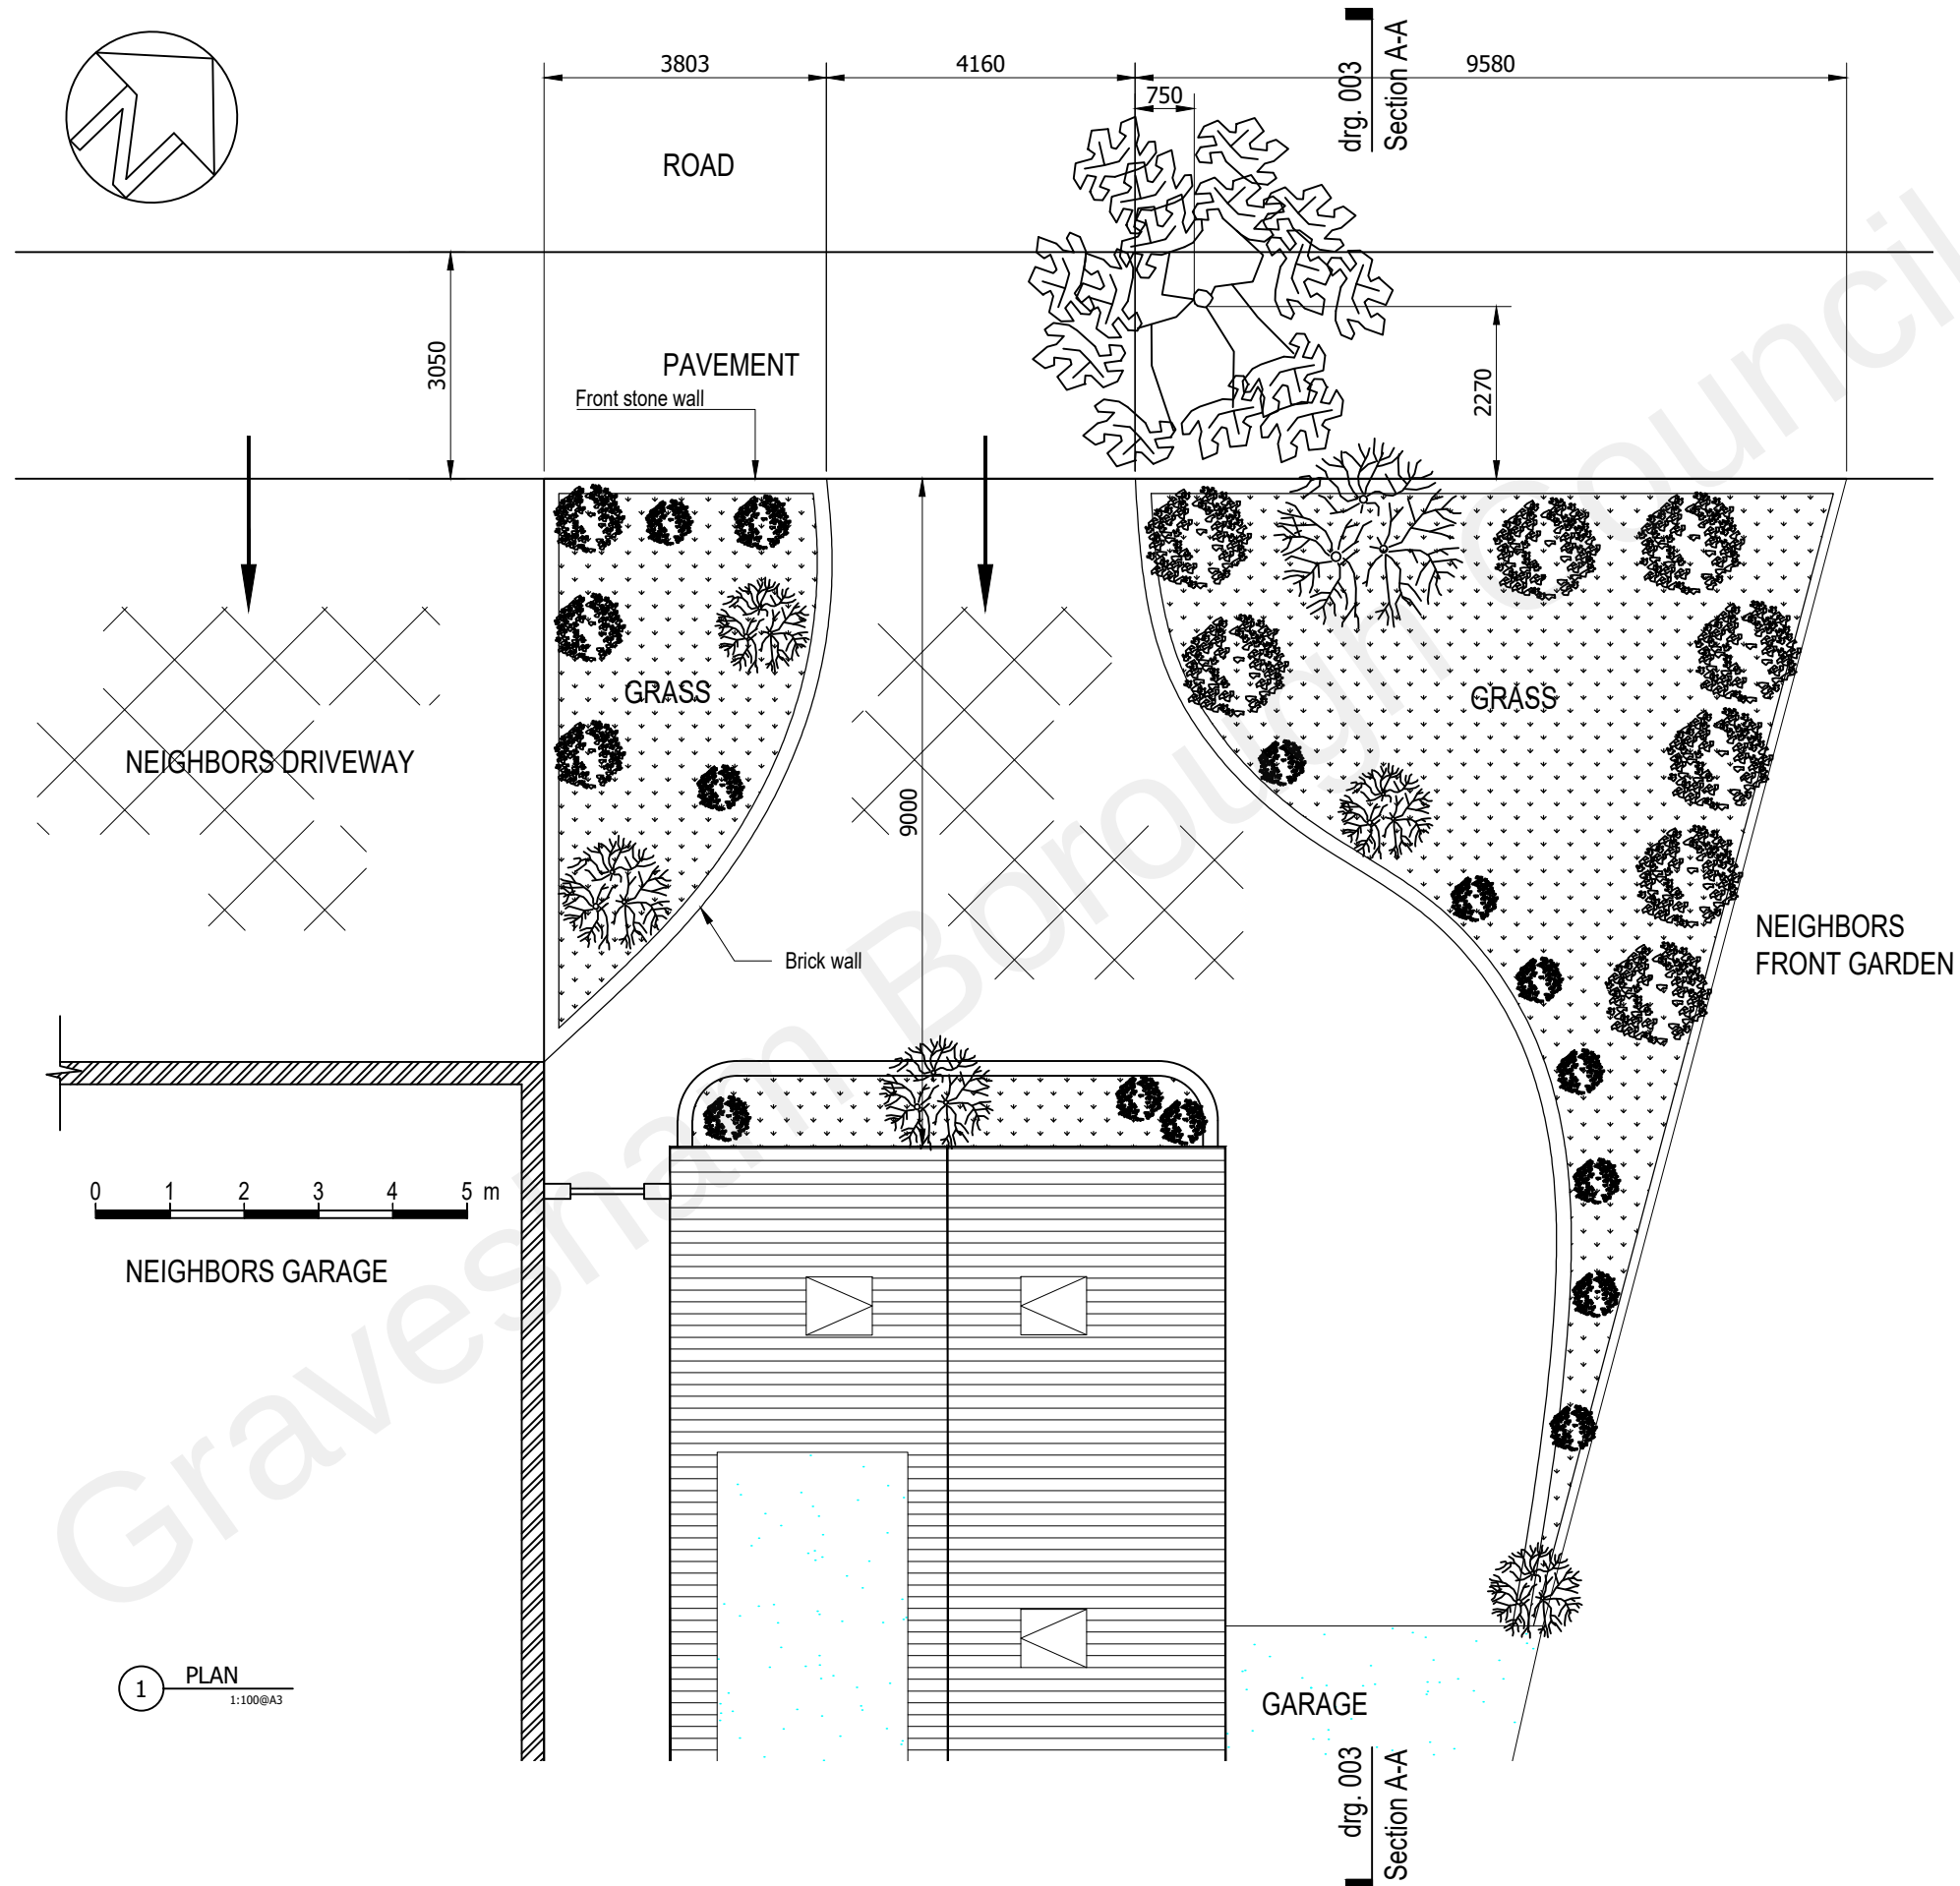

0 1 2 3 4 5 m

NEIGHBORS GARAGE

1 PLAN
1:100 @A3



GARAGE

drg. 003
Section A-A


REV	DESCRIPTION	INIT	DATE
Project 66 Milton Hall Road, DA12 1QW			
Title Existing front garden Plan			
Drawn DZ	Date 04/09/2021		
Checked	Scale 1:100 @A3		
Approved			
Drawing No. 001		Rev.	

SITE LOCATION PLAN

SCALE 1:1250 on A3

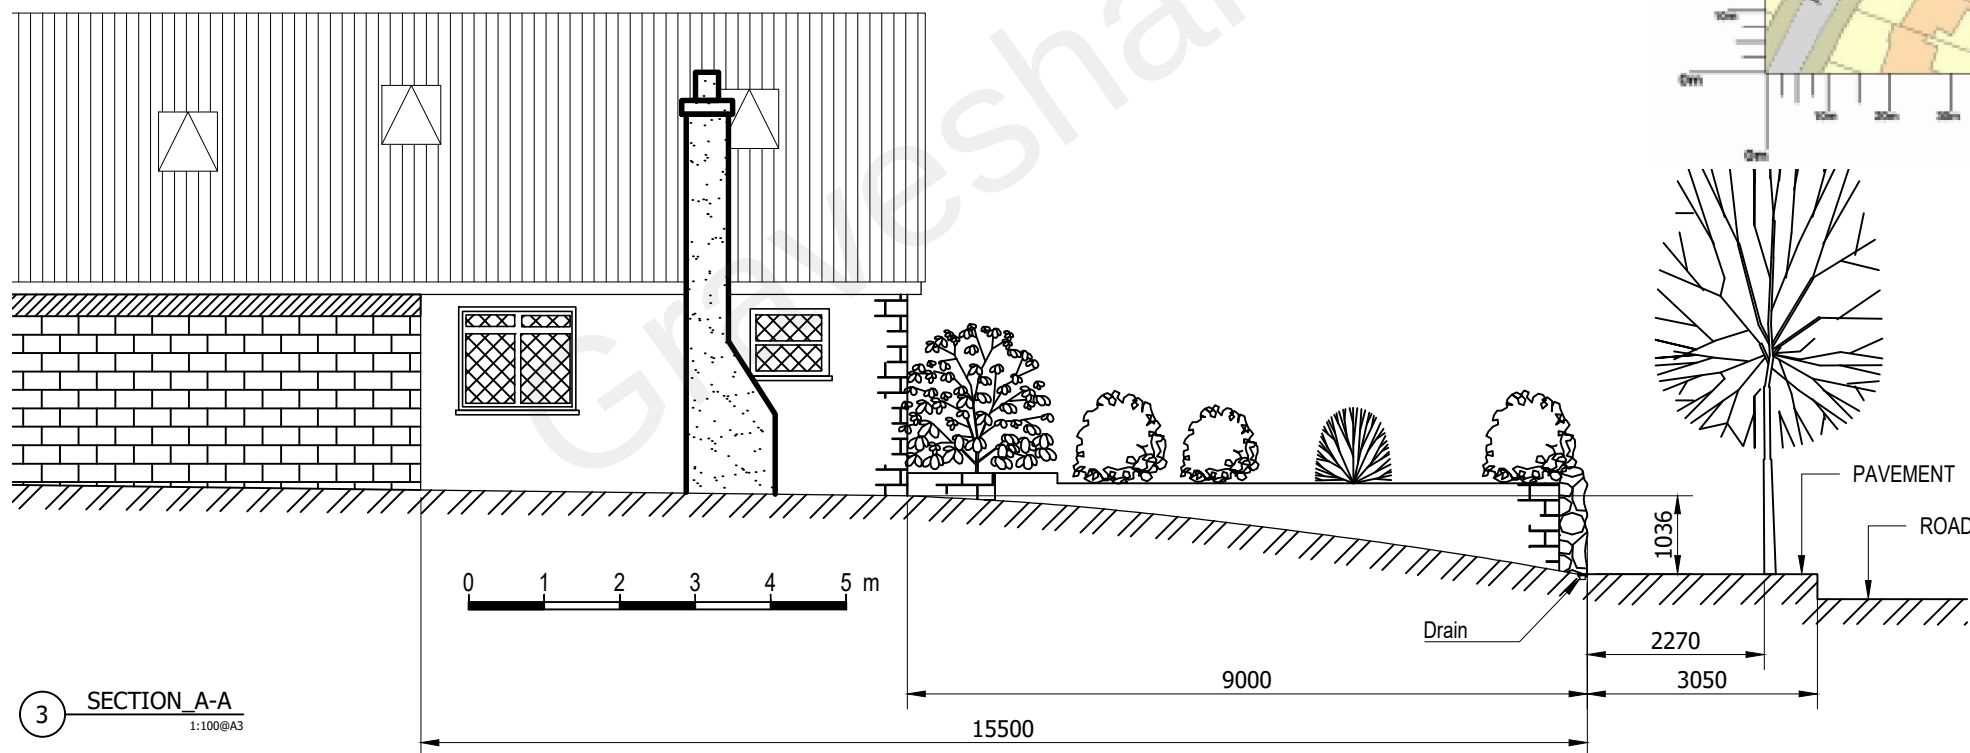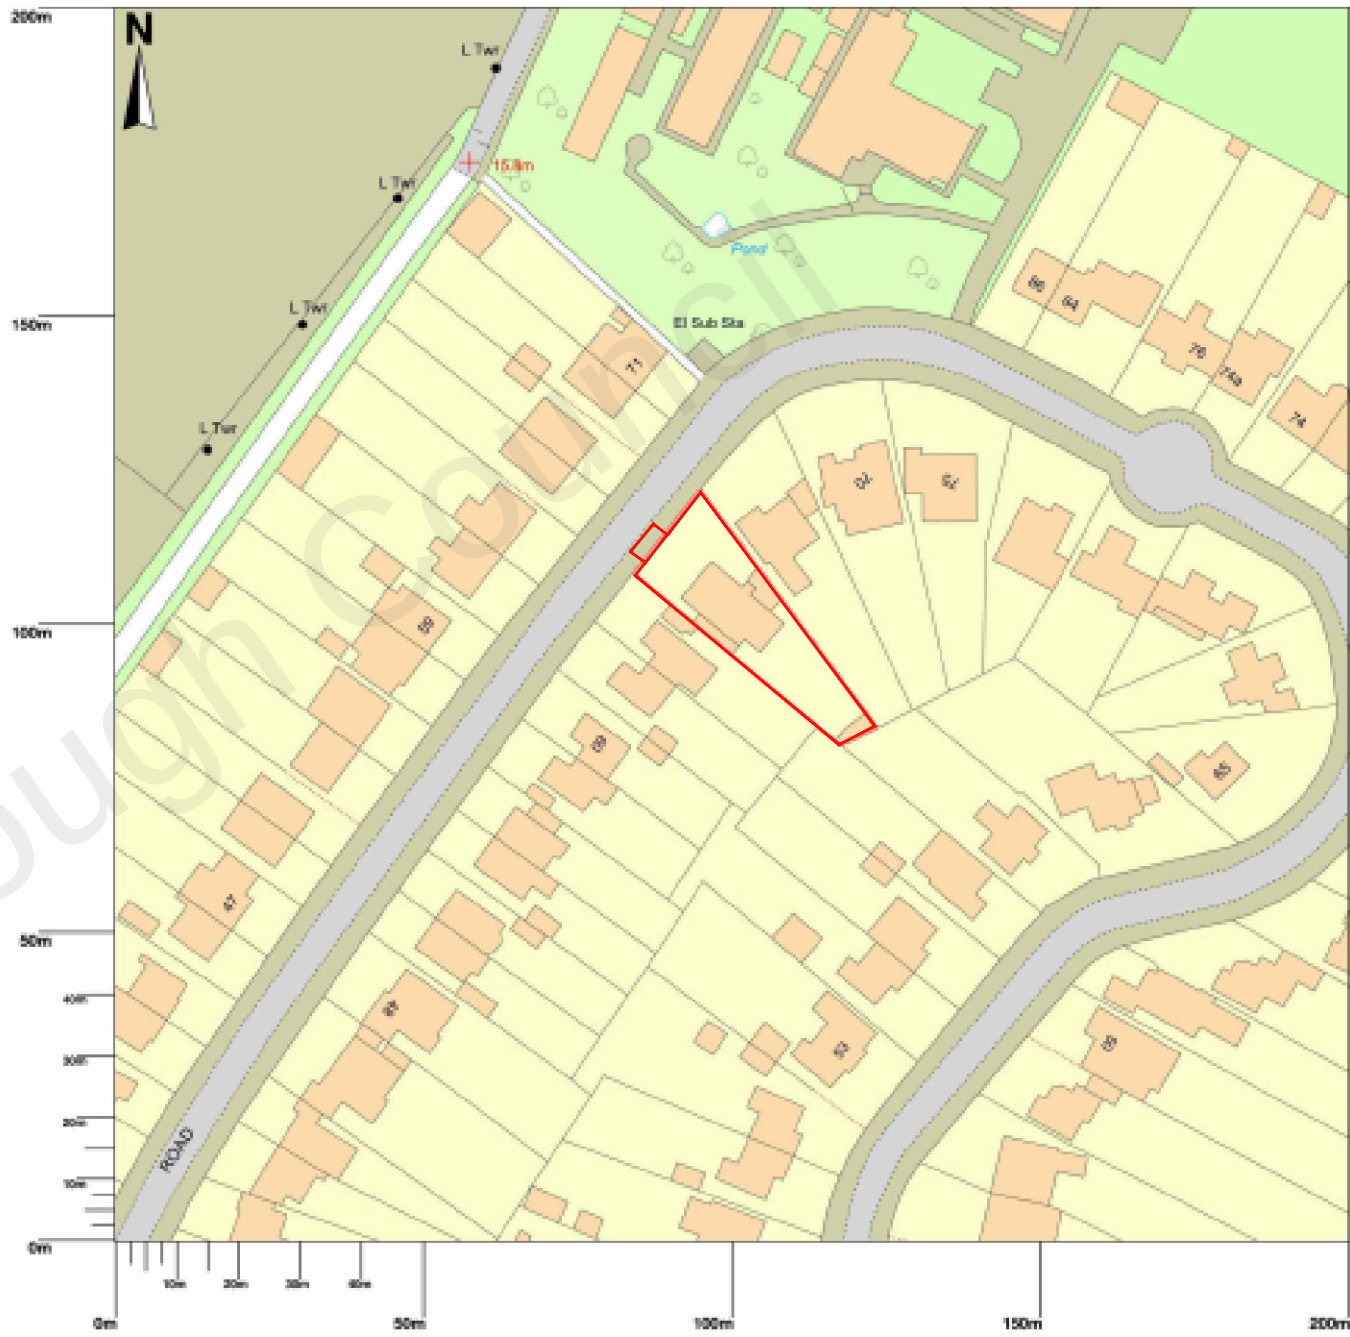

A. Shown drain		01.11.21	
REV	DESCRIPTION	INIT	DATE
Project		66 Milton Hall Road, DA12 1QW	
Title		Existing front garden Elevation, Section A-A & Site plan	
Drawn	DZ	Date	05/01/2019
Checked		Scale	1:100 @A3
Approved			
Drawing No.		002	Rev. A

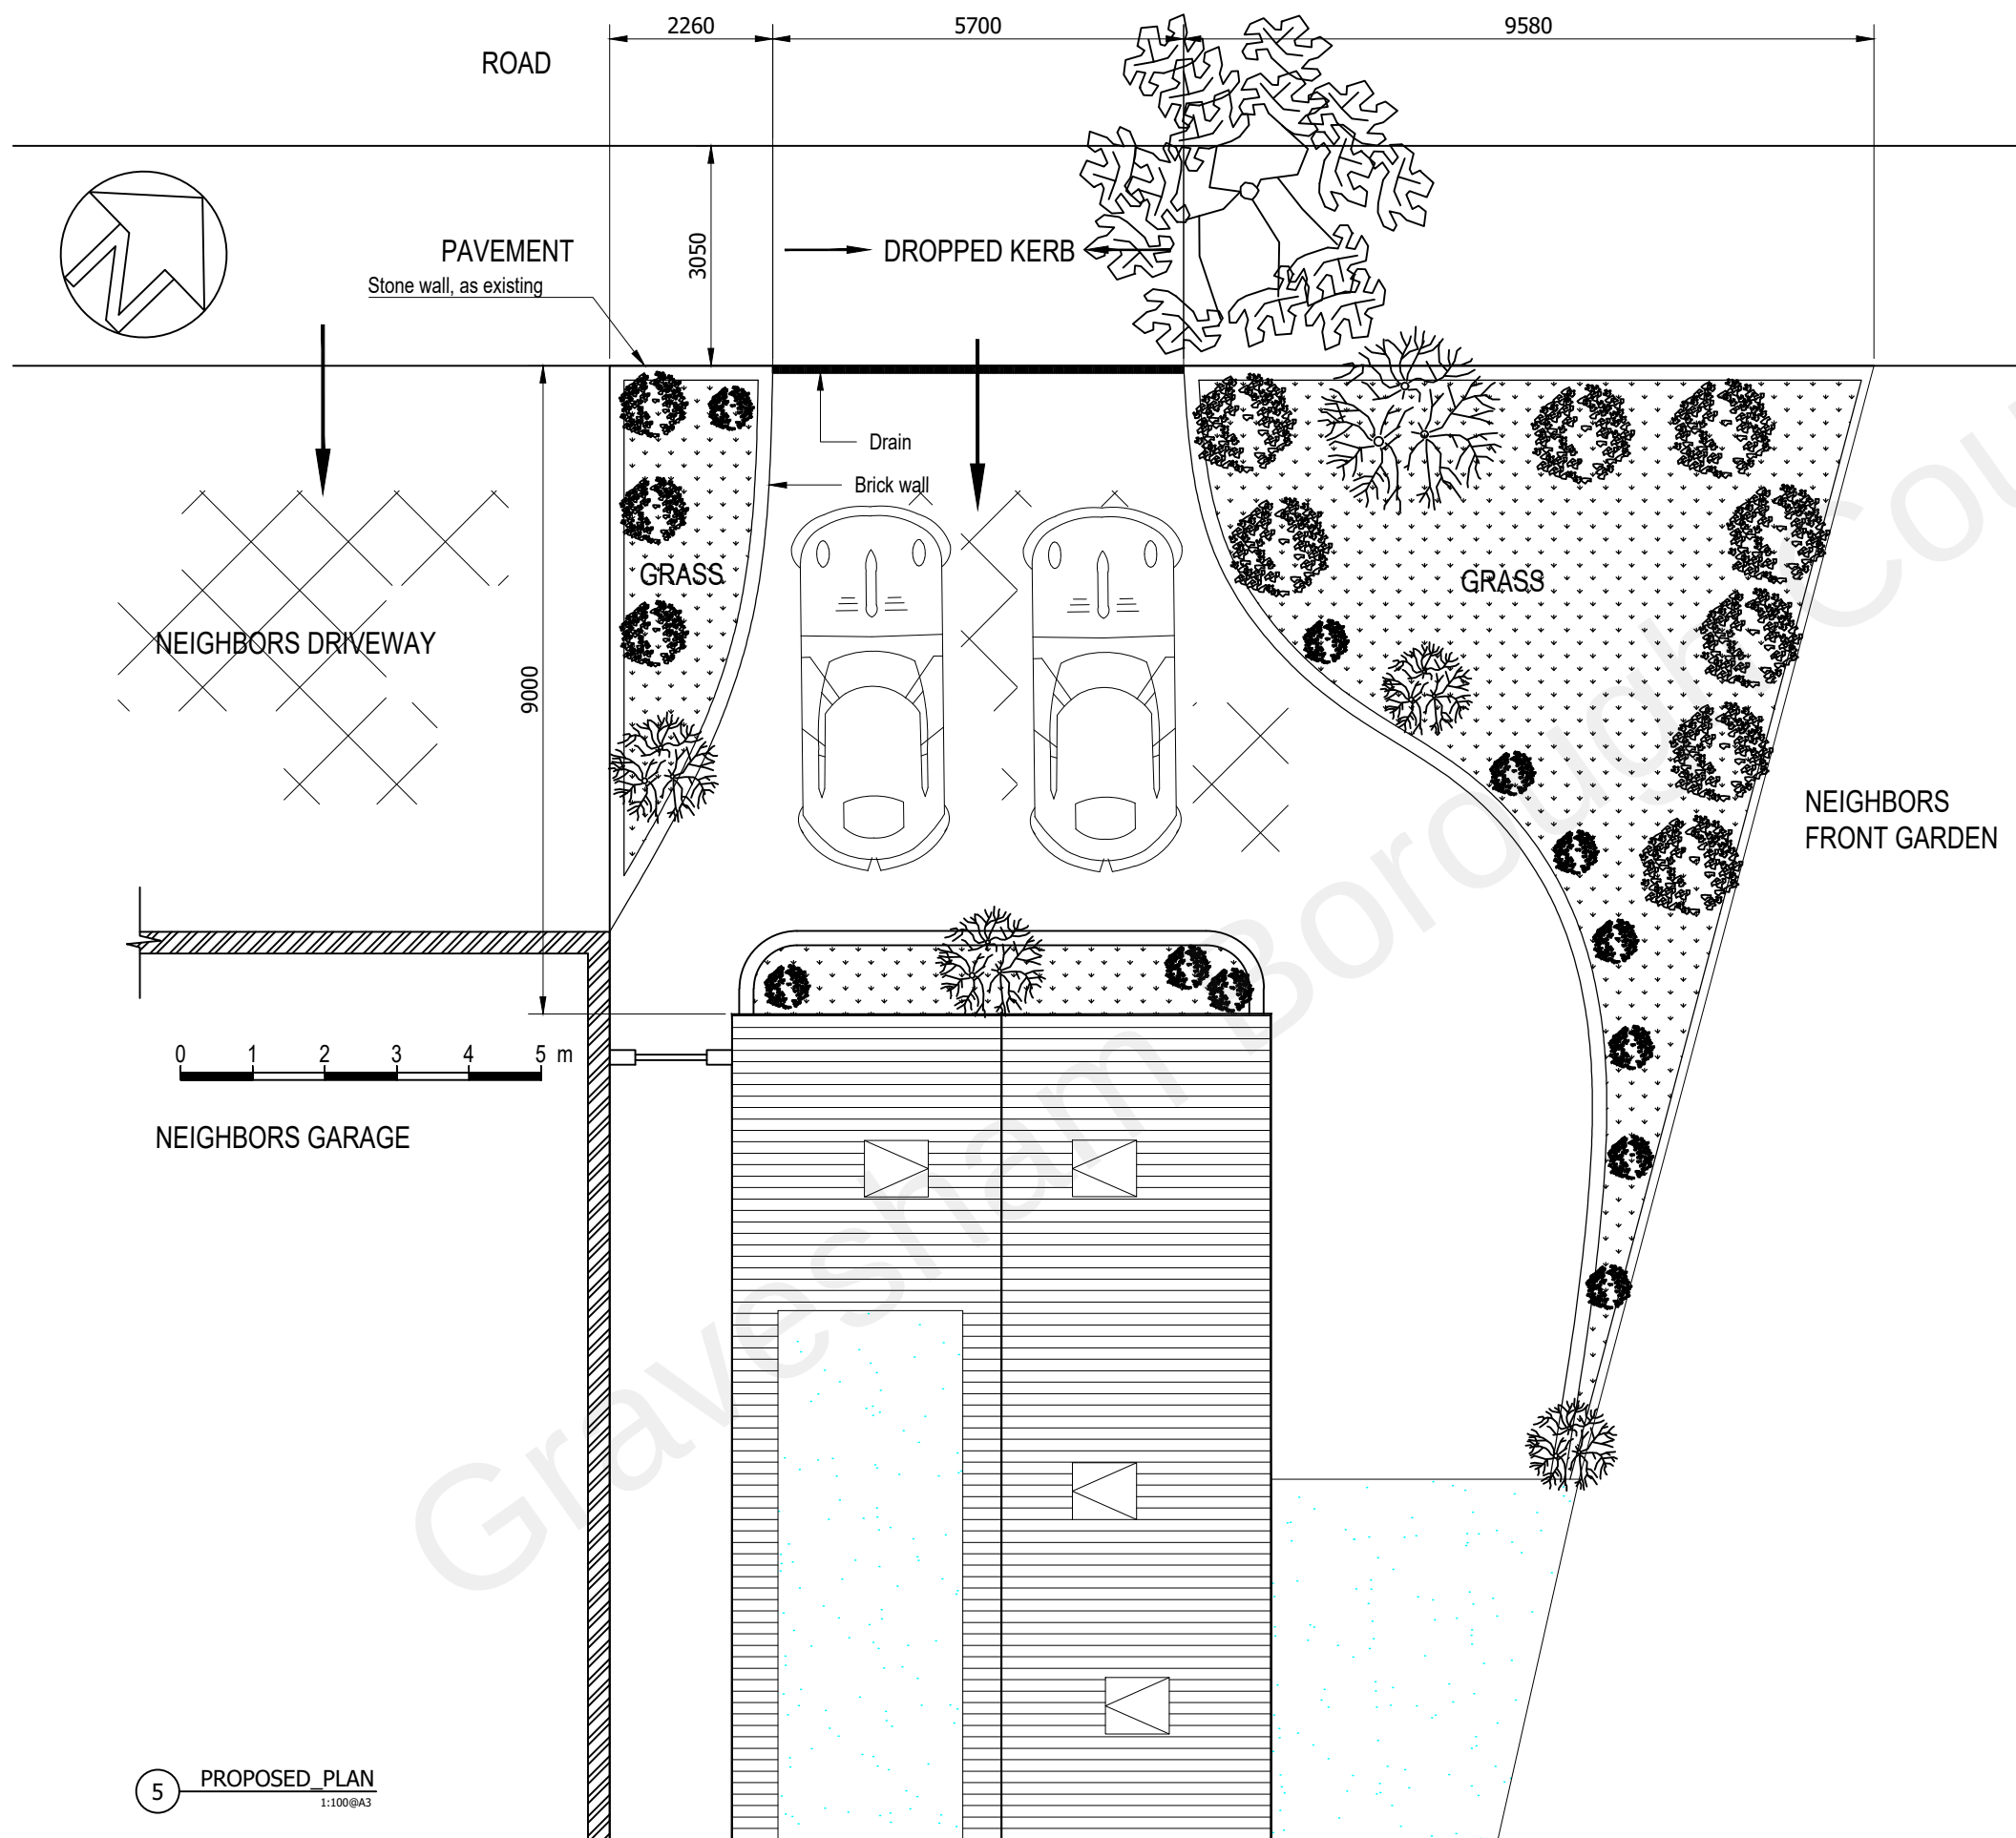

A. Shown drain		01.11.21	
REV	DESCRIPTION	INIT	DATE
Project 66 Milton Hall Road, DA12 1QW			
Title Proposed Driveway Plan			
Drawn DZ	Date 04/09/2021		
Checked	Scale 1:100 @A3		
Approved			
Drawing No. 003		Rev. A	