


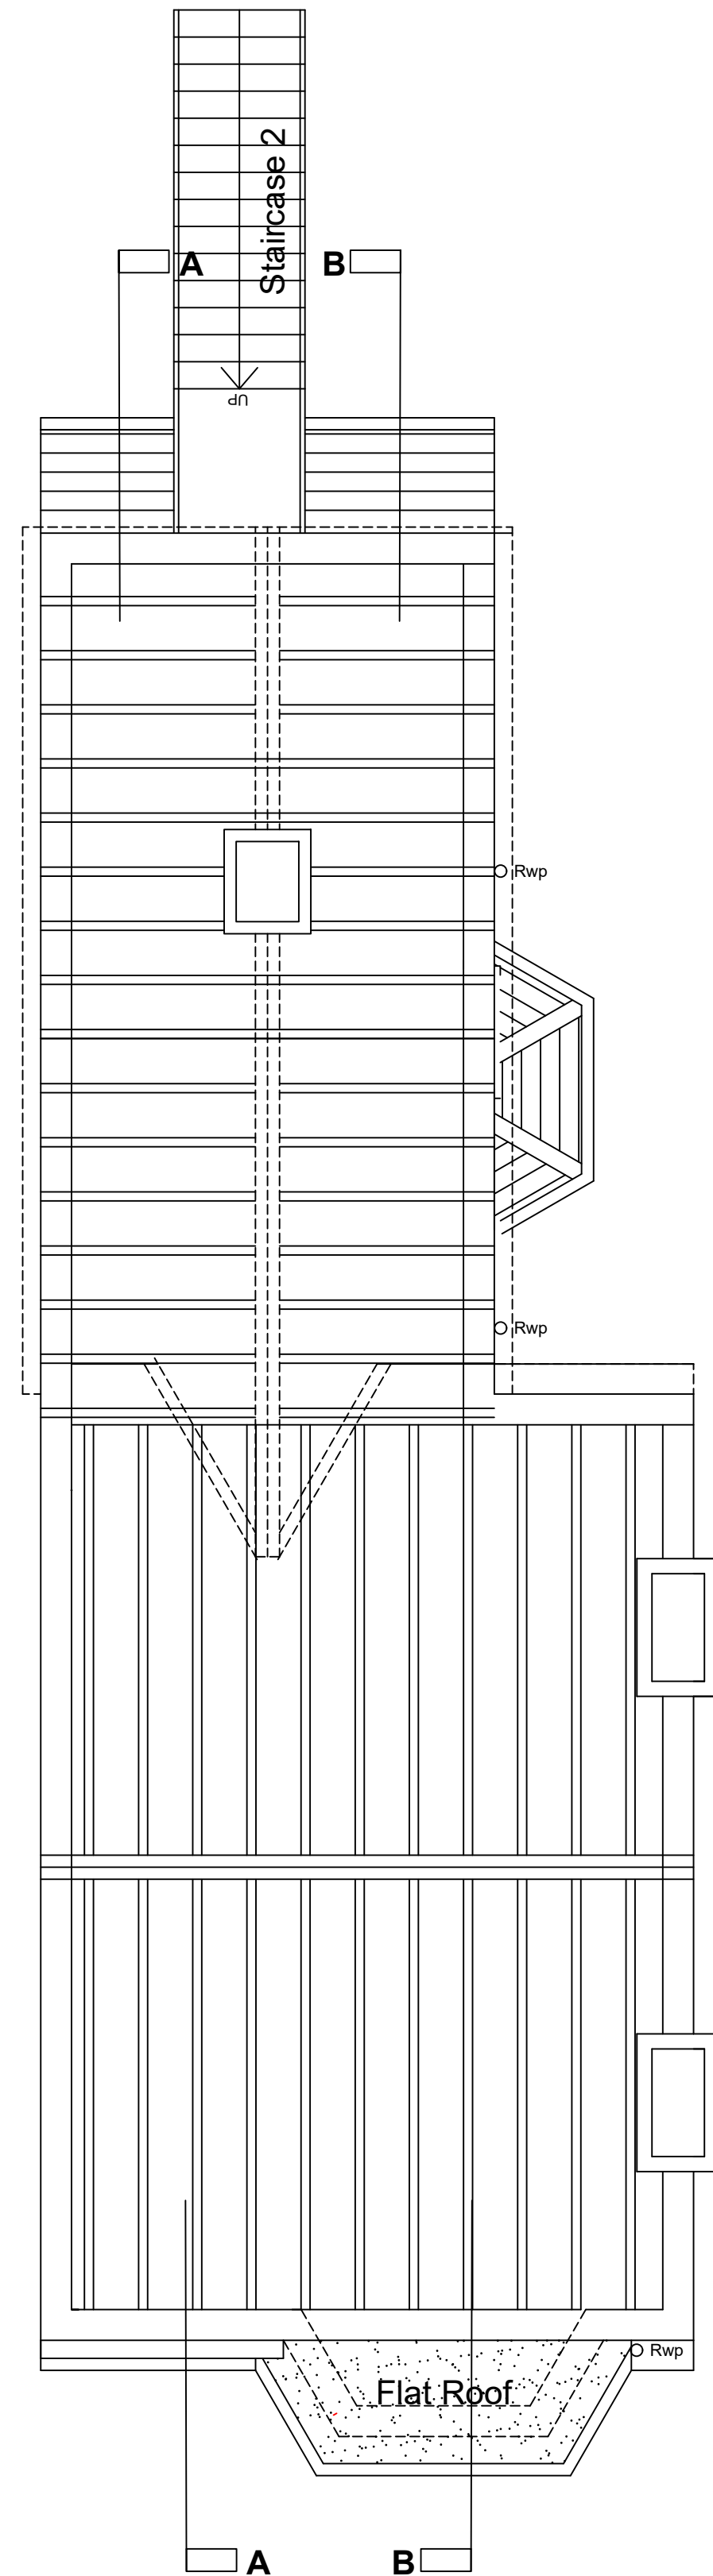


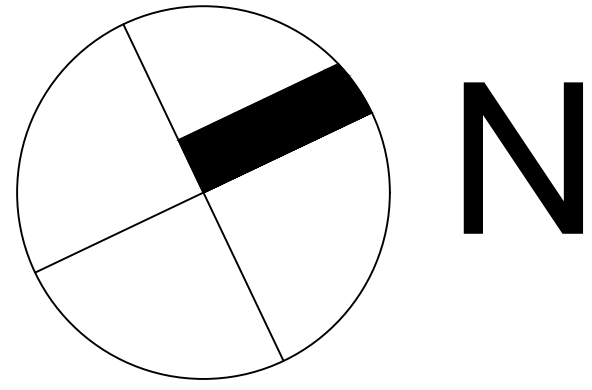

No 36 Brandon Street  
Existing Loft Plan

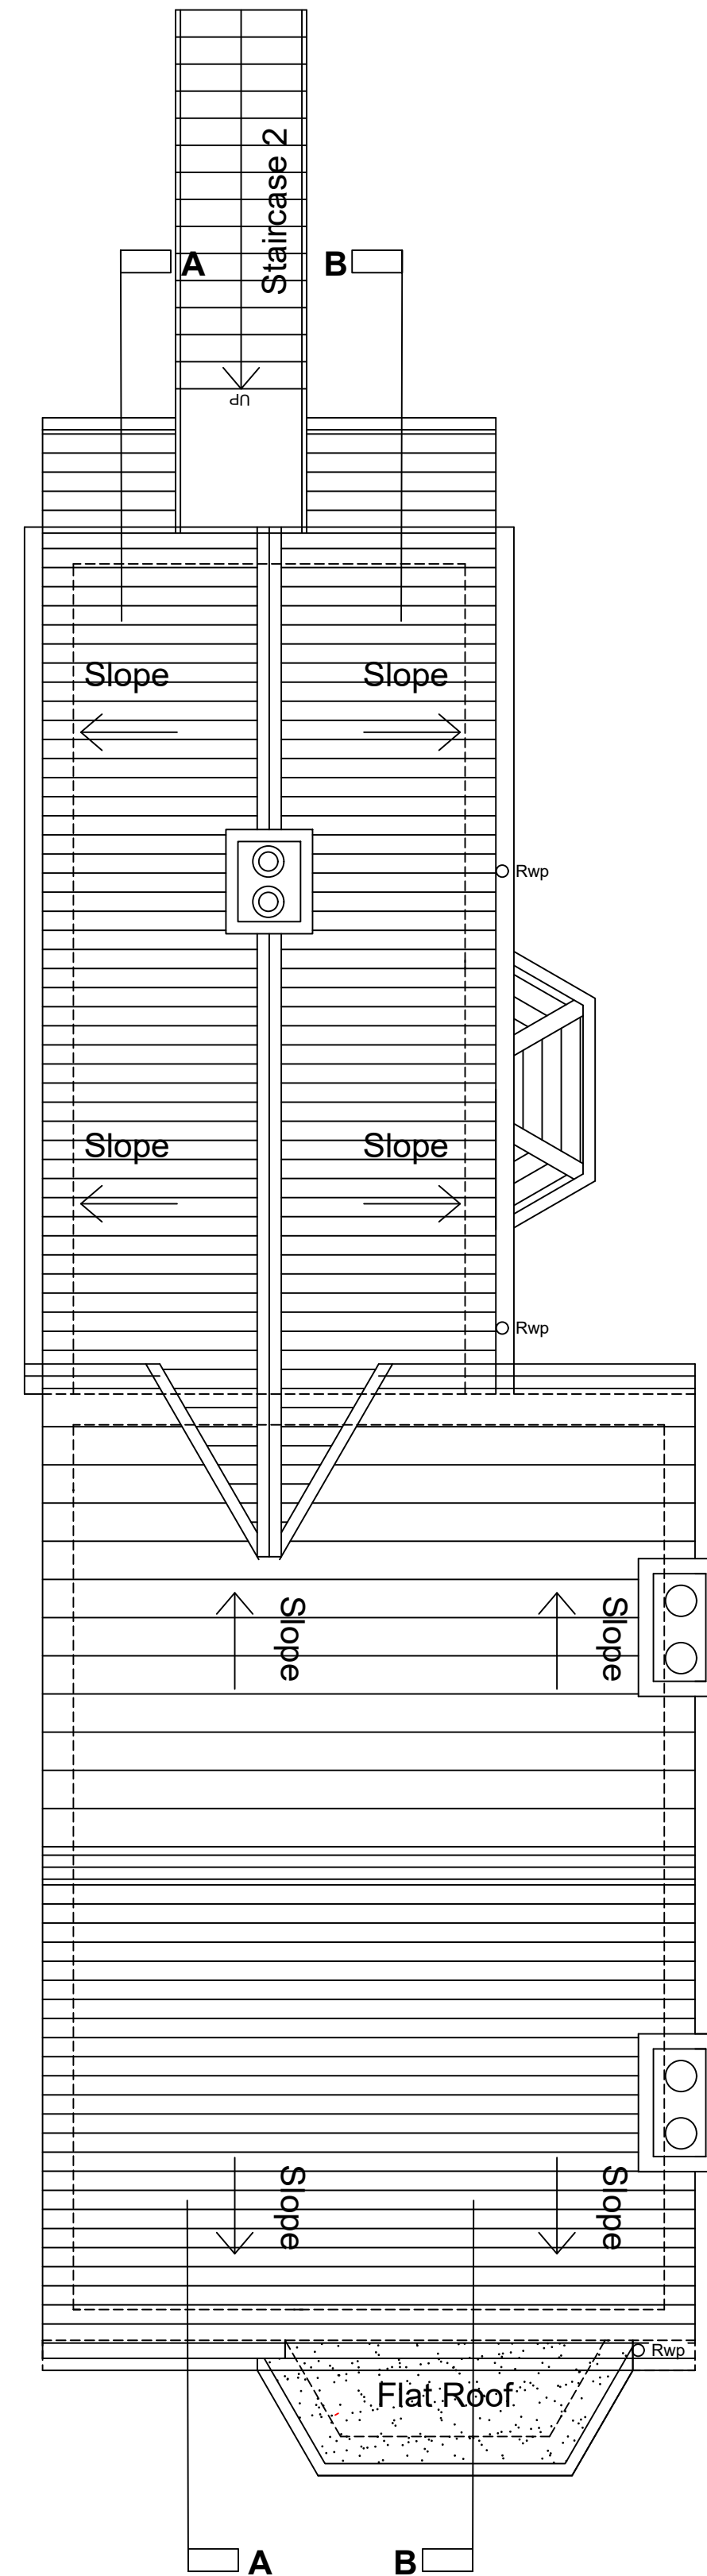

No 36 Brandon Street  
Existing Loft Plan

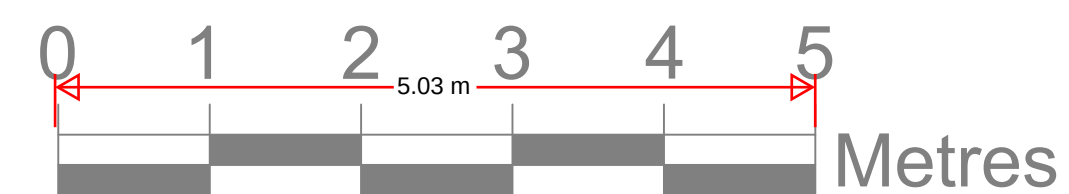

Planning

**.Double.Edge.  
.Architects.**  
Design . Development . Consulting

|   |                                      |              |                                       |               |
|---|--------------------------------------|--------------|---------------------------------------|---------------|
|                                                        | Copyright Double Edge Architects Ltd |              | Registered in England and Wales       |               |
|   | Company Reg No: 12154670             |              |                                       |               |
| * All dimensions to be checked on site and any discrepancies to be reported immediately to contract administrator for further instructions. |                                      |              |                                       |               |
| ** The contractor is responsible for all setting out and must check dimensions on site before work is put in hand.                          |                                      |              |                                       |               |
| 36 Brandon Street<br>Gravesend<br>DA11 0PL                                                                                                  |                                      |              | Job No.<br>2407<br><br>Dwg No.<br>003 | Rev.<br><br>* |
| Title<br>Existing Loft and Roof Plans   |                                      |              |                                       |               |
| Date<br>May 2024   | Drawn<br>B.A                         | Check<br>B.A | Status<br>Planning                    | Size<br>A1    |
|   |                                      |              |                                       | Scale<br>1:50 |
| Tel: Creative Designer 07941 376 001   |                                      |              |                                       |               |