


Front Elevation - Proposed

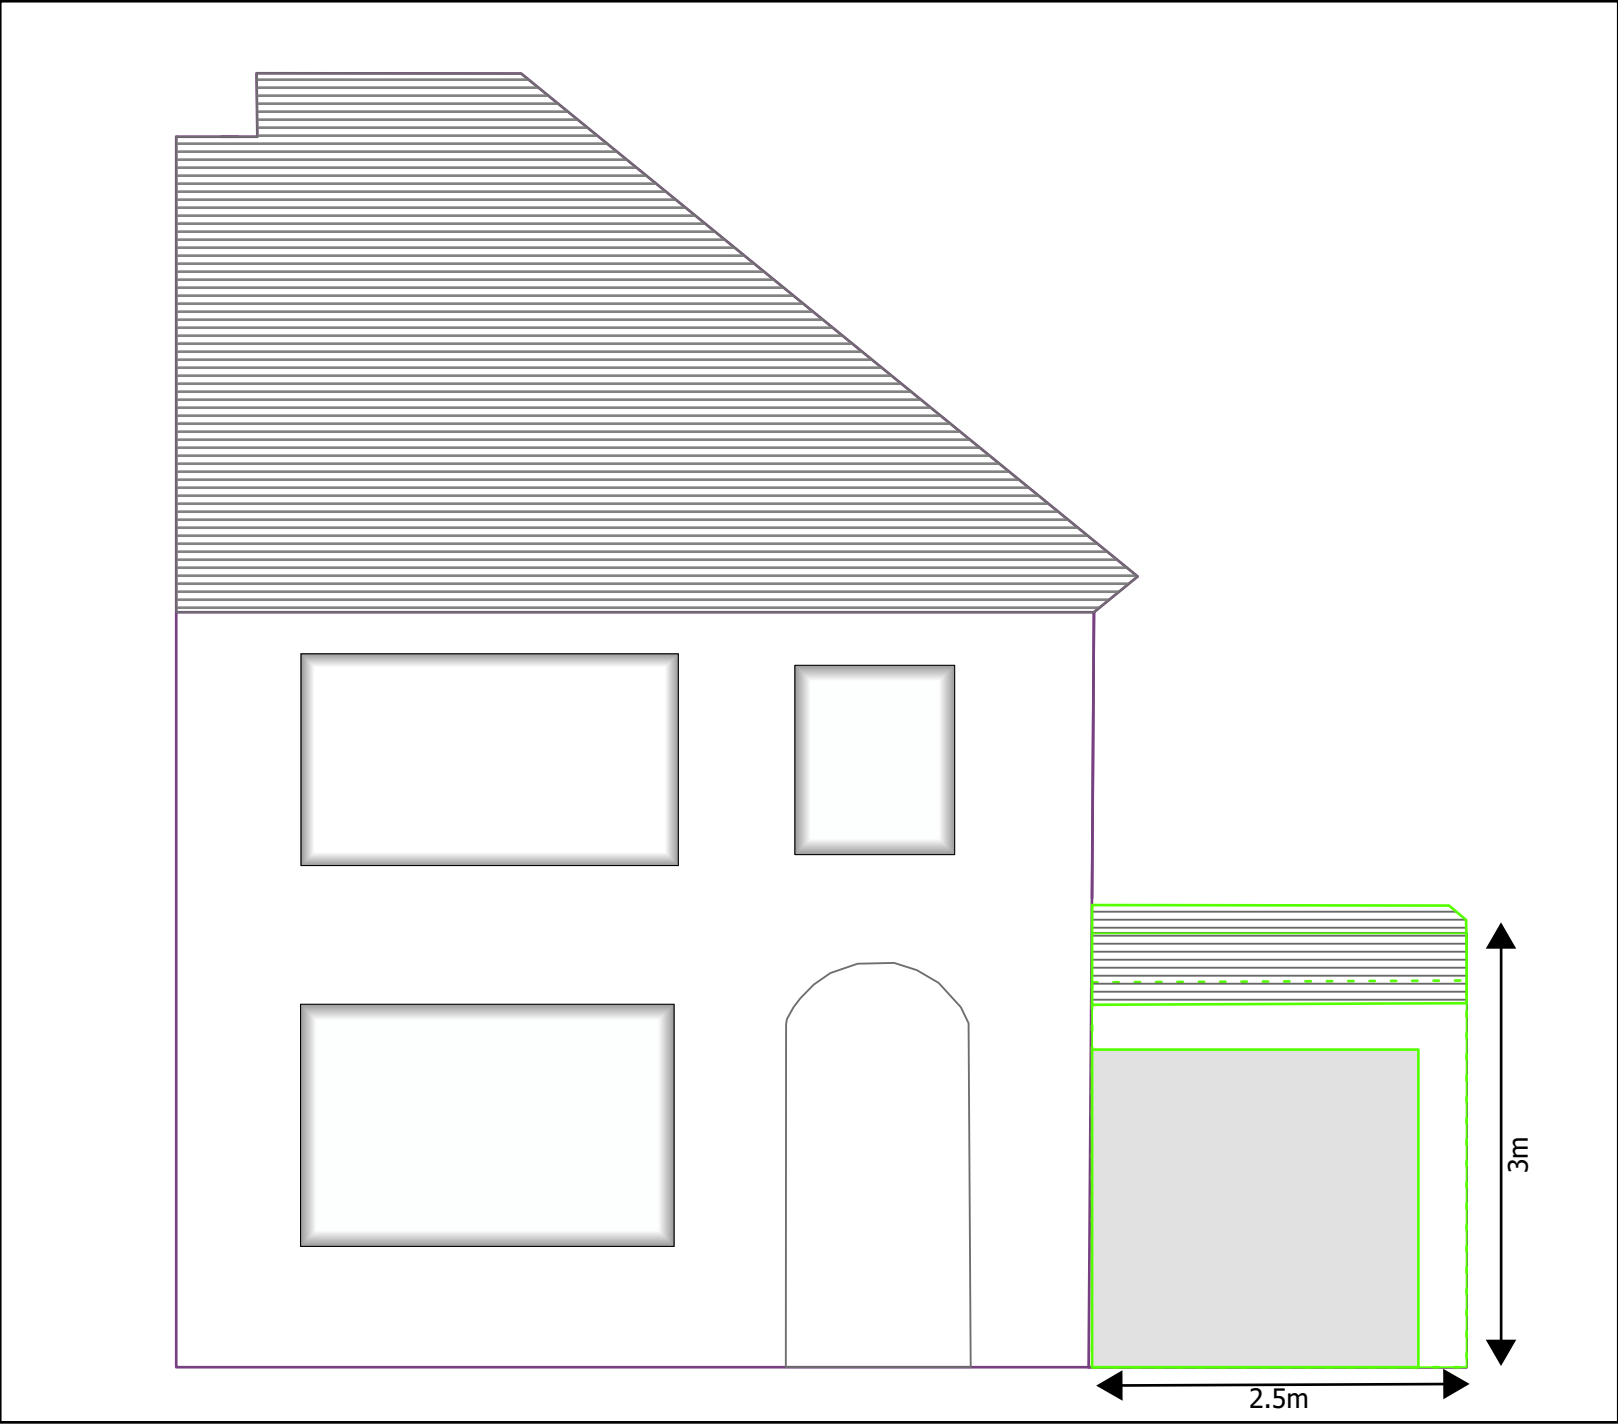

21/10/2023

Drawing No. 7

25 Dennis Road
Gravesend, DA11 7NN

Front Elevation - Proposed

N.B. Beyond the front façade, the roof is not visible from anywhere, due to the size and extent of the neighbouring property extension

Scale: 1:50@ A4
0 0.5 1 m
Meters

Front Elevation - Superimposed imagery to show expected proposal



21/10/2023

Drawing No. 8

25 Dennis Road
Gravesend, DA11 7NN

Front Elevation

Not to Scale