

Front Elevation - Existing




21/10/2023

Drawing No. 1

25 Dennis Road  
Gravesend, DA11 7NN  
  
Front Elevation - Existing

Scale: 1:50@ A4  
0 0.5 1 Meters

Front Elevation - Proposed

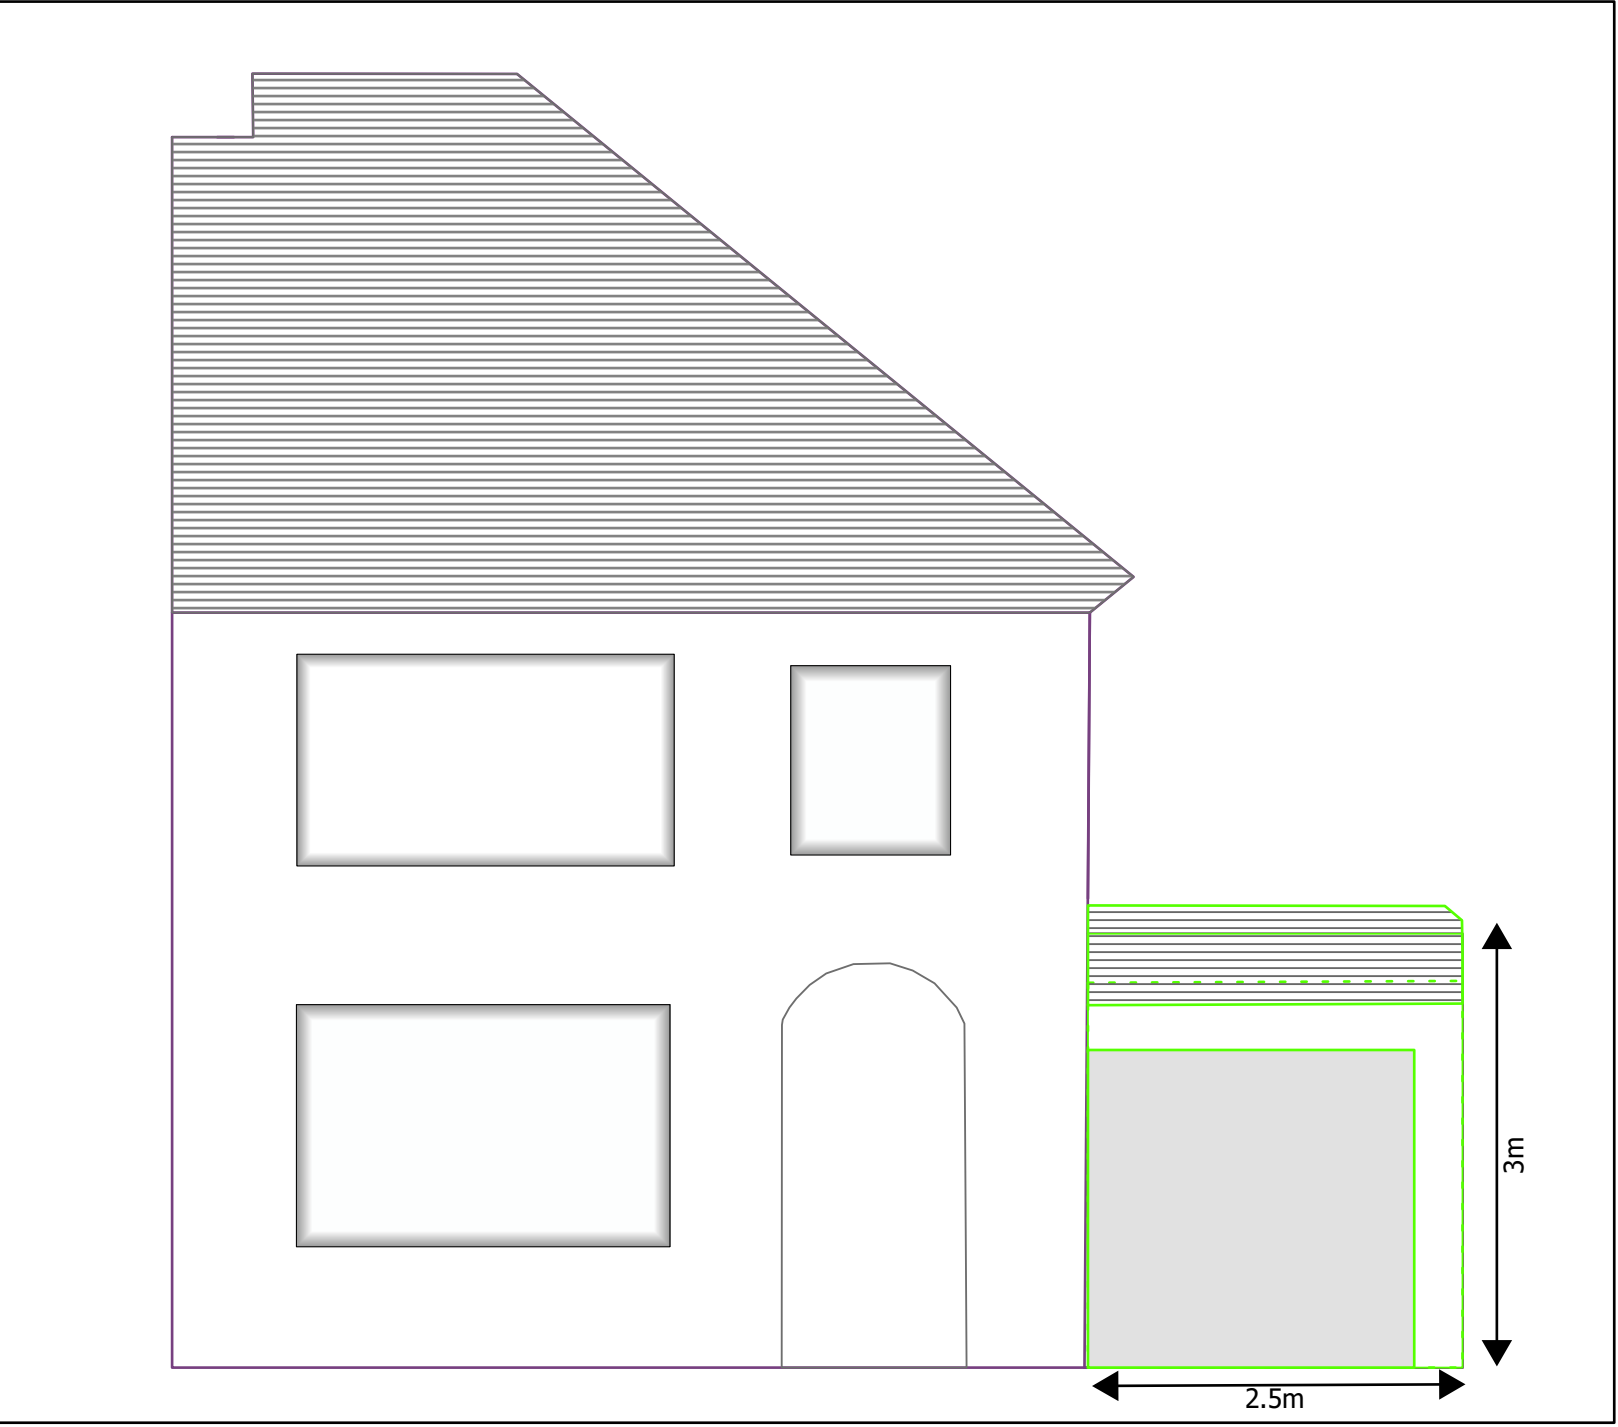

21/10/2023

Drawing No. 2

25 Dennis Road  
Gravesend, DA11 7NN  
  
Front Elevation - Proposed

N.B. Beyond the front façade, the roof is not visible from anywhere, due to the size and extent of the neighbouring property extension

Scale: 1:50@ A4  
0 0.5 1 Meters