


Rear Elevation - Existing

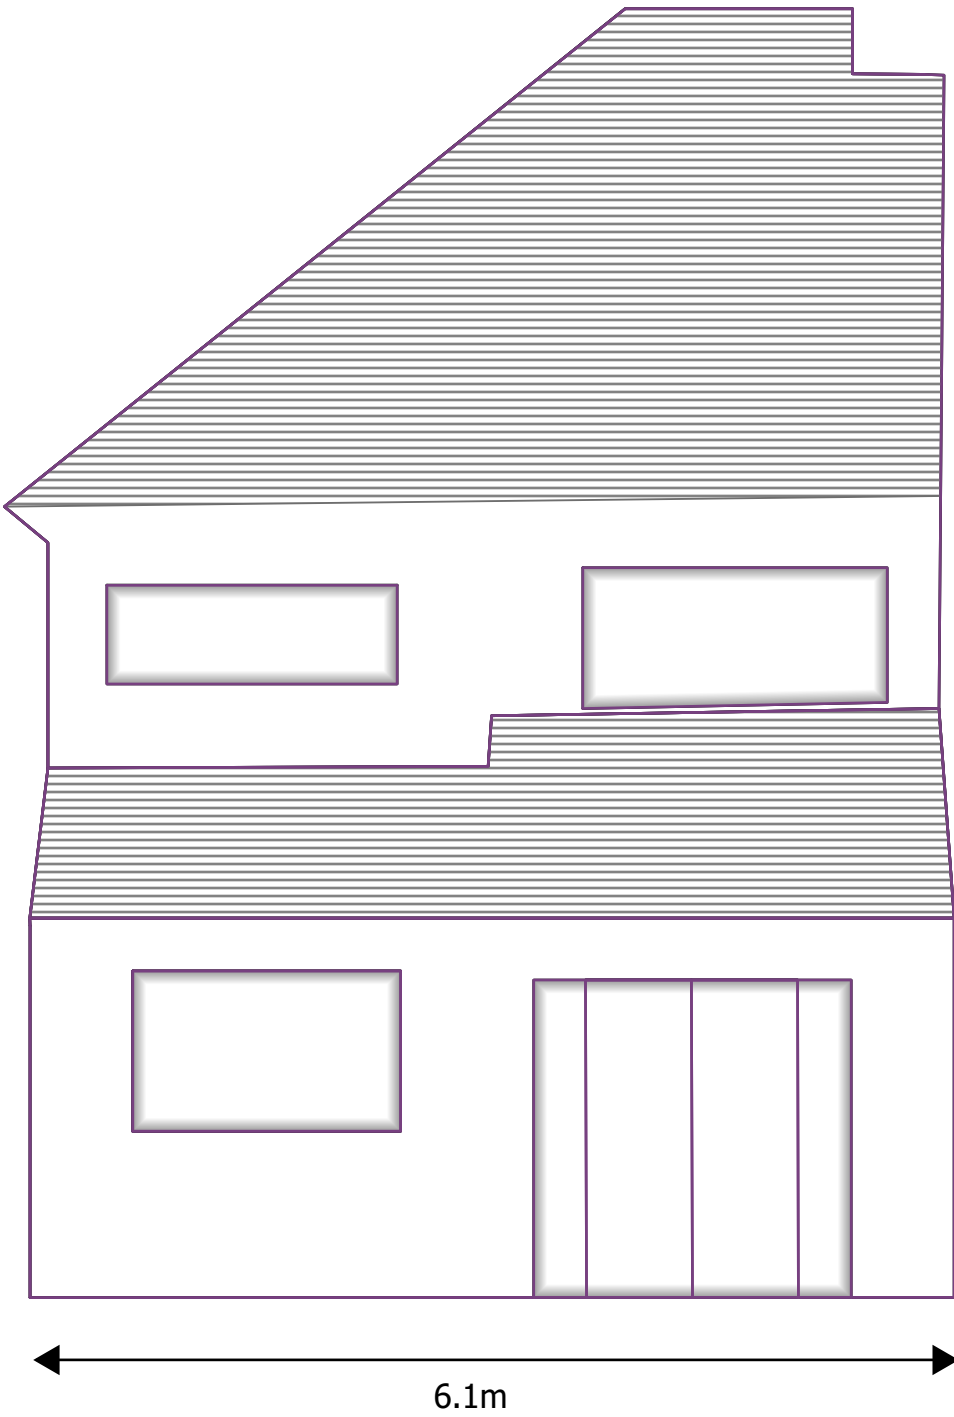


21/10/2023

Drawing No. 5


25 Dennis Road
Gravesend, DA11 7NN

Rear Elevation - Existing

Scale: 1:50@ A4

 

Rear Elevation - Proposed

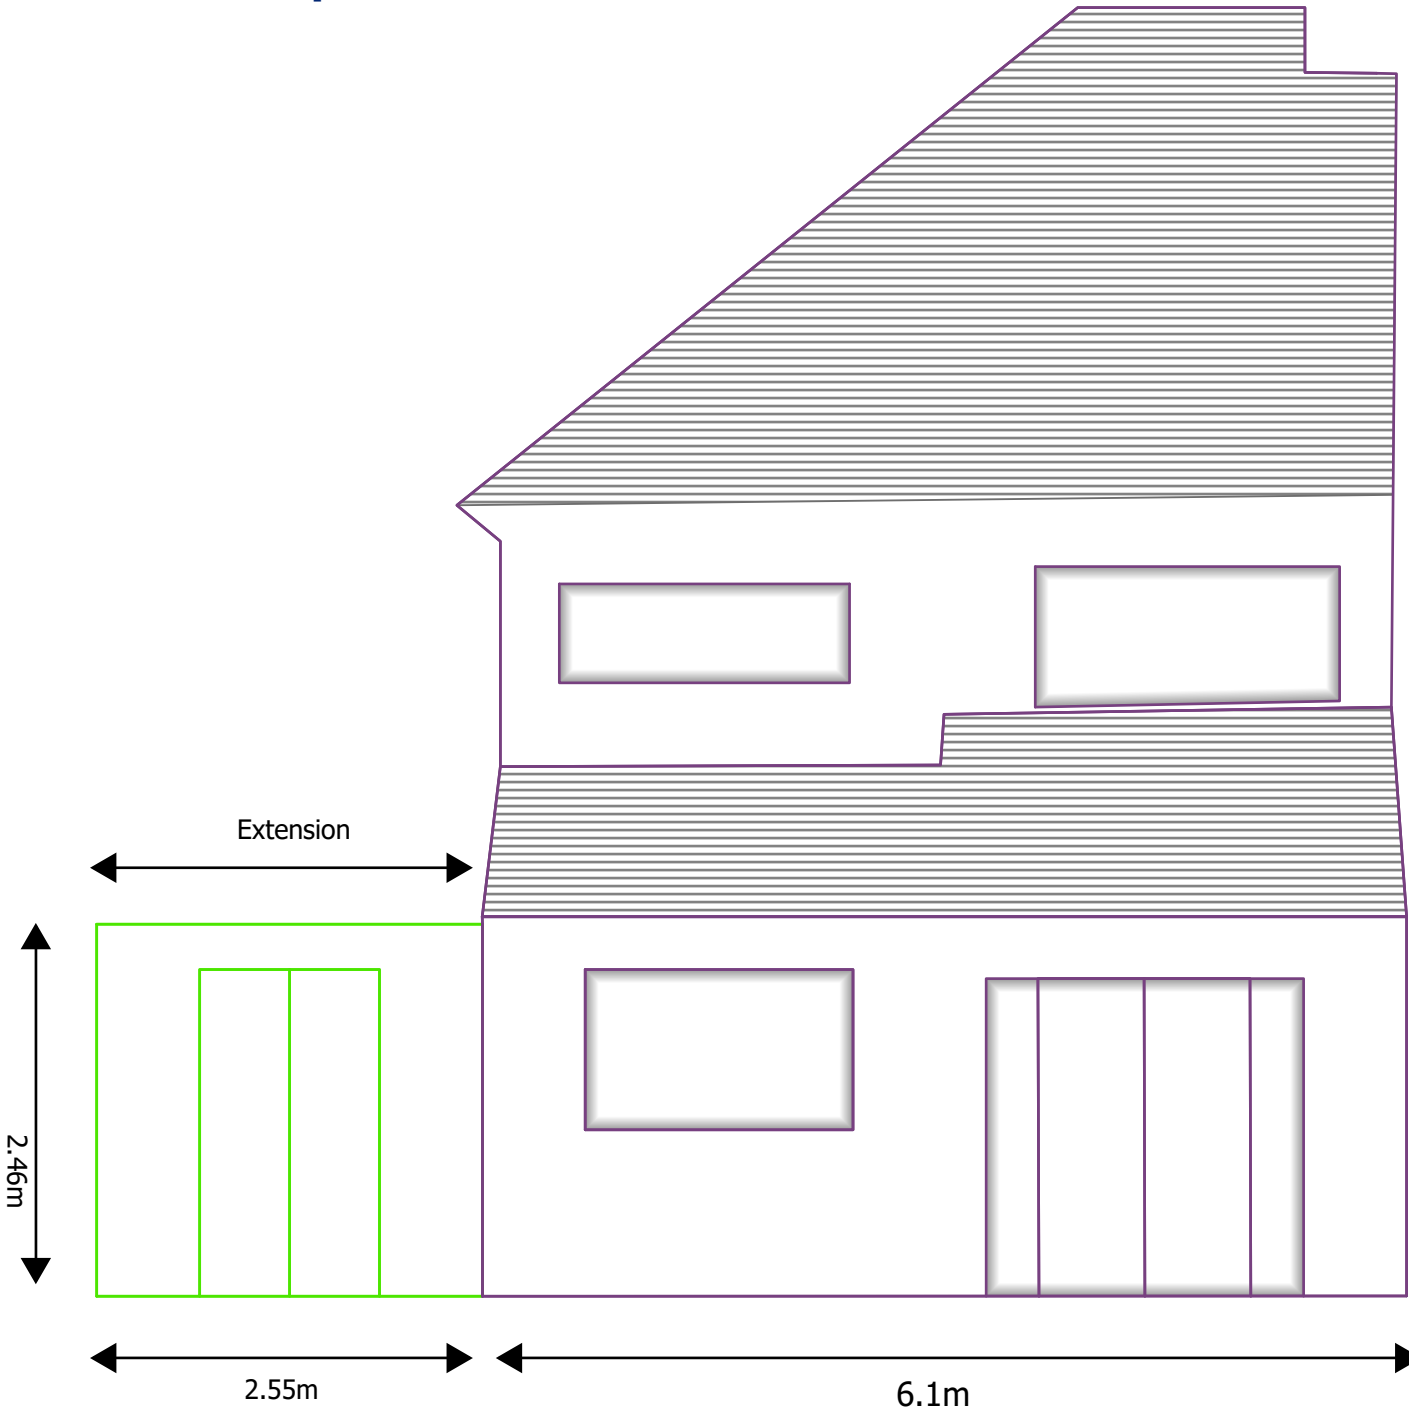

21/10/2023

Drawing No. 6

25 Dennis Road
Gravesend, DA11 7NN

Rear Elevation - Proposed

Scale: 1:50@ A4

