


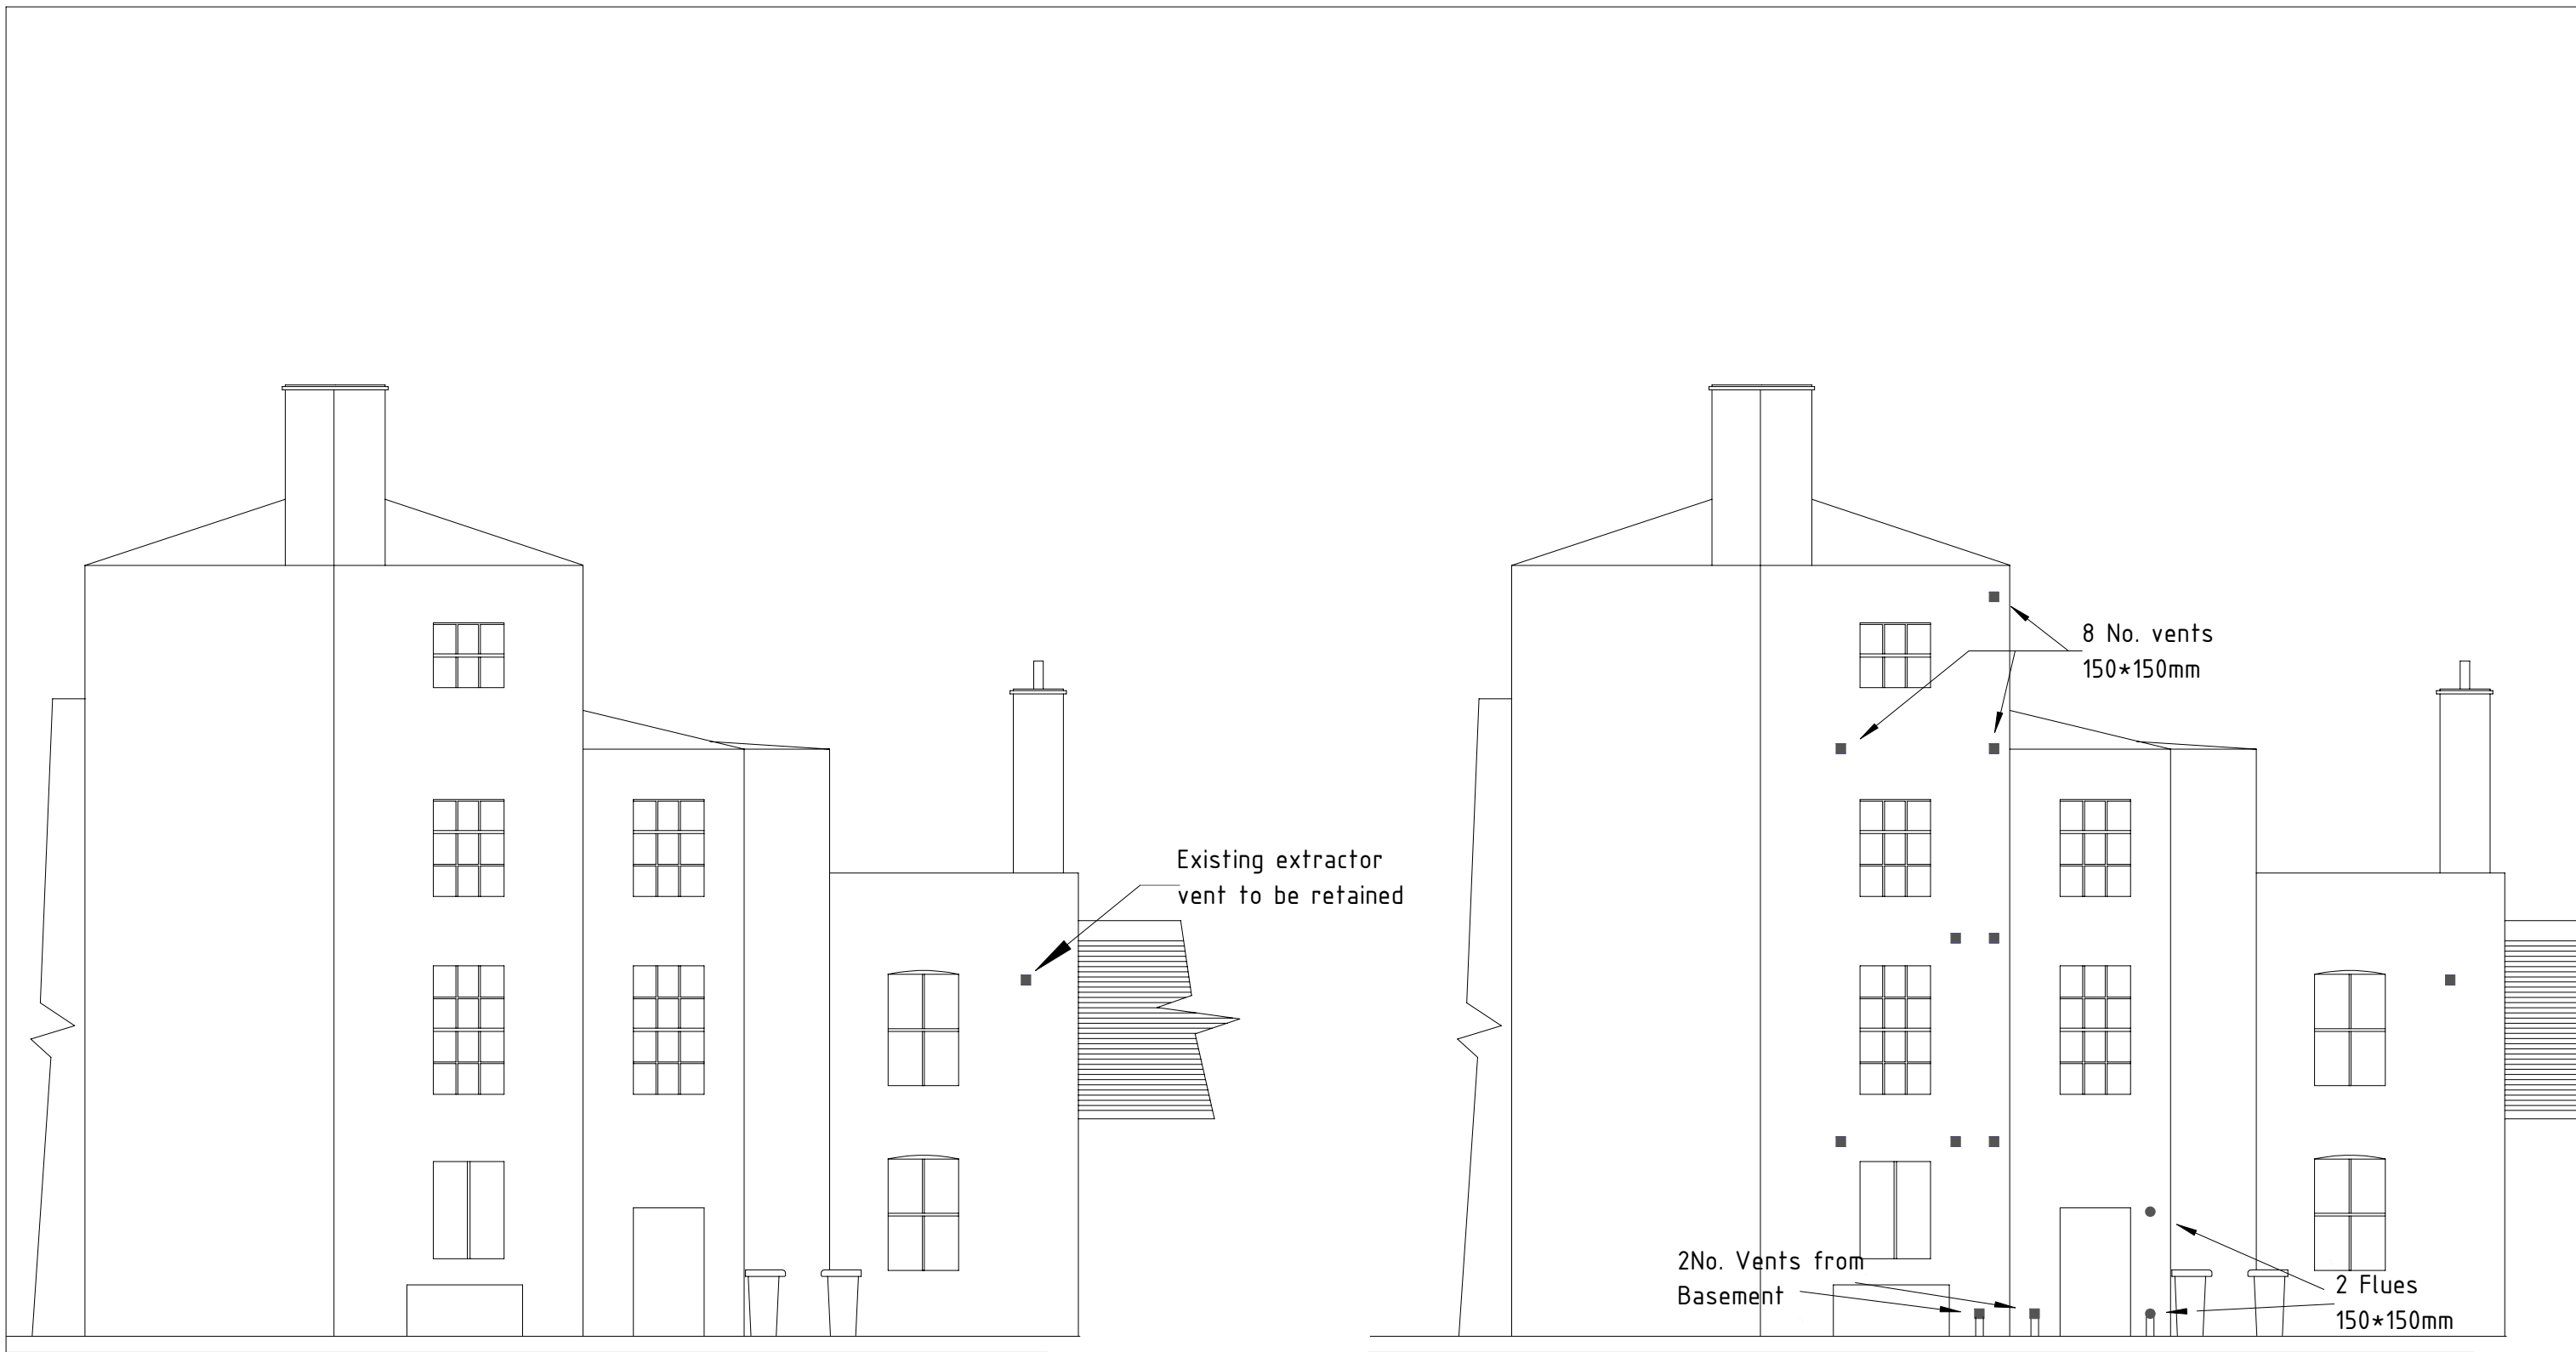

EXISTING

PROPOSED



196 & 197 PARROCK STREET
SOUTH ELEVATIONS
EXISTING AND PROPOSED
SHOWING POSTIONS OF EXTRACTION
VENTS AND BOILER FLUES

Scale 1:100 @ A3

Drawing Number
PSH 025

Revision
0

Date
10/10/2023