


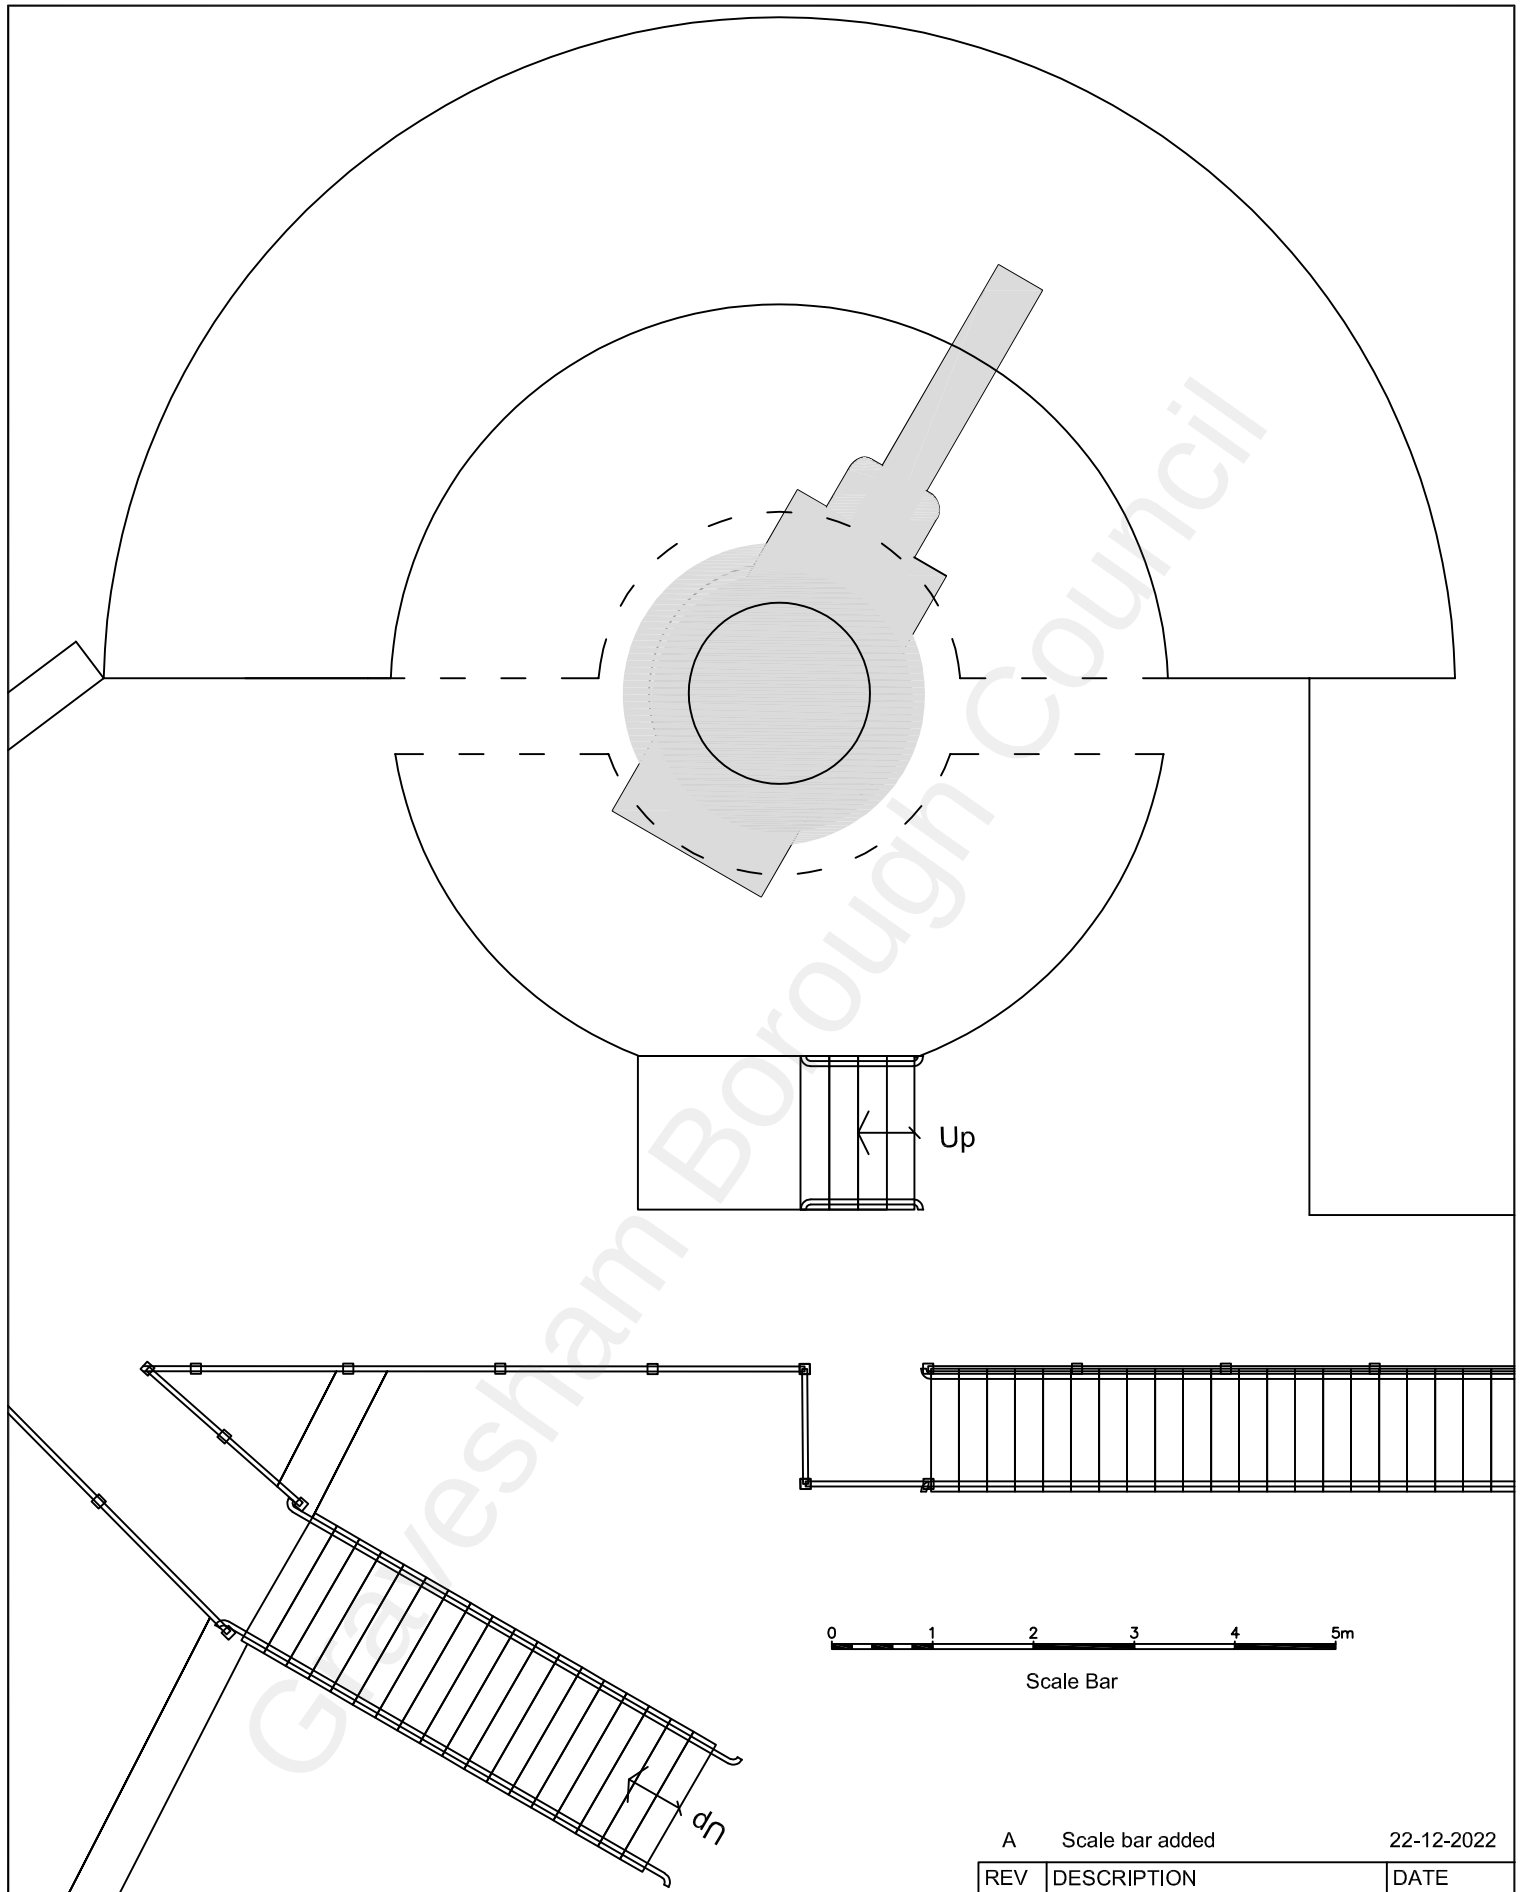

A Scale bar added 22-12-2022

REV	DESCRIPTION	DATE
	DATE November 2022	SCALE 1: 75 @ A4
	DRAWN BY Derek Grainge	DRAWING NUMBER PS/2022/NTF/DG-4A
FILENAME: H:\CivicMaint\Derek\New Tavern Fort - 1905 Gun Emplacements - Security Gates etc.		

TITLE
New Tavern Fort
Milton Place
Gravesend
Kent, DA12 2BH

DESCRIPTION
1905 Gun Emplacement (West):
Floor Plan as Existing

Gravesham
Borough Council



Property Services
Civic Centre, Windmill Street
Gravesend, Kent, DA12 1AU
Tel: 01474 564422 (Main Switchboard)