



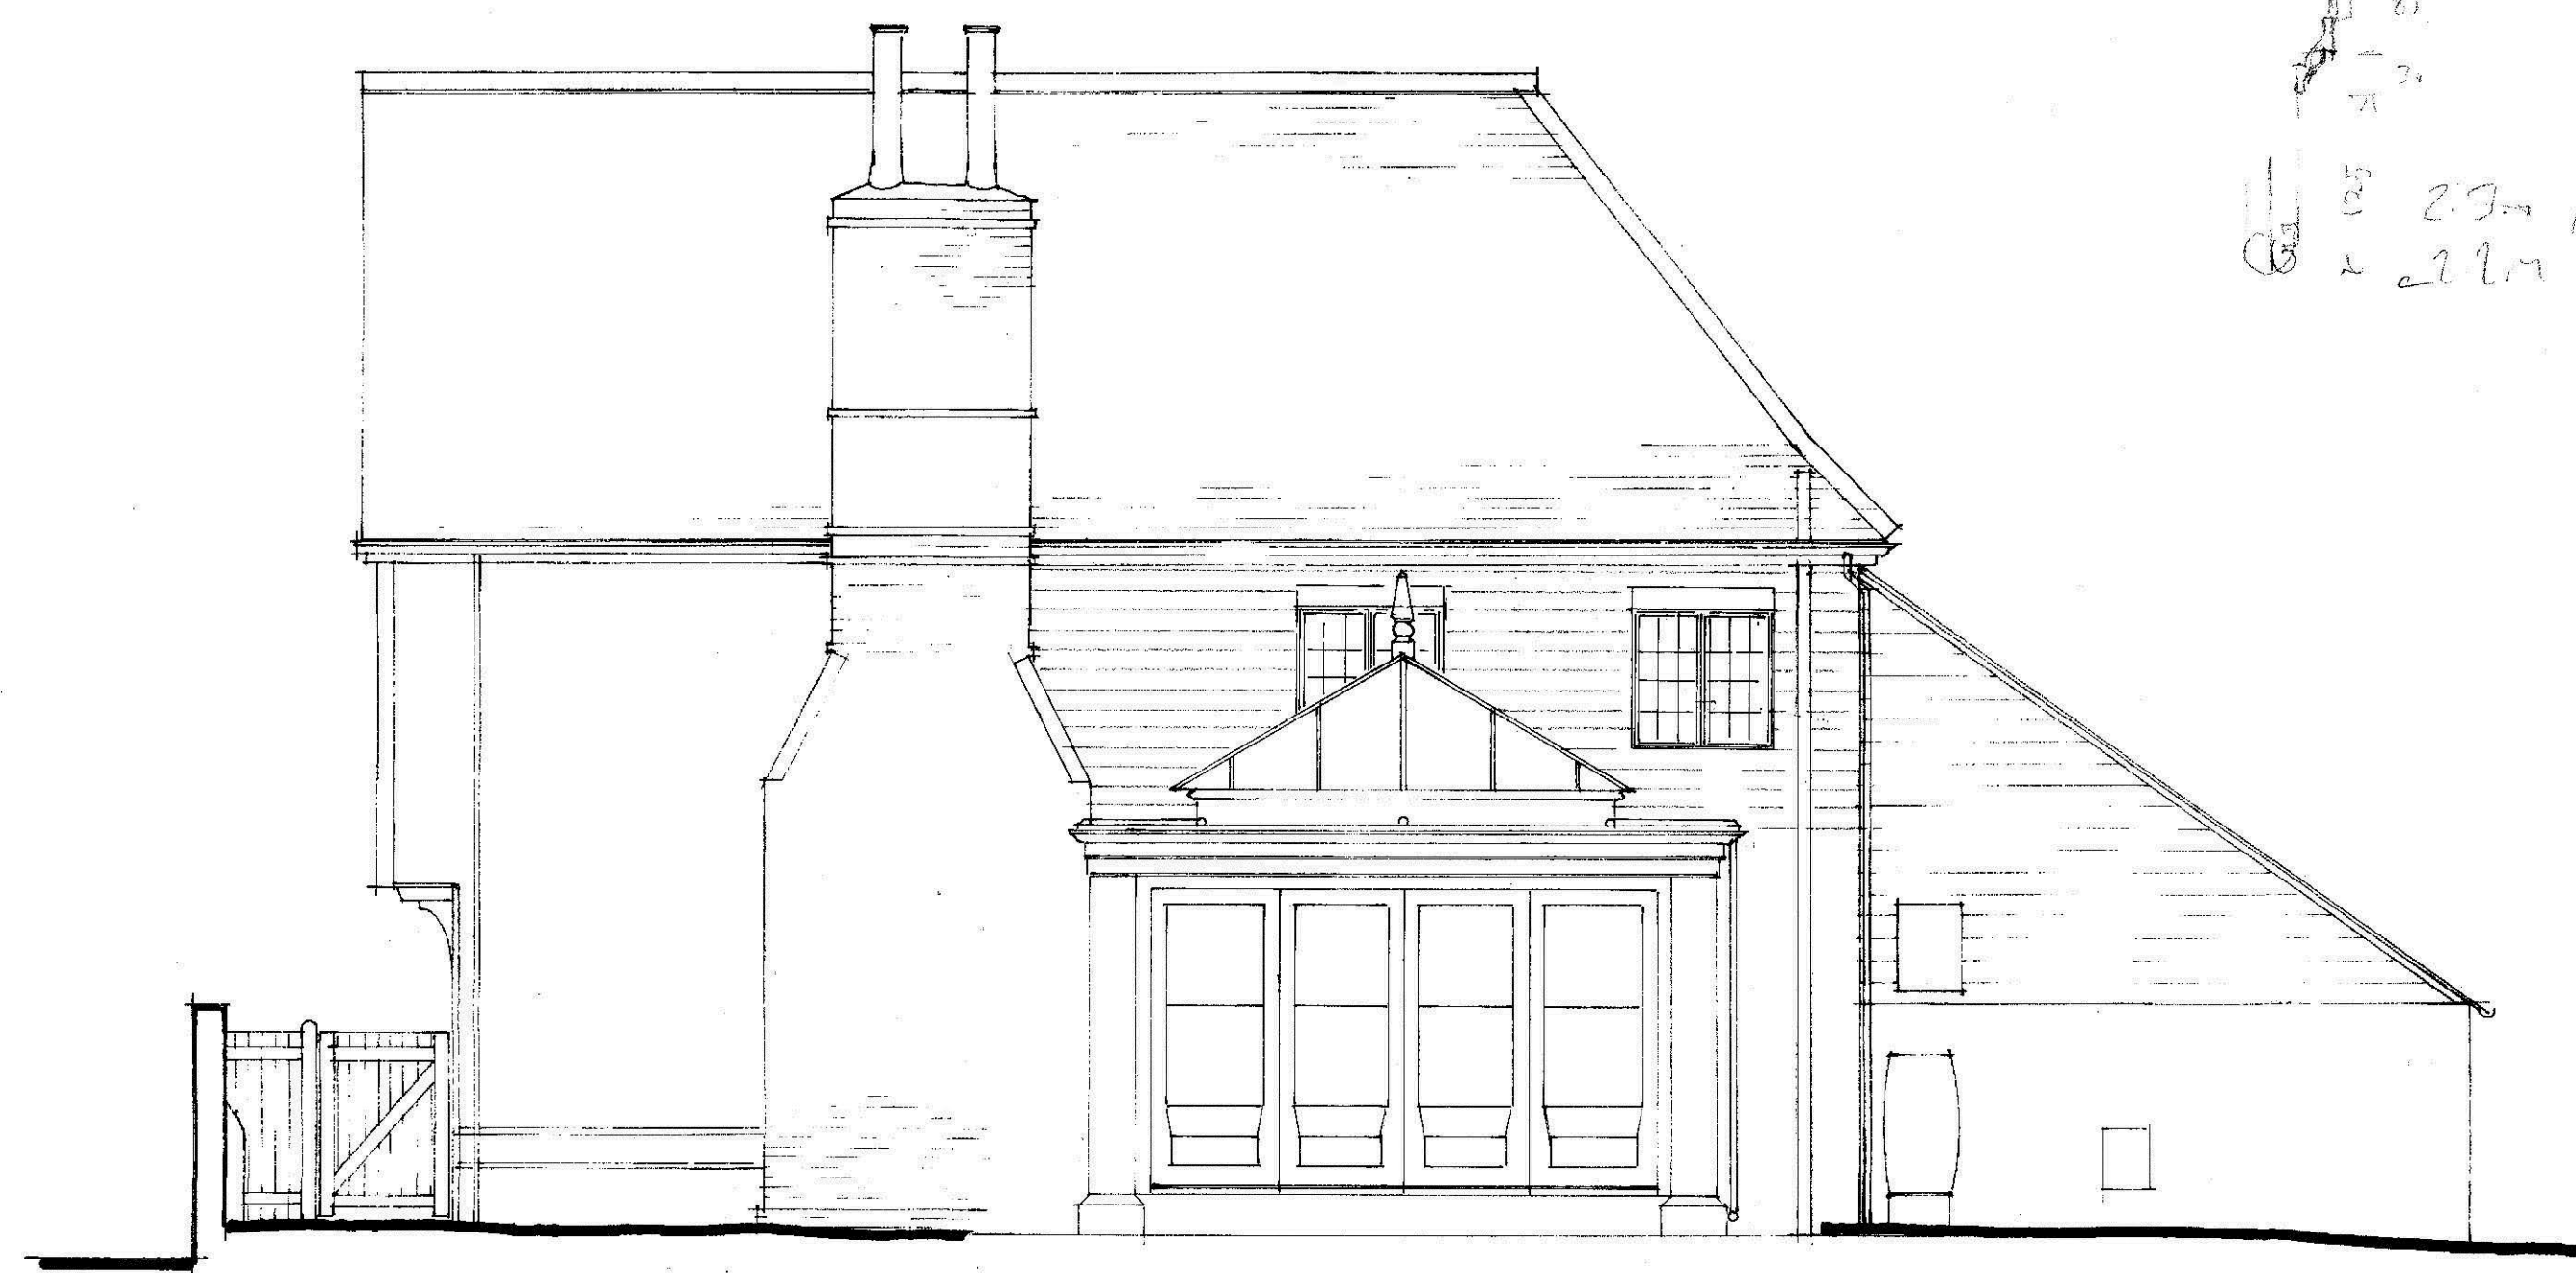


East elevation


8' 23" Adj.
2' 21"

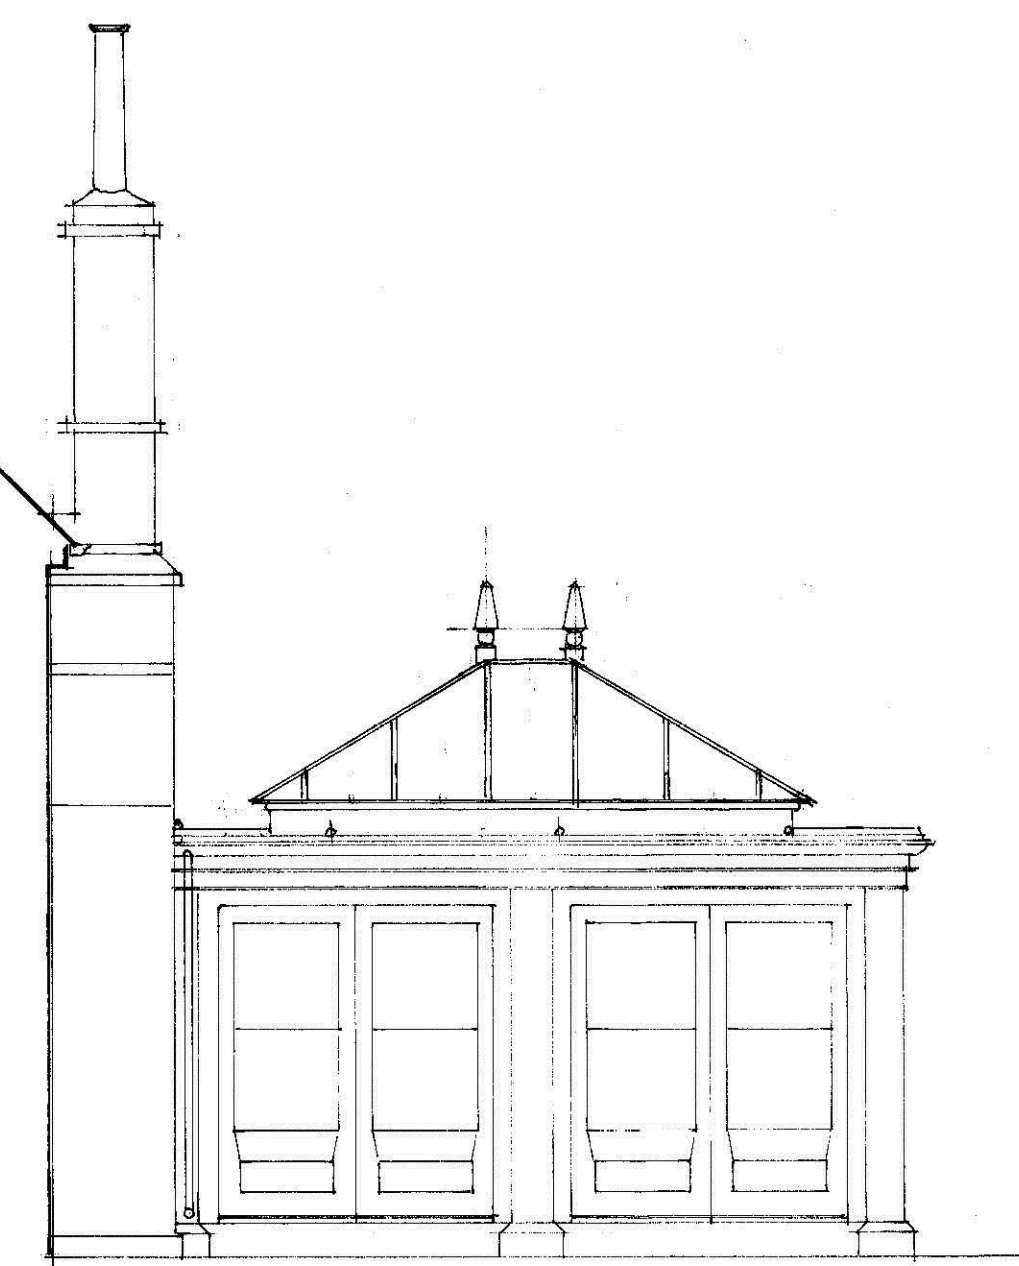



South elevation

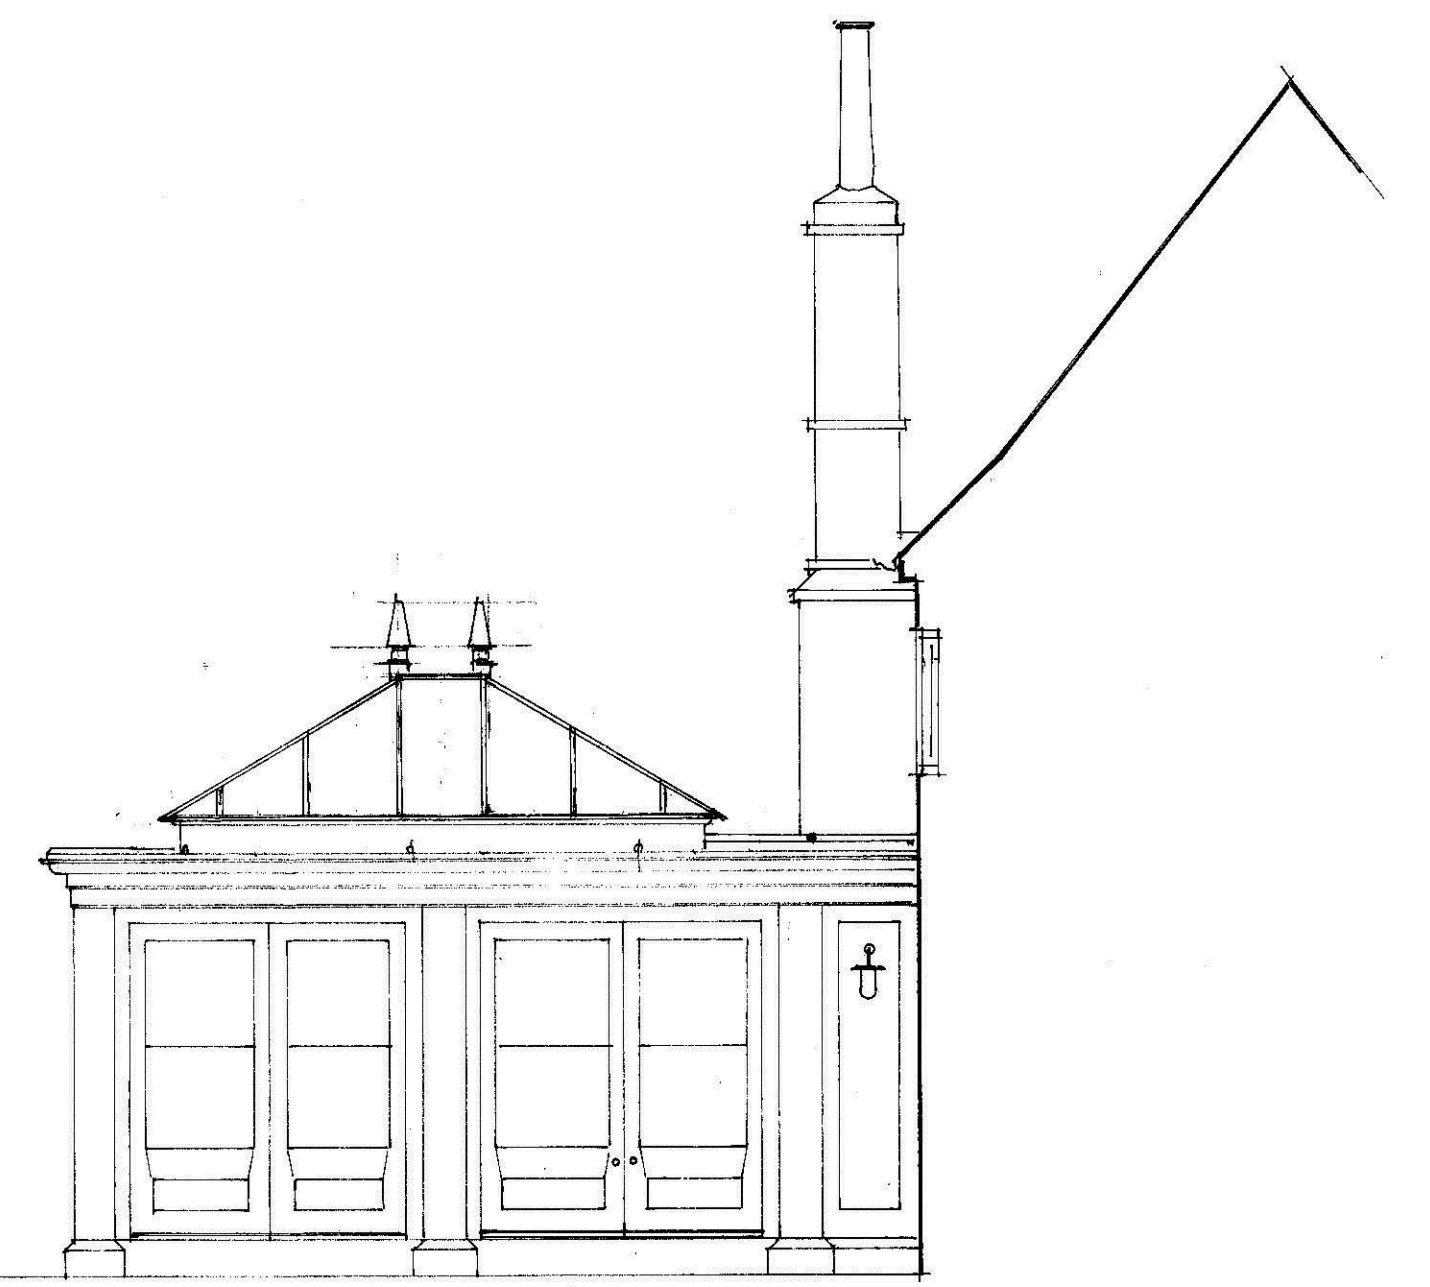

North elevation

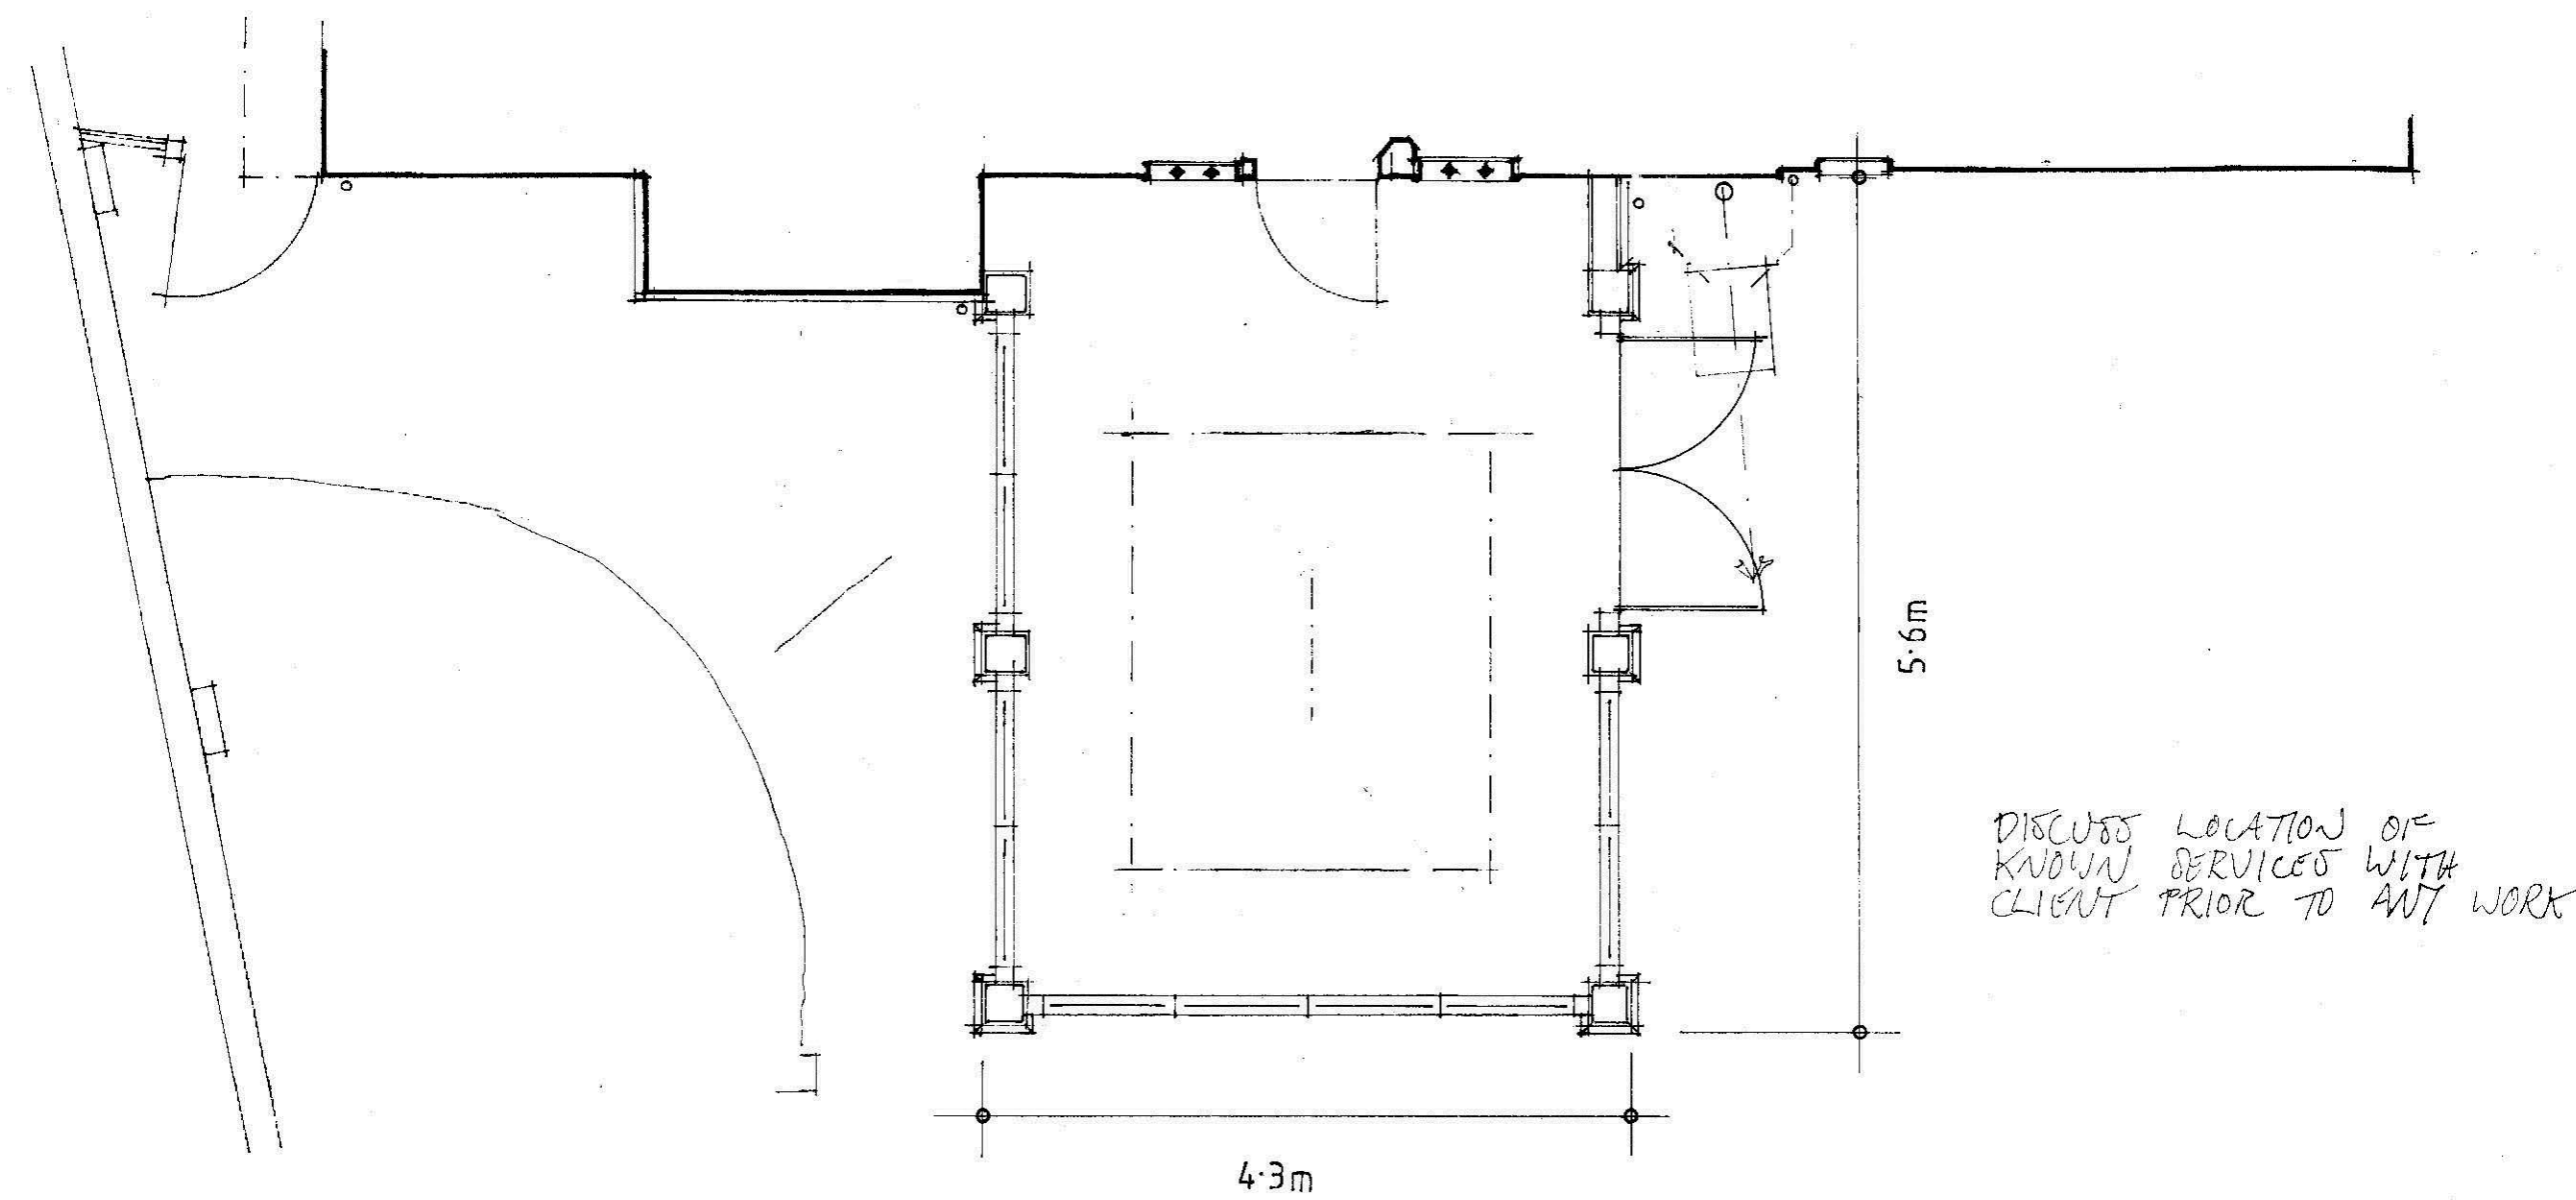

Plan

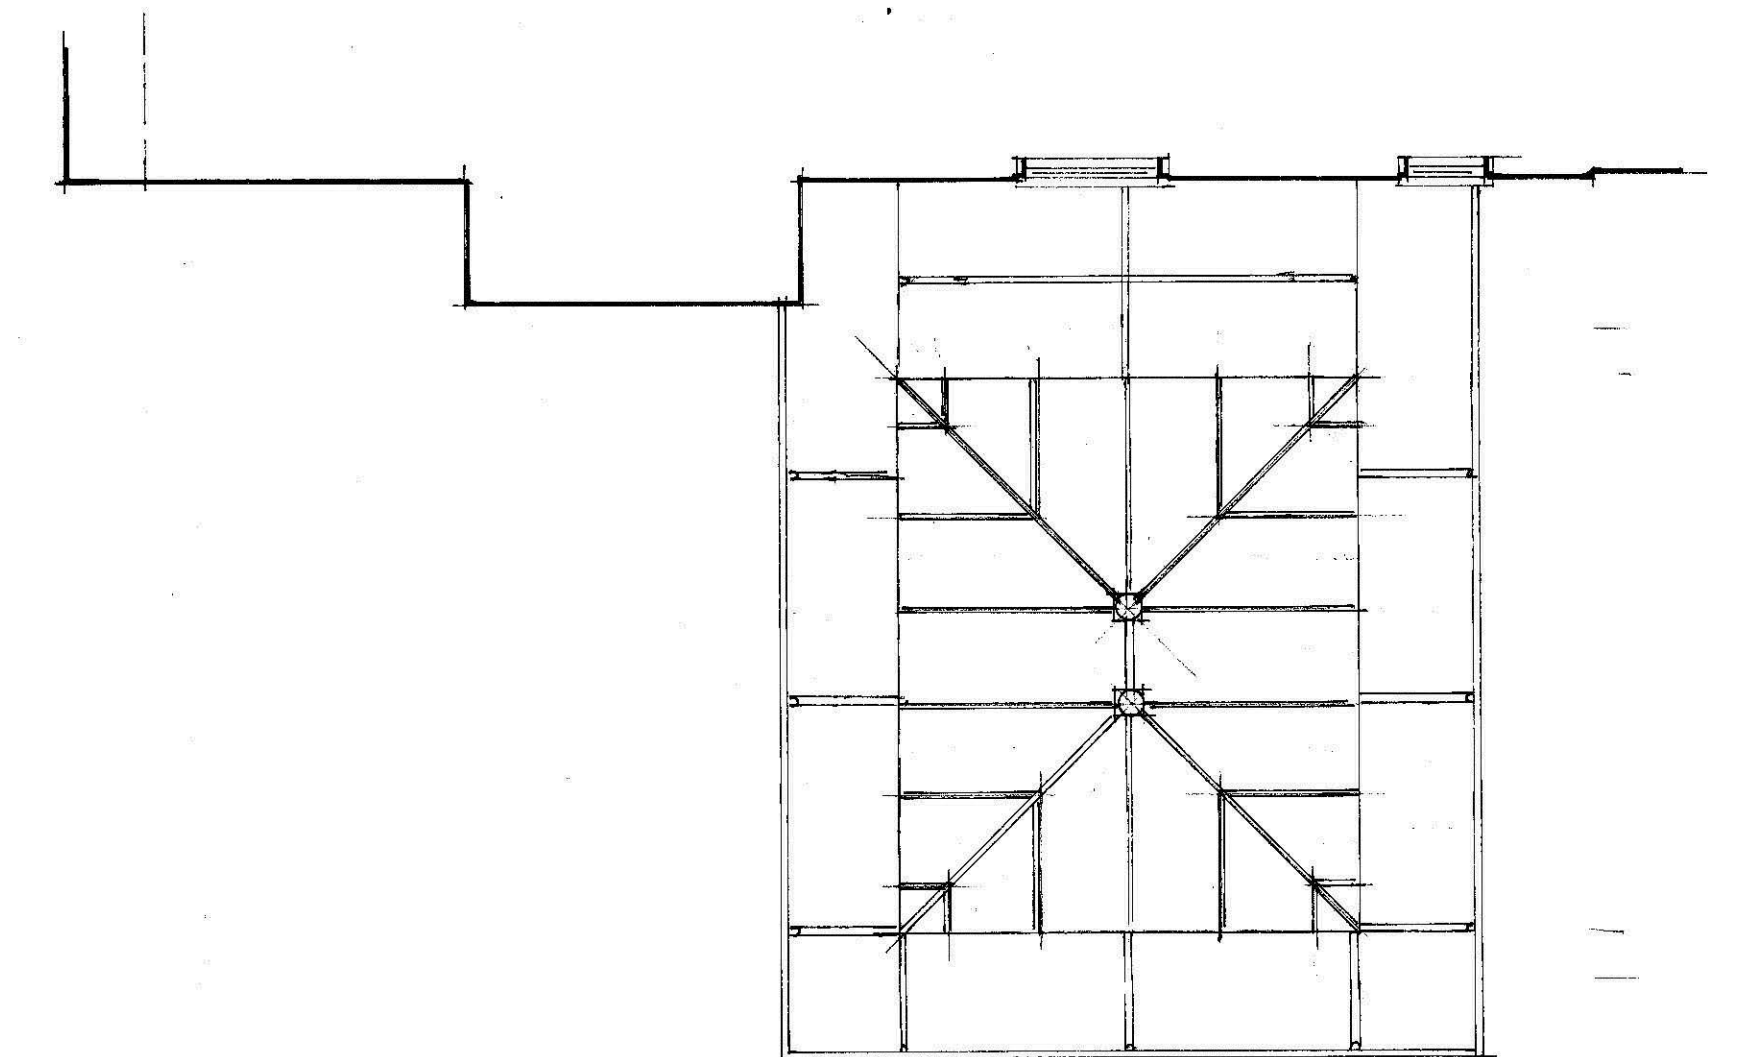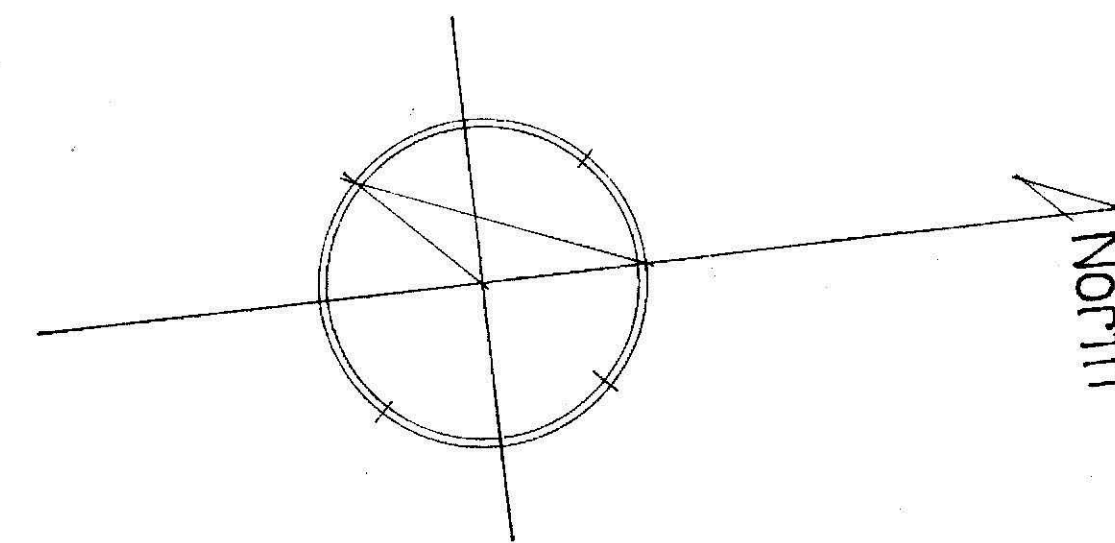

Murrells, Vale Road, Northfleet

Part plan and elevations as proposed


Scale: 1:50 at A1

Drwg: MVRN/0324/02

Drwg. by: T. Ellis March 2024 Tel.: 01233 770498

Notes:

This drawing to be read with Heritage Statement

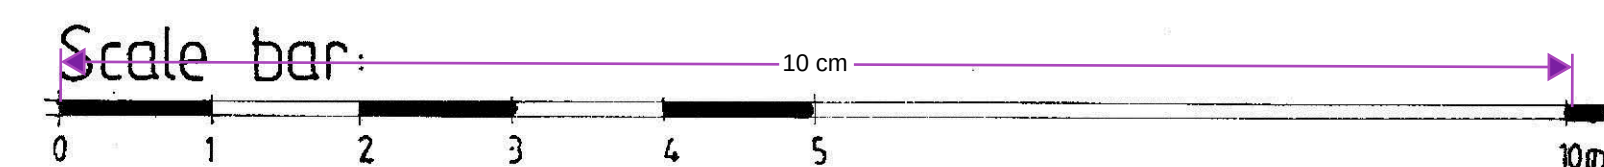

Scan + 2 folded