



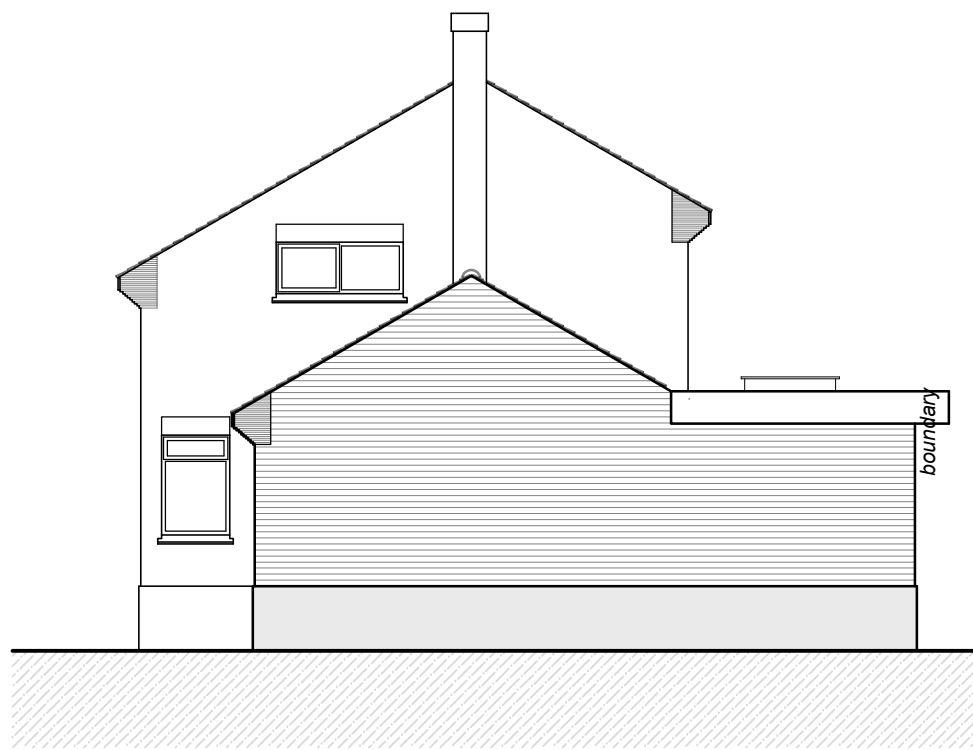

SIDE ELEVATION
(1:100)




FRONT ELEVATION
(1:100)

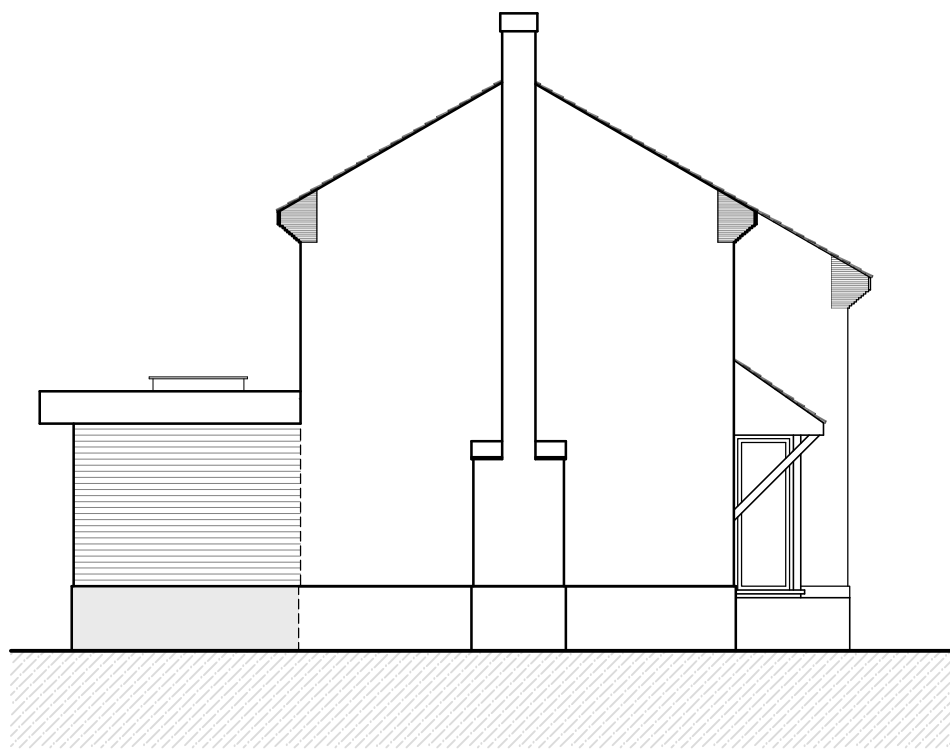

SIDE ELEVATION
(1:100)



REAR ELEVATION
(1:100)

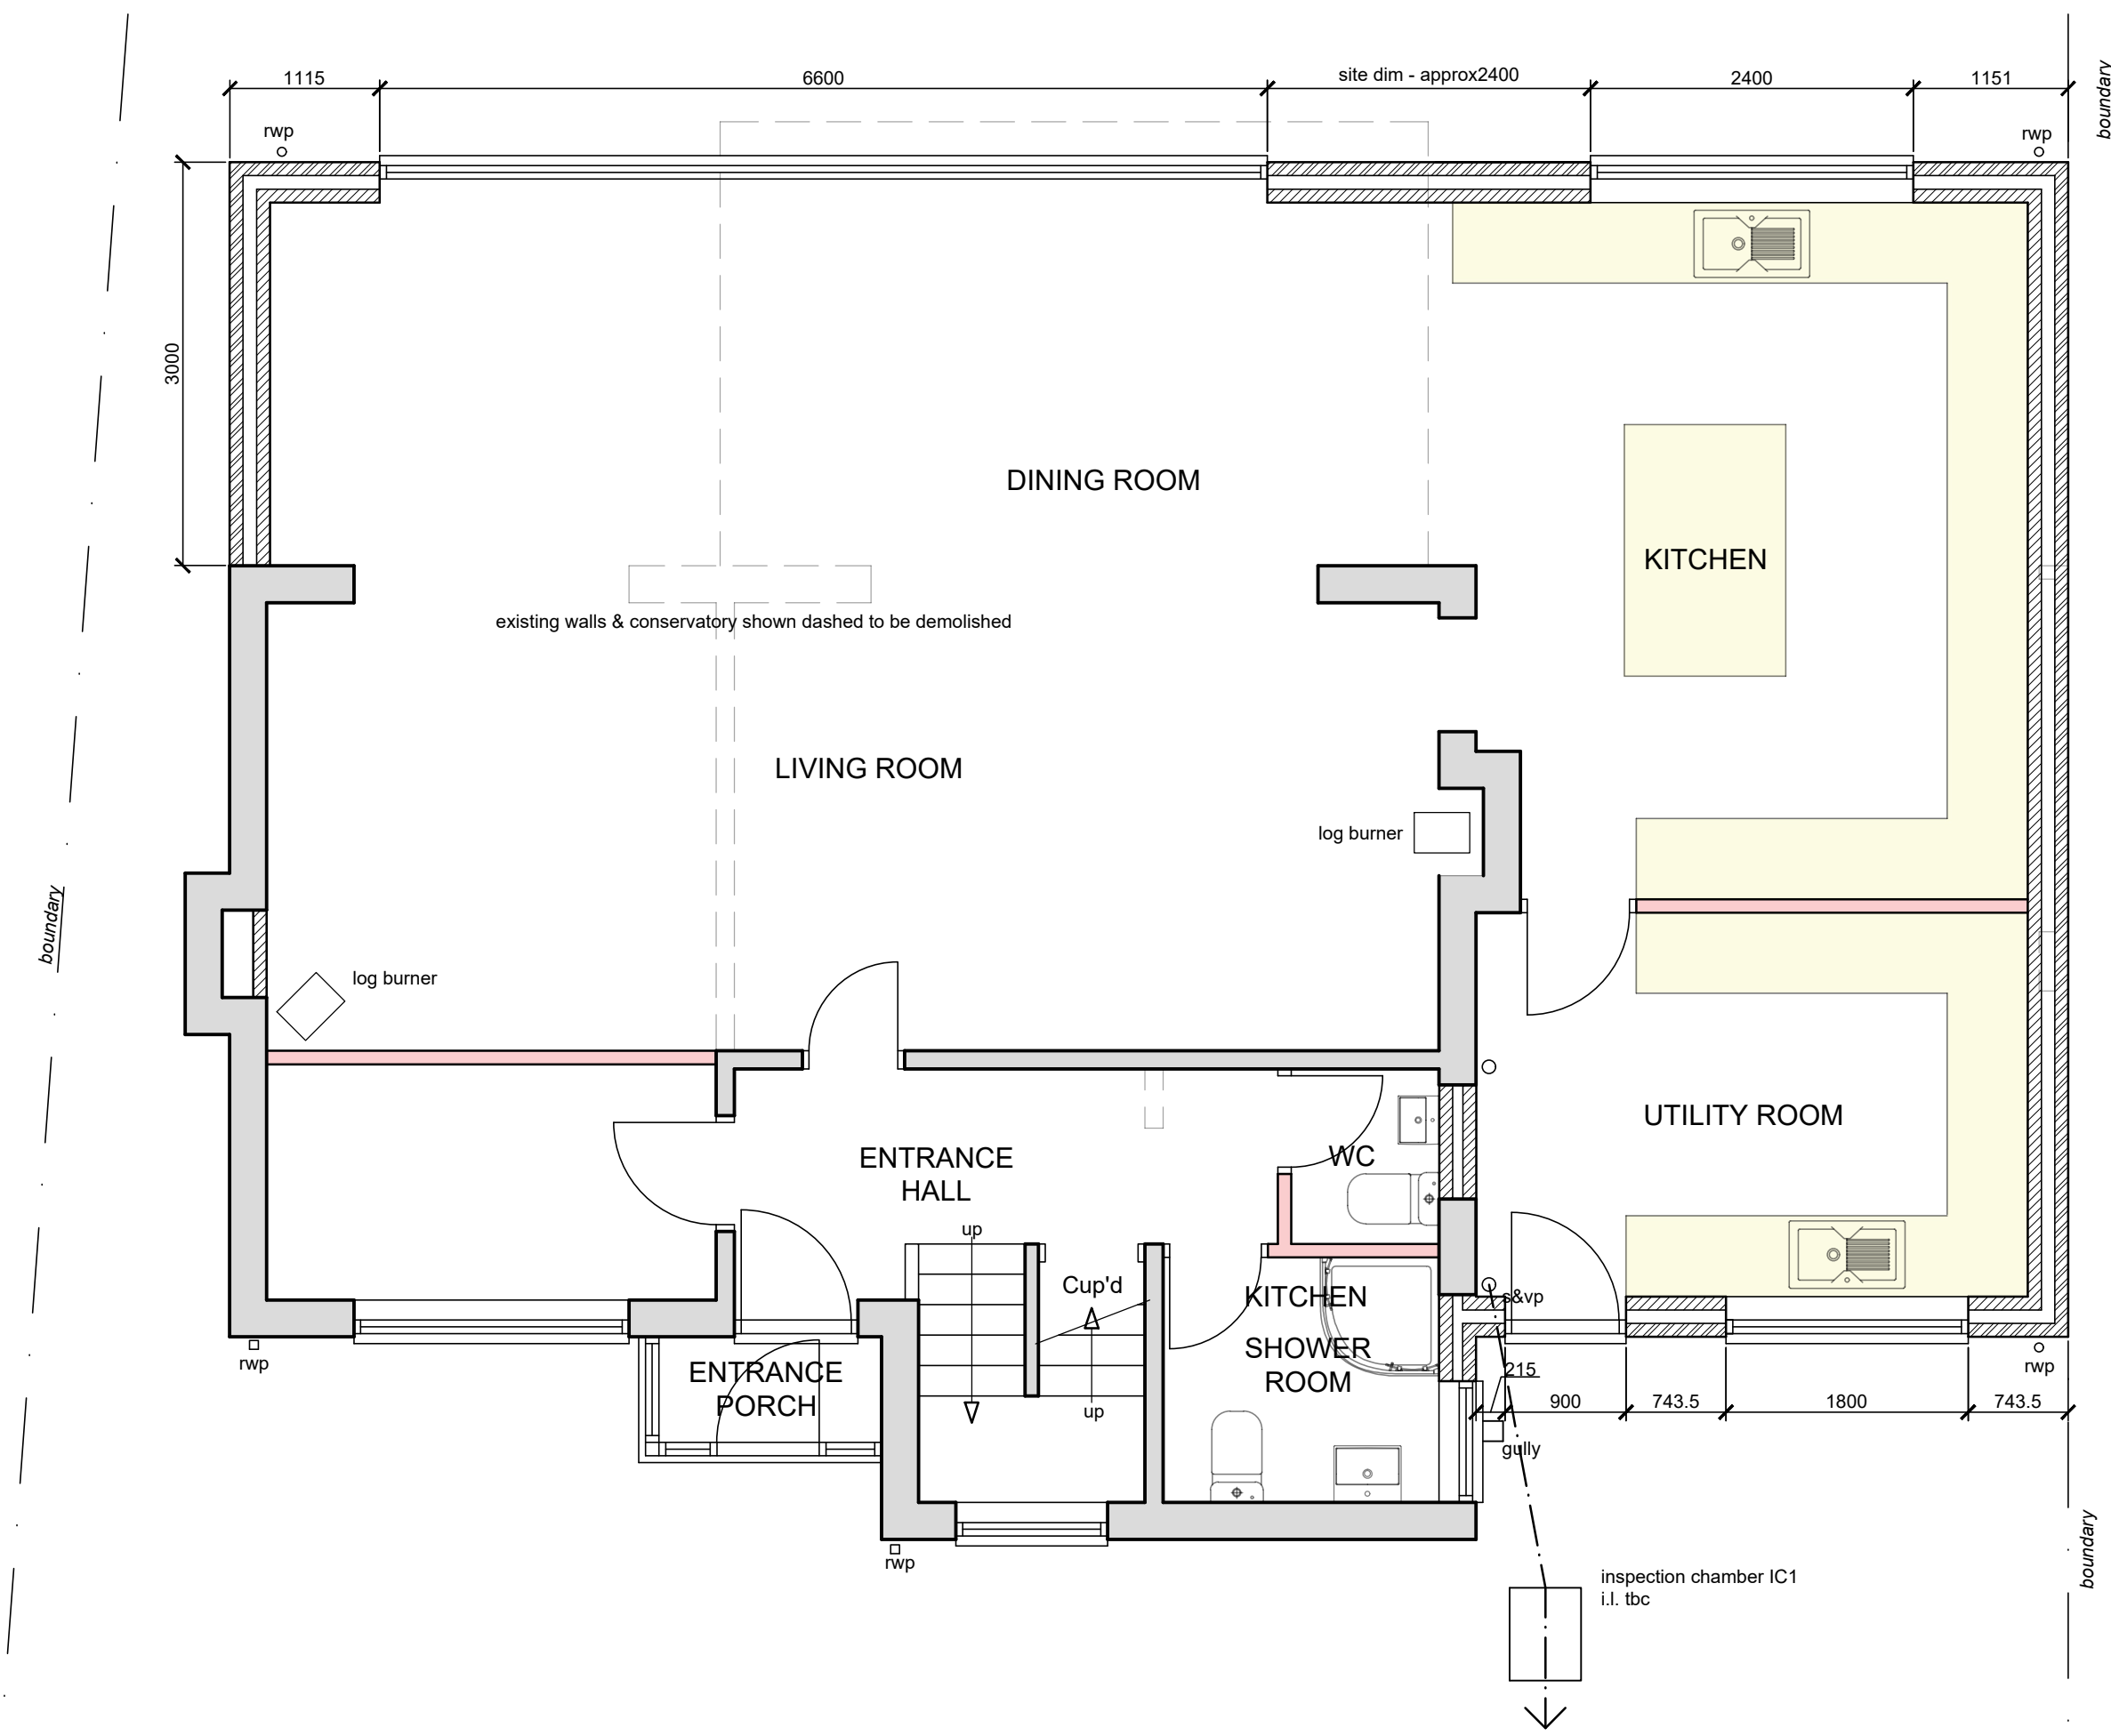

GROUND FLOOR PLAN
(1:50)


MATERIALS

PITCHED ROOF
ROOF TILES - COLOUR TO MATCH MAIN DWELLING


FLAT ROOF
SINGLE PLY MEMBRANE

WALLS
FACING BRICKWORK & RENDERED PLINTH TO MATCH EXISTING

WINDOWS & DOORS
COLOURED uPVC TO MATCH MAIN DWELLING

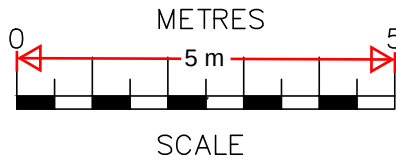

SCALE BAR @ 1:100

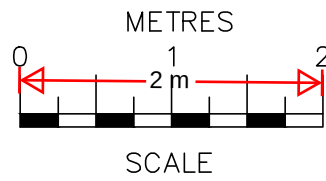

SCALE BAR @ 1:50

DRAINAGE LEGEND

- EXISTING 100mm PRIVATE DRAIN
- EXISTING PRIVATE DRAIN REMOVED
- EXISTING 100mm PUBLIC SEWER
- PROPOSED 100mm PRIVATE DRAIN

Date	No	Revision
Penfold Project Services		
Epmarket, Wrotham Road, Meopham, Kent, DA13 0JH Telephone: 01474 816690 e-mail: apenfold448@btinternet.com		
Job Title:	OAKRIDGE WHITEHILL ROAD MEOPHAM KENT DA13 0PA	
Dwg Title:	PLAN & ELEVATIONS AS PROPOSED	
Scale:	1:50 & 1:100 @ A1	
Dwg No.:	02	
Date:	July 2025	