



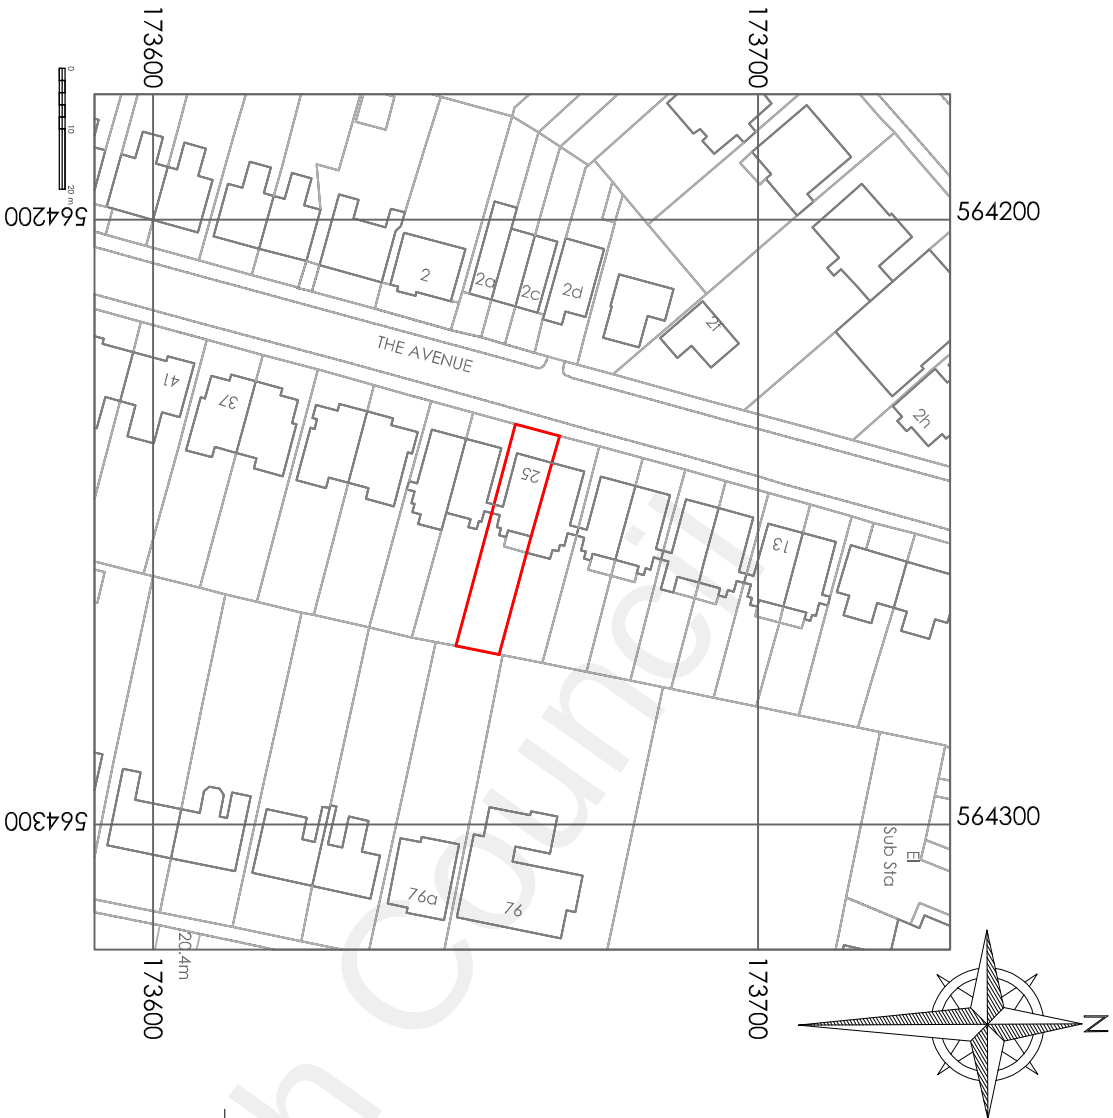


Site Map Scale 1 : 1 250


Rear Elevation
Scale 1 : 1 00

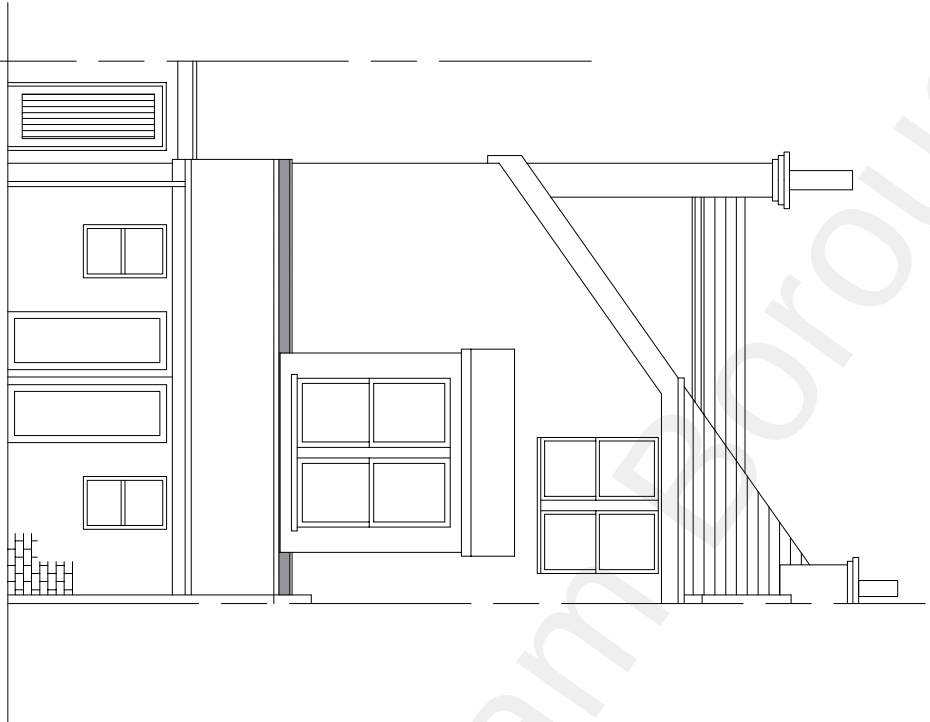

Side Elevation
Scale 1 : 1 00

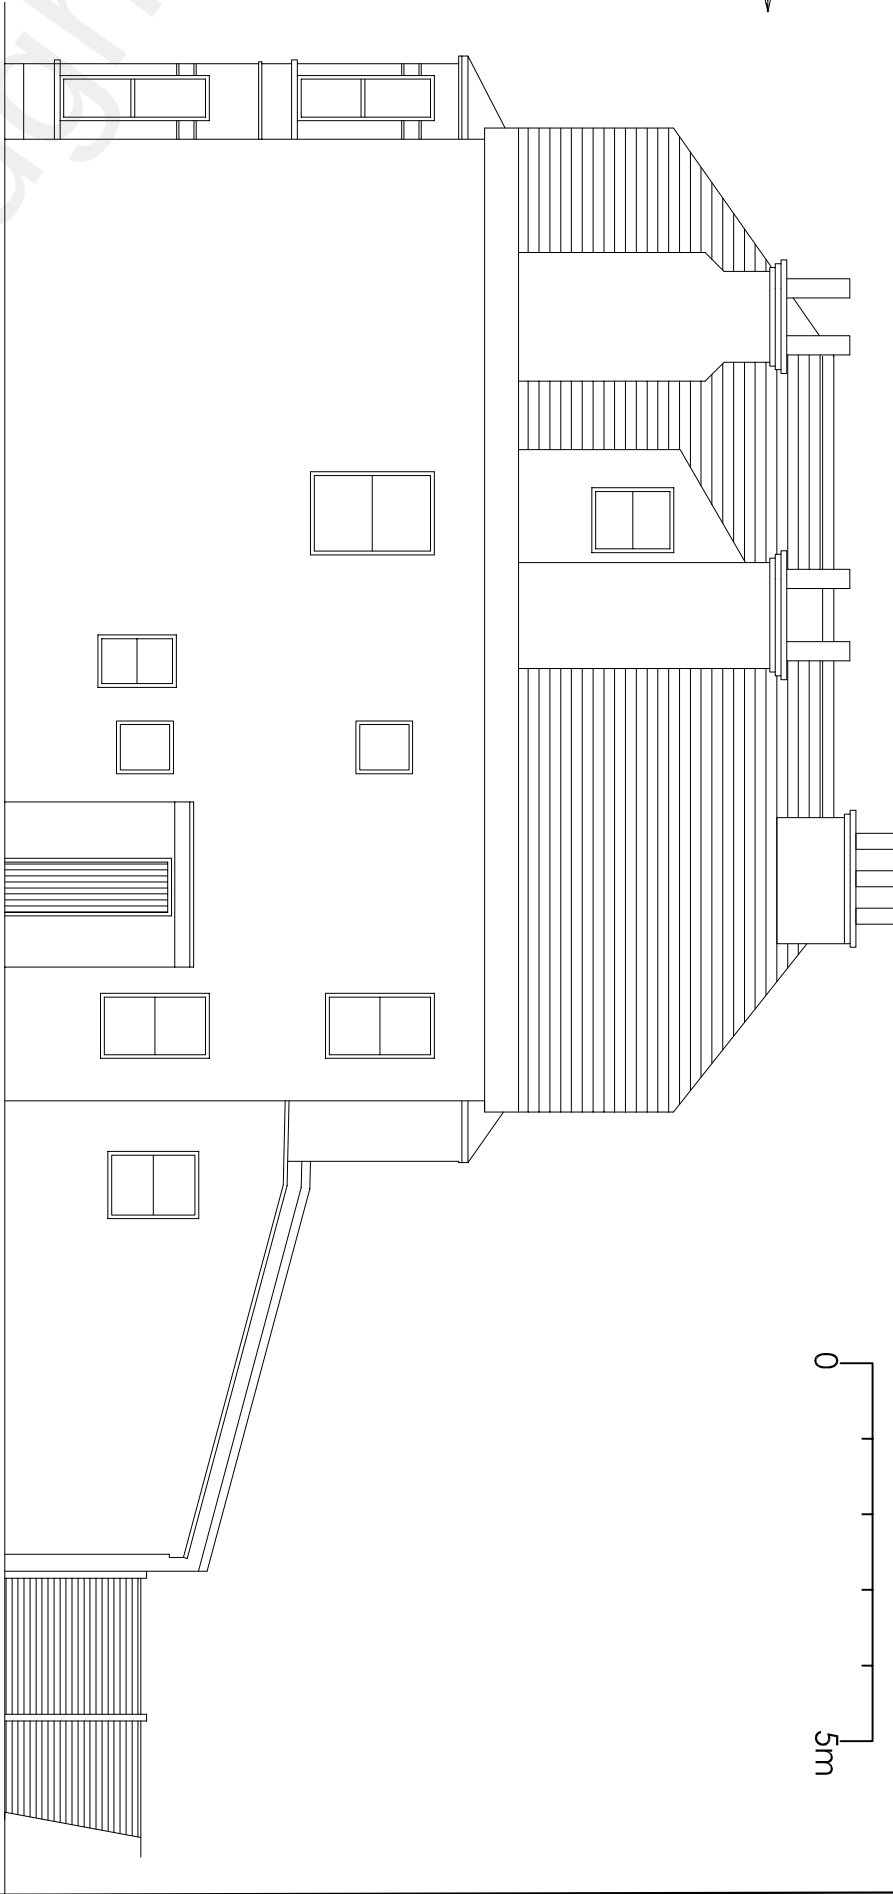

Front Elevation
Scale 1 : 1 00

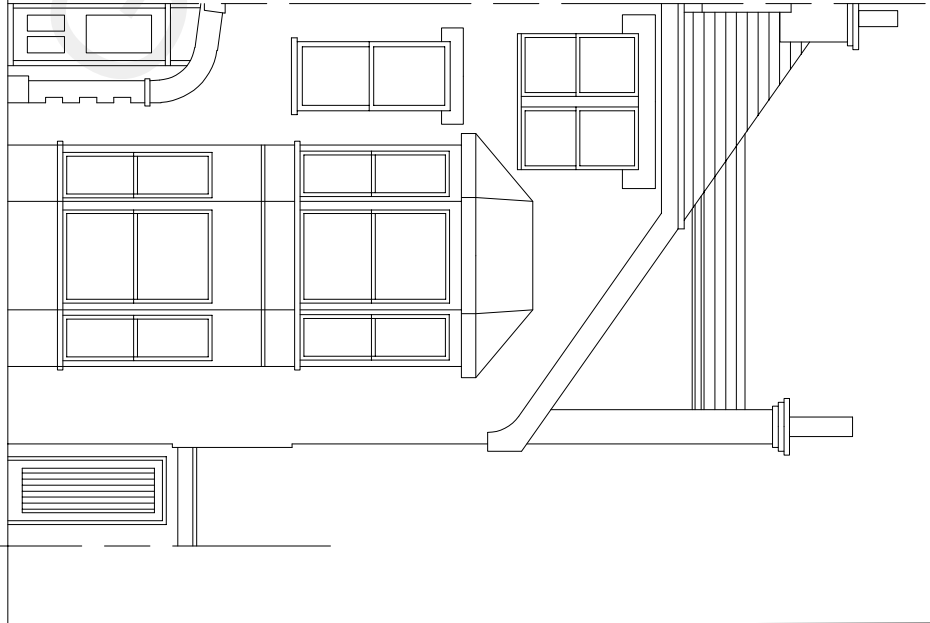

Project		HMO Conversion Nine Bedroom	
		25 The Avenue Gravesend Kent DA1 1 ONA	
Drawing Title		Site Map and No Change To Elevations	
Rev	Description		Date
Drawn	Date	Scale	Drawing No.
HC	Nov 2021	1:1250 1:100	25TA/A3/O1
H Channa			
PICAROONS MAIDSTONE ROAD PLATT KENT TN15 8LB			
Tel / Fax: 01732 605759 E-mail: hbchanna@tiscali.co.uk			