


- Key
- FD Half hour fire check door

SD Smoke Detector

HD Heat Detector

CO Carbon Dioxide Detector

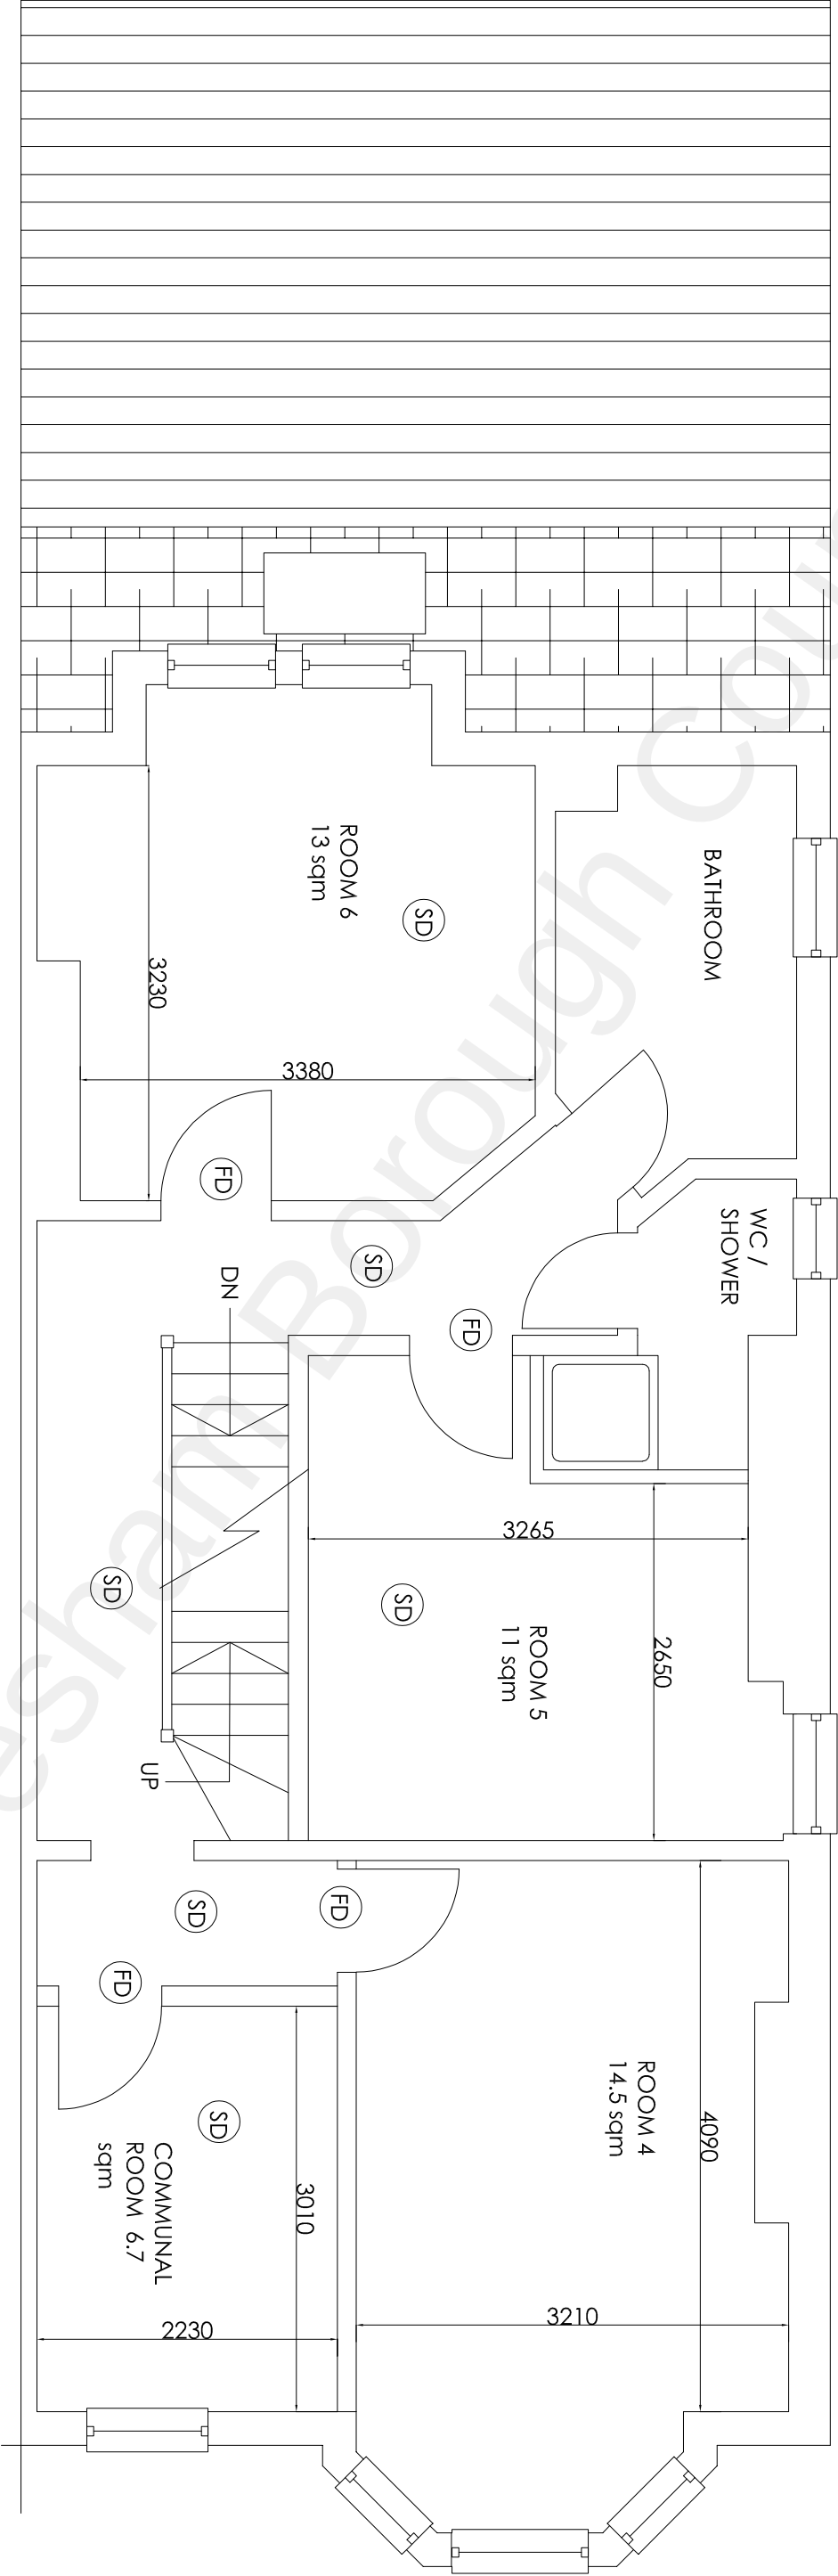

Project			H Channa			
HMO Conversion Nine Bedroom			PICAROONS MAIDSTONE ROAD PLATT KENT TN15 8LB			
25 The Avenue Gravesend Kent DA11 0NA			Tel / Fax: 01732 605759 E-mail: hbchanna@tiscali.co.uk			
Drawing Title			Drawn	Date	Scale	Drawing No.
Proposed First Floor Plan			HC	Nov 2021	1:50	251A/A3/03
Rev		Description		Date		