




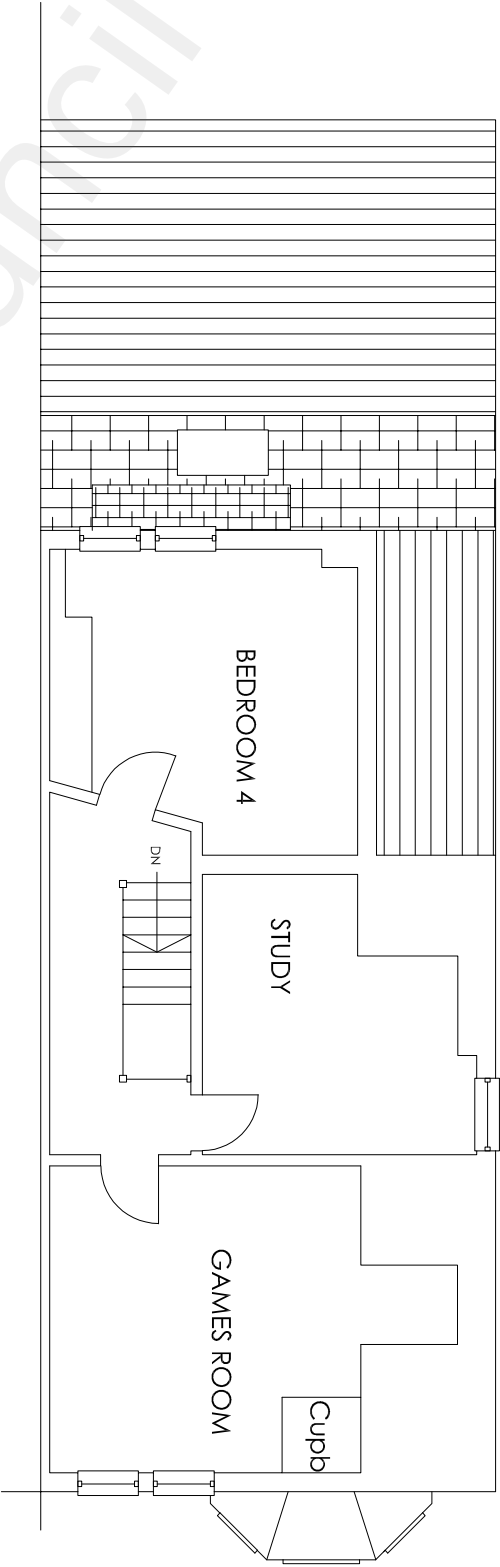

SECOND FLOOR

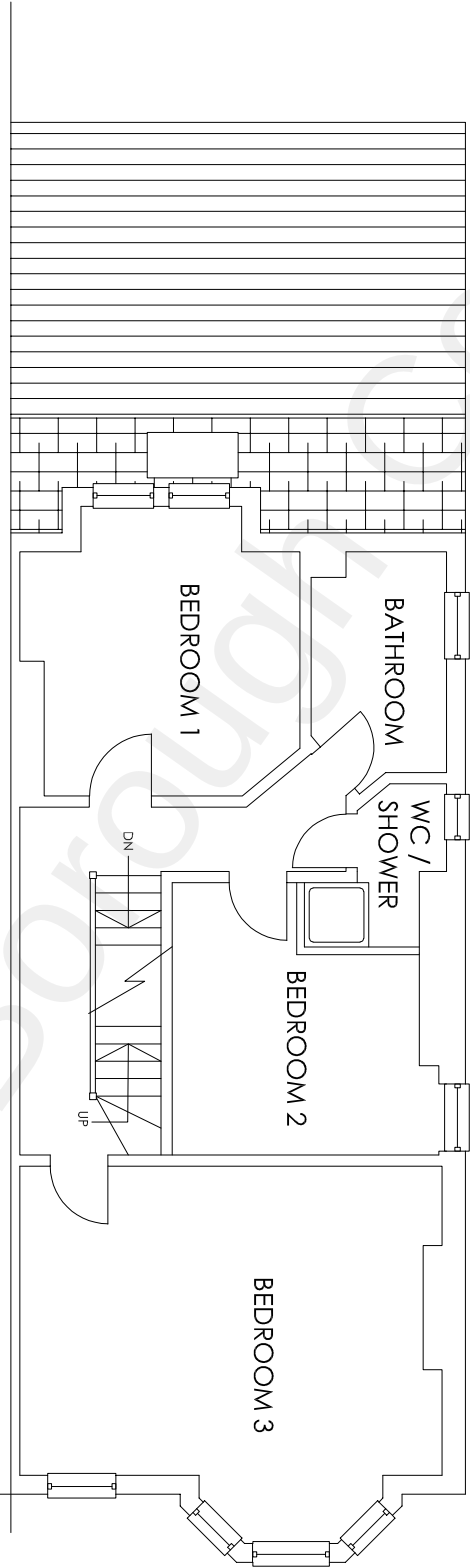

FIRST FLOOR

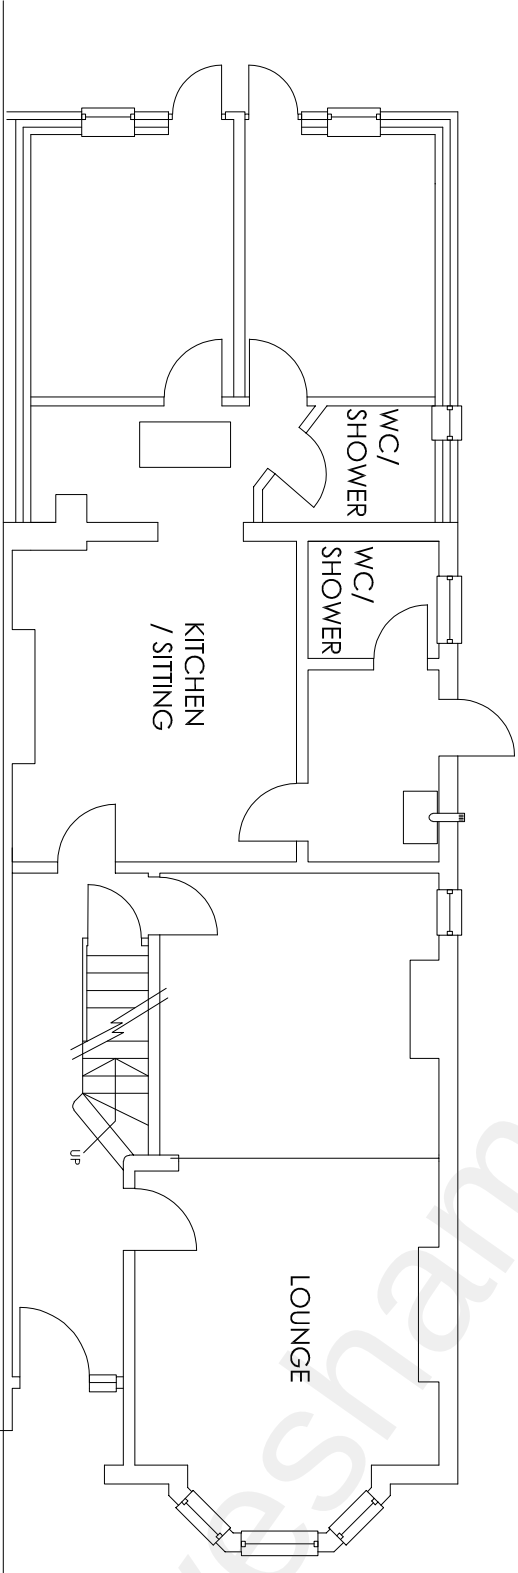

GROUND FLOOR

Project		HMO Conversion Nine Bedroom	
Drawing Title		25 The Avenue Gravesend Kent DA11 0NA	
Existing Floor Plans		H Channa PICAROONS MAIDSTONE ROAD PLATT KENT TN15 8LB Tel / Fax: 01732 605759 E-mail: hbchanna@tiscali.co.uk Drawn HC Date Nov 2021 Scale 1:100 Drawing No. 25TA/A3/06	
Rev	Description	Date	