




These drawings and designs are
the copyright of
SEVENCROFT LTD.

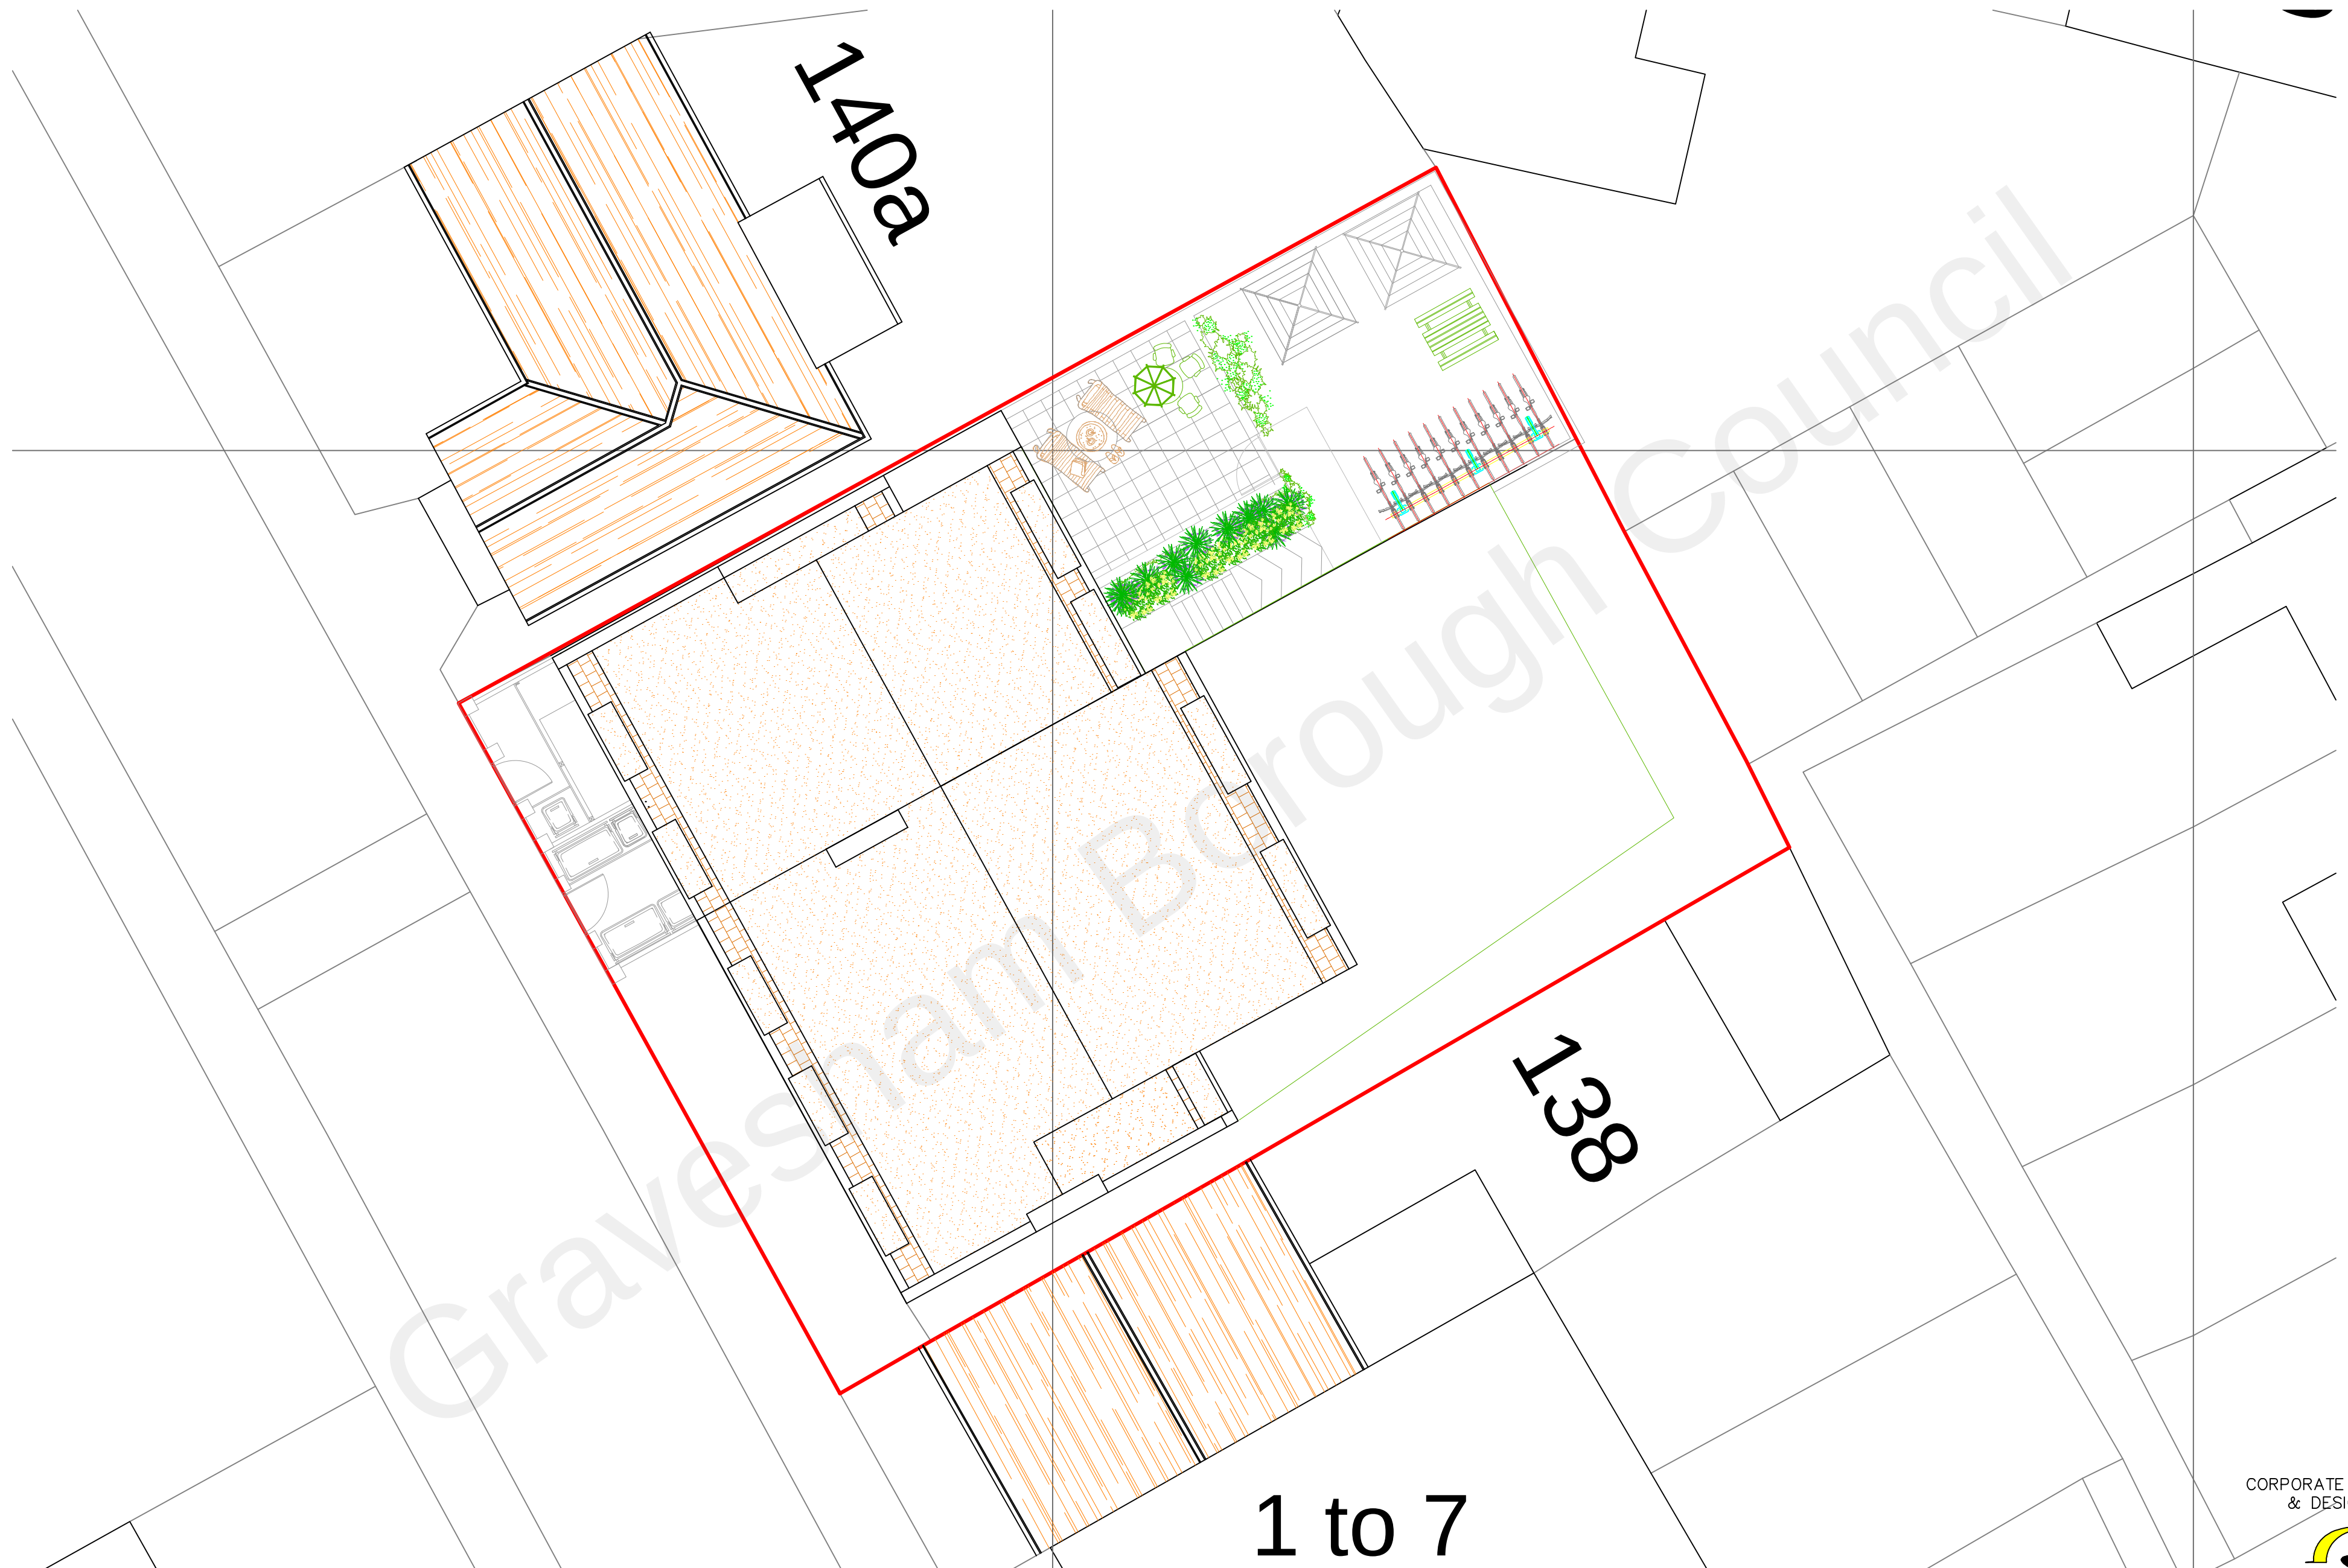

As Proposed Roof Plan - Scale 1:100@A2

Proposed Extension to rear & conversion of Existing Residential unit to Flats & Change of use of redundant Restaurant area
to 11 no. One Bedroom, One Person Units at 140 & 139 Parrock Street, Gravesend, Kent DA12 1ER

Date June 2022
Drawing No. 2022/28/18

CORPORATE ARCHITECTURE
& DESIGN GROUP



SEVENCROFT LTD.

277 Canterbury Road, Kennington
Ashford, Kent TN24 9QW
Tel / Fax : 01233 625553
e-mail : sevencroft@hotmail.co.uk