



10m 5m 0m 5m 10m

These drawings and designs are
the copyright of
SEVENCROFT LTD.

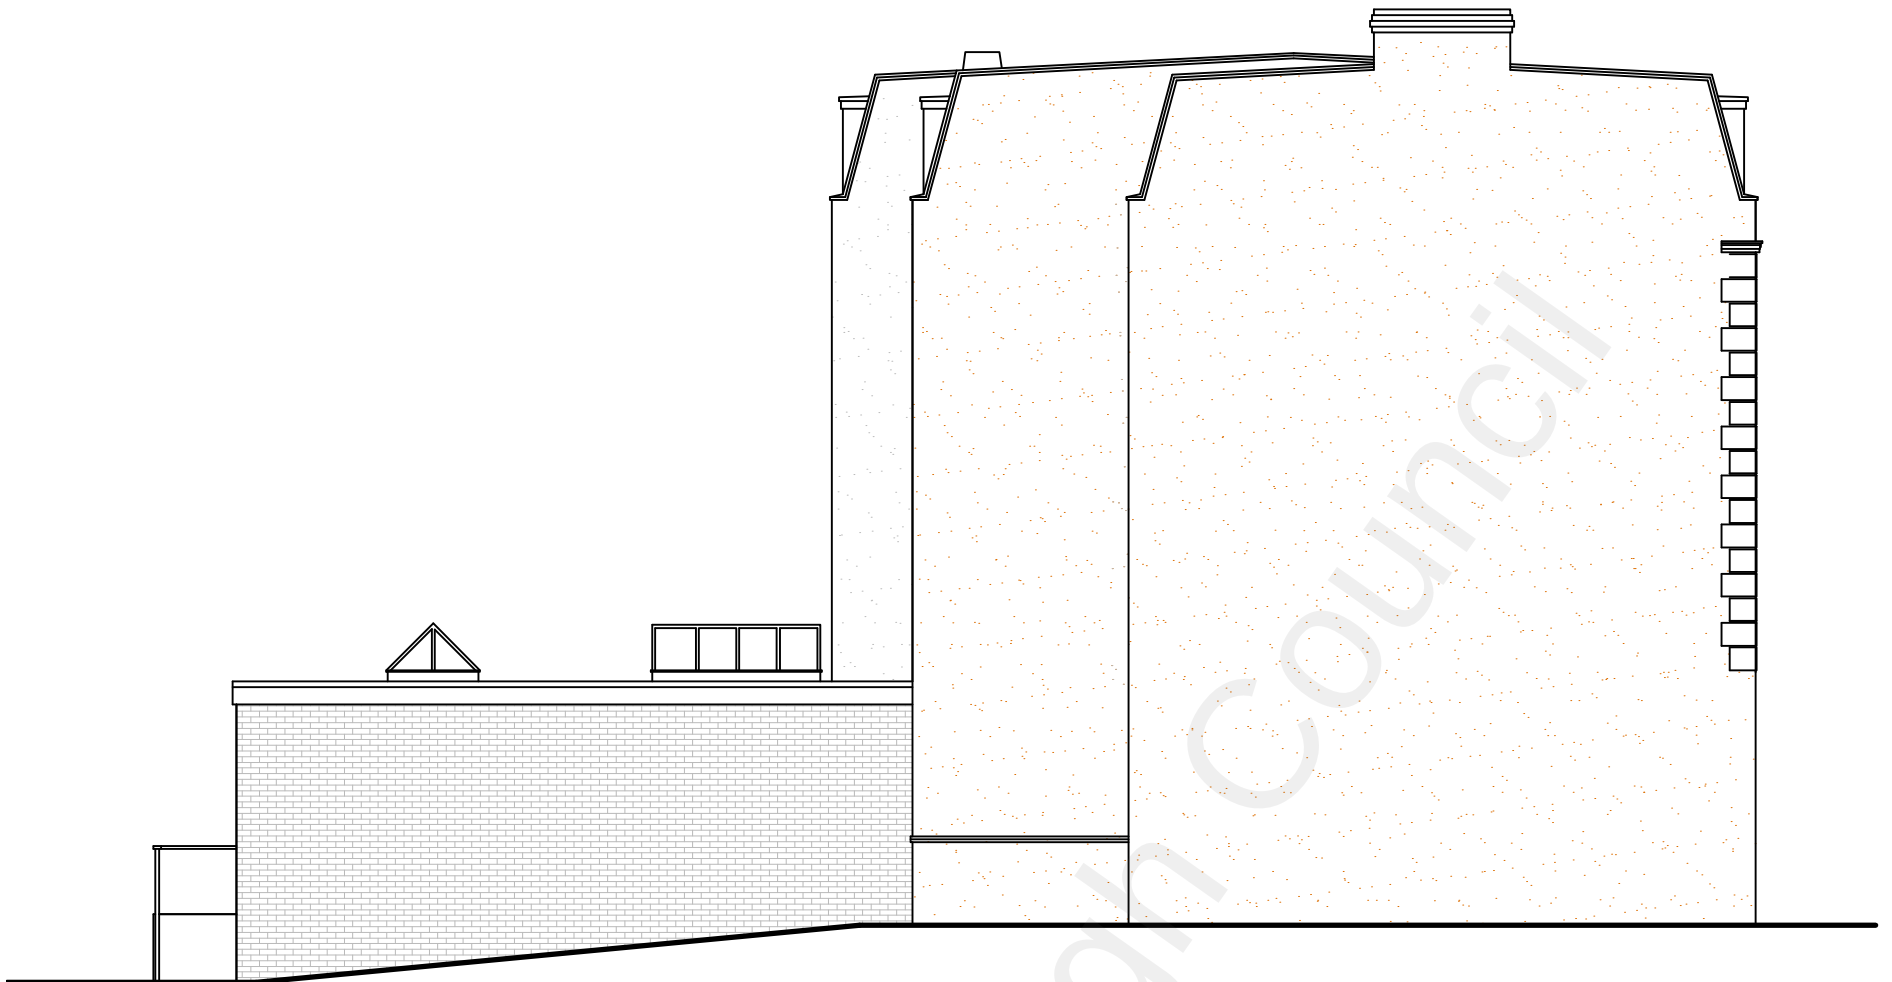

Side Elevation facing 138 Parrock Street

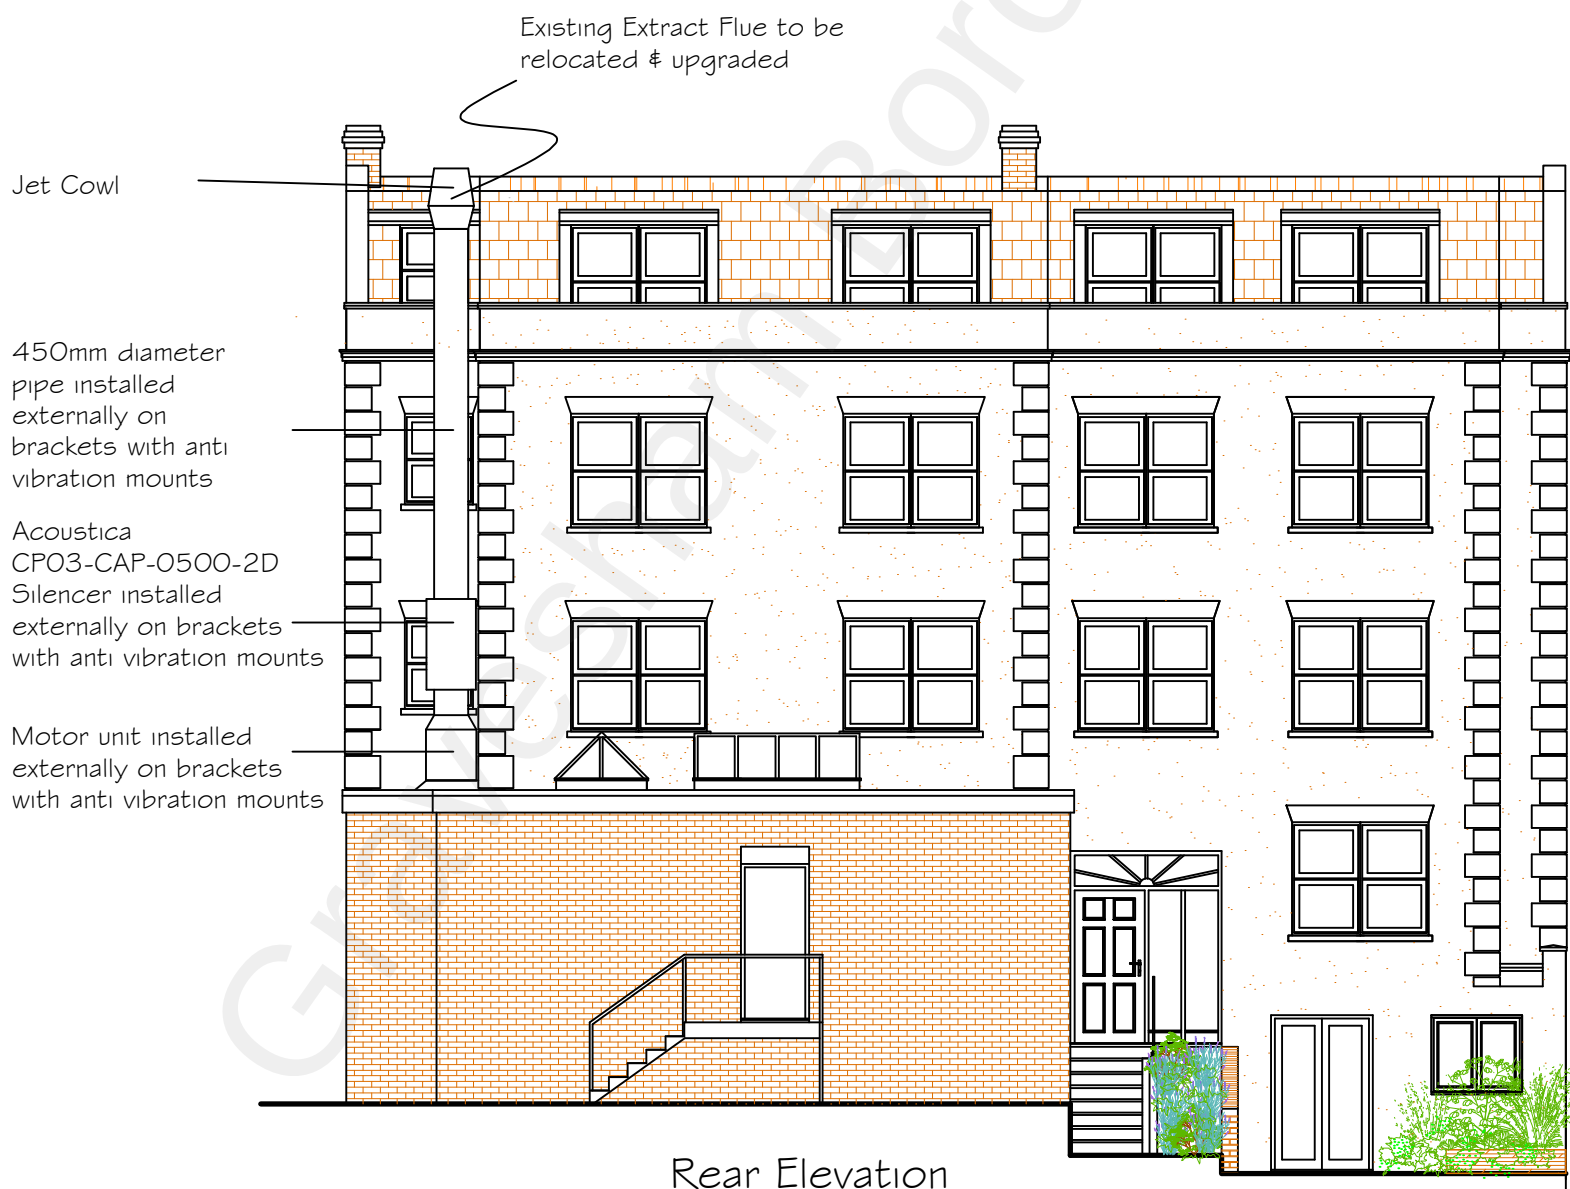

Rear Elevation

As Proposed Elevations - Scale 1:100@A3

Proposed Extension to rear & conversion of Existing Residential unit to Flats & Change of use of redundant Restaurant area to 11 no. One Bedroom, One Person Units at 140 & 139 Parrock Street, Gravesend, Kent DA12 1ER

Date June 2022
Drawing No. 2022/28/17

CORPORATE ARCHITECTURE
& DESIGN GROUP



SEVENCROFT LTD.

277 Canterbury Road, Kennington
Ashford, Kent TN24 9QW
Tel / Fax : 01233 625553
e-mail : sevencroft@hotmail.co.uk