




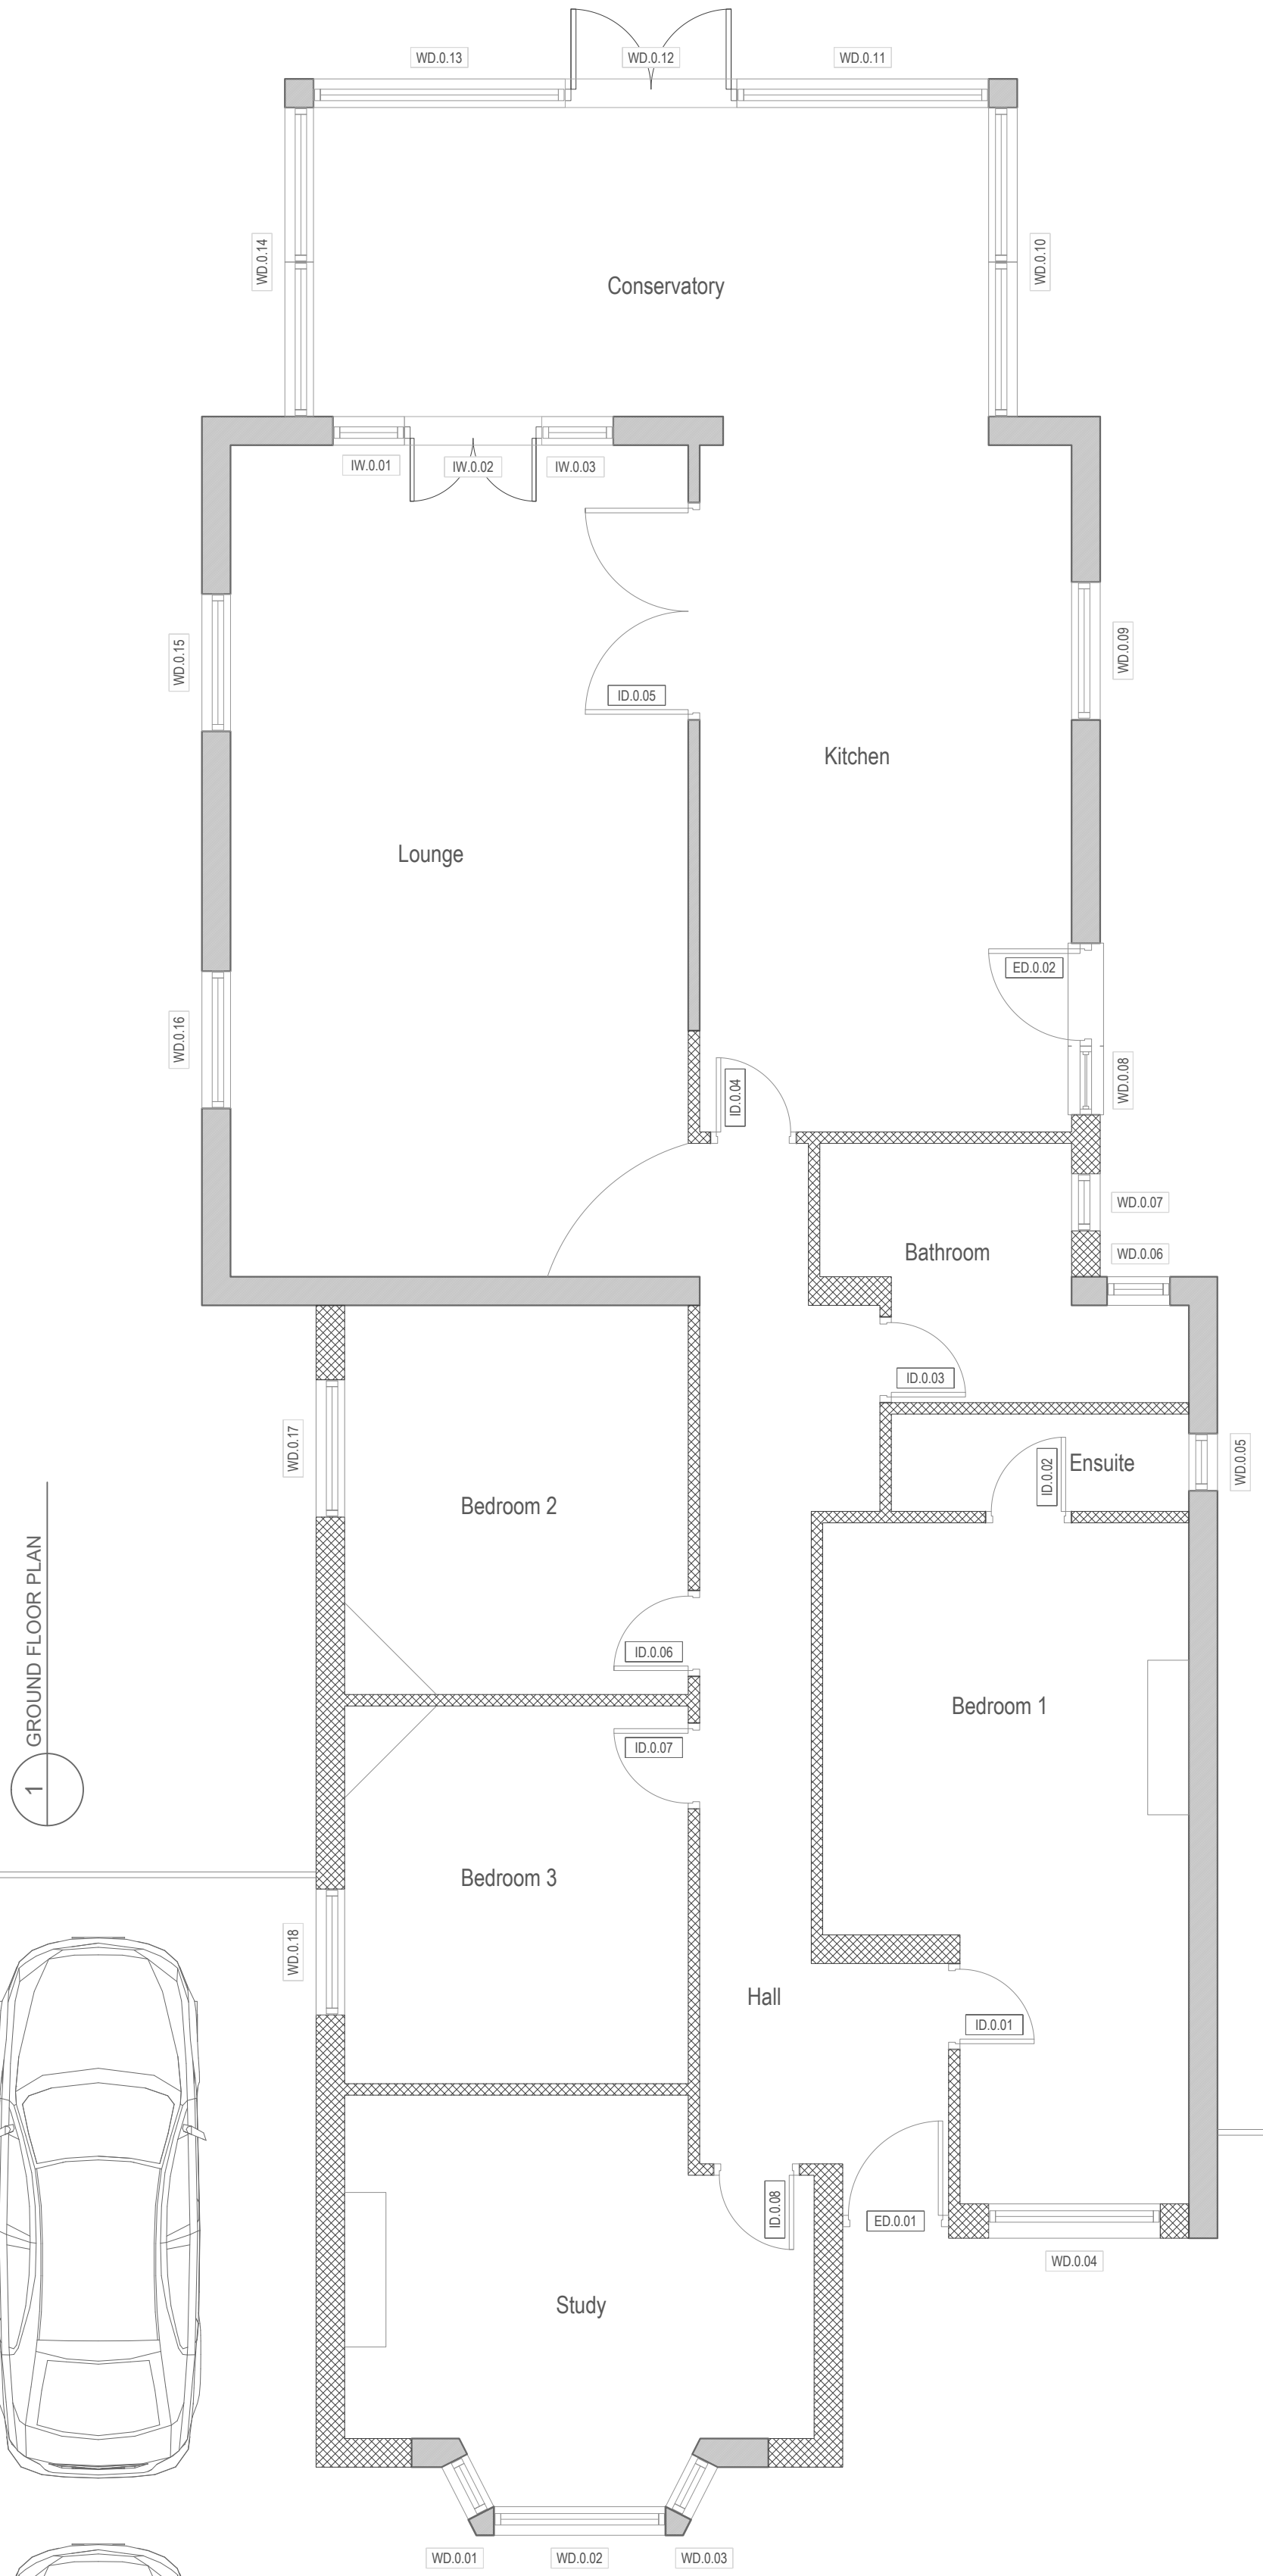

1 GROUND FLOOR PLAN

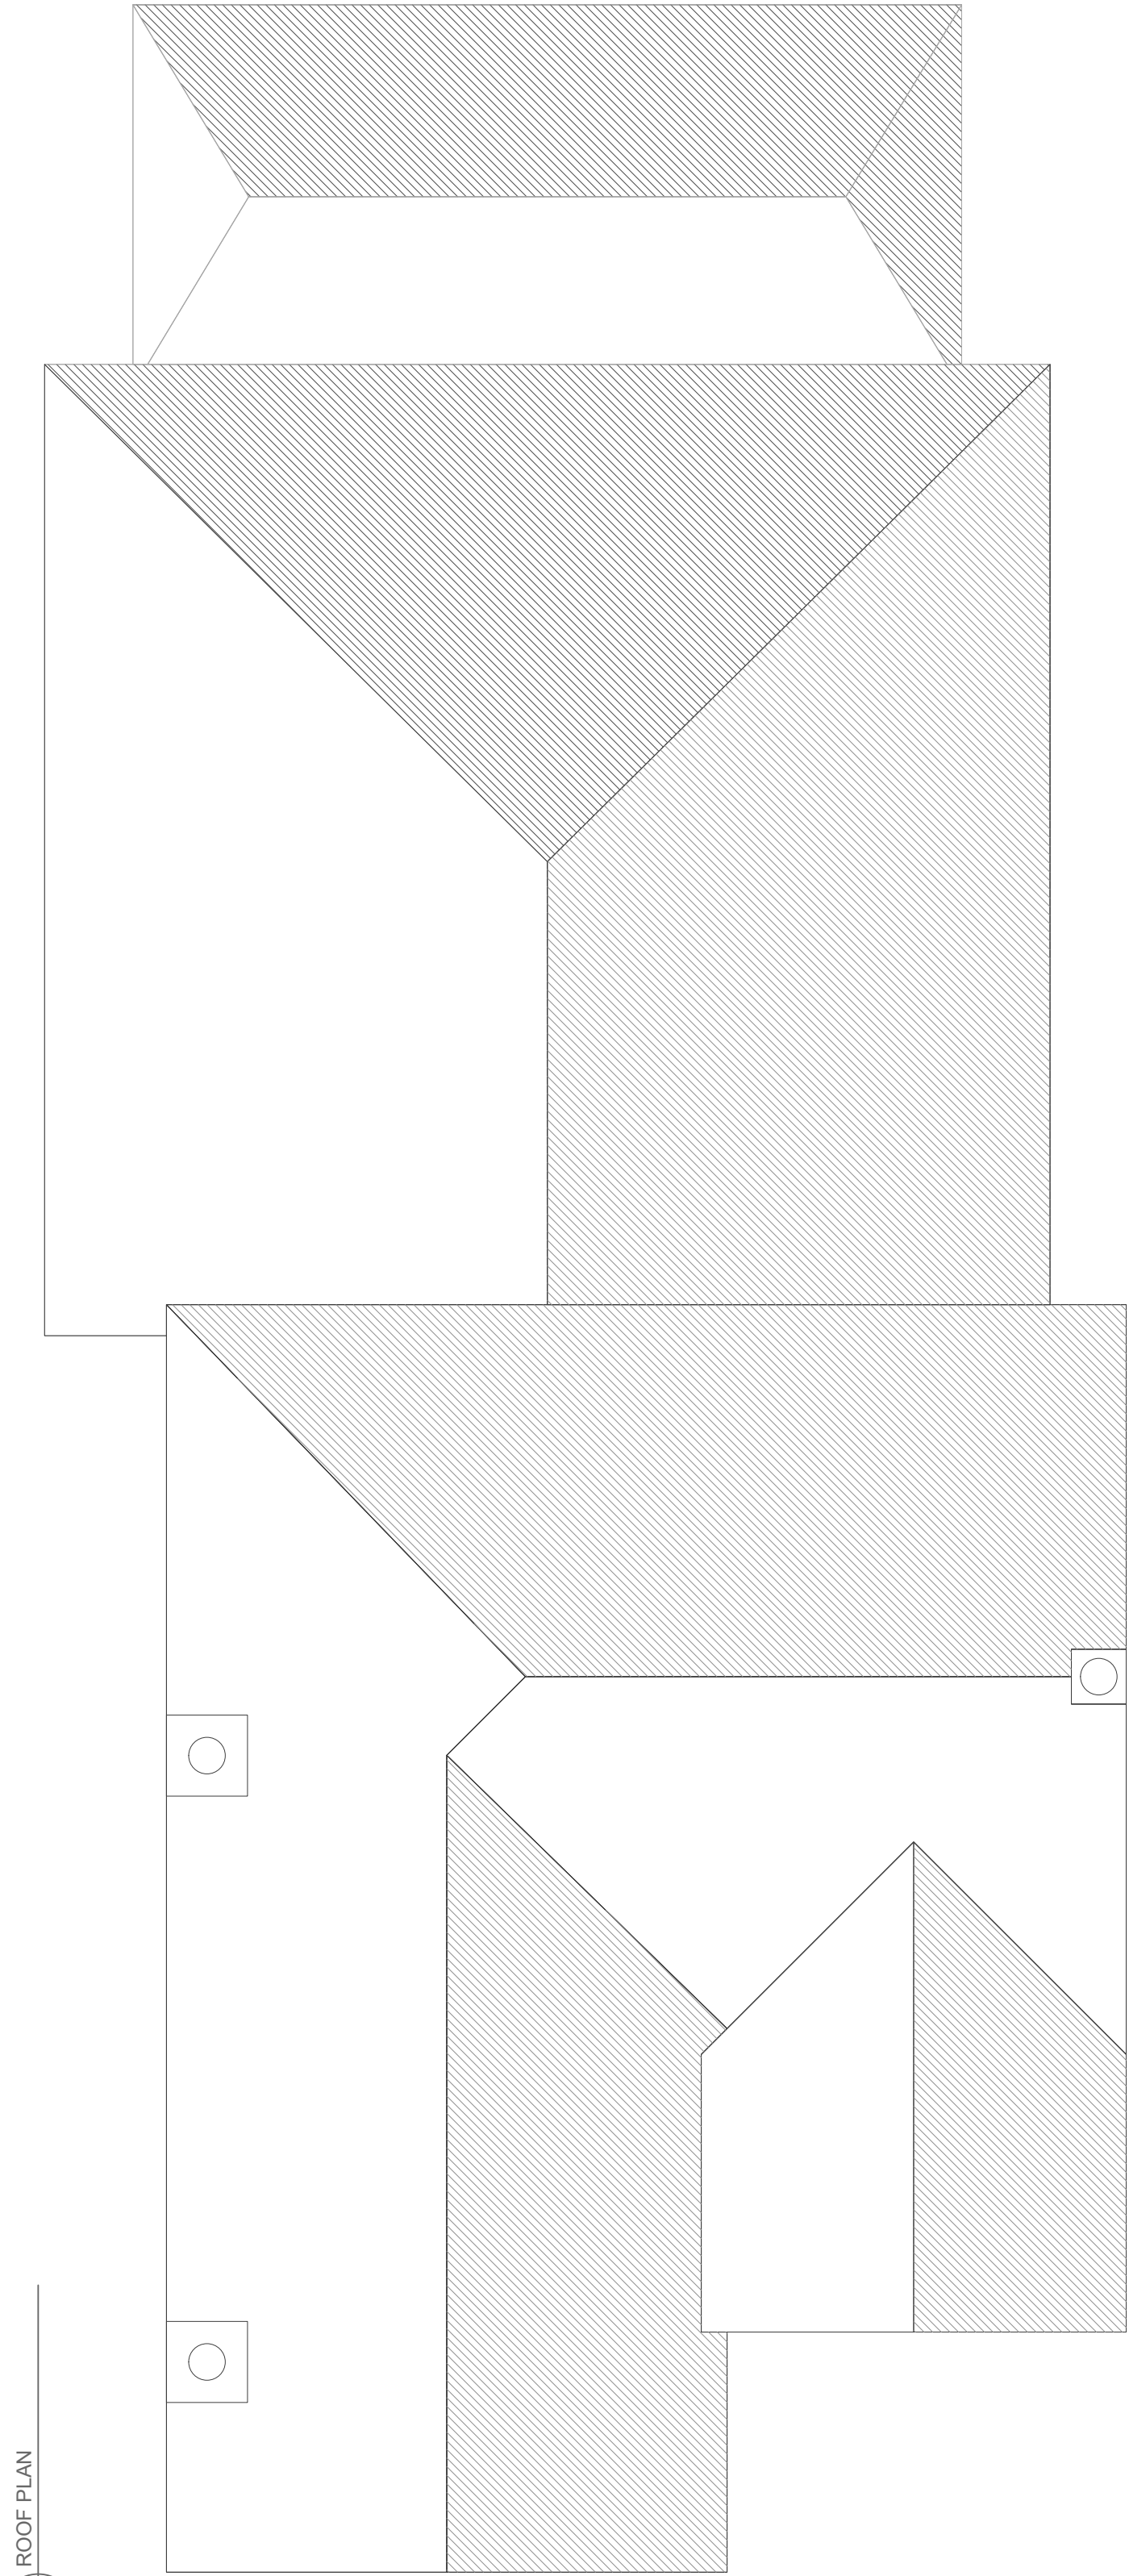



2 ROOF PLAN

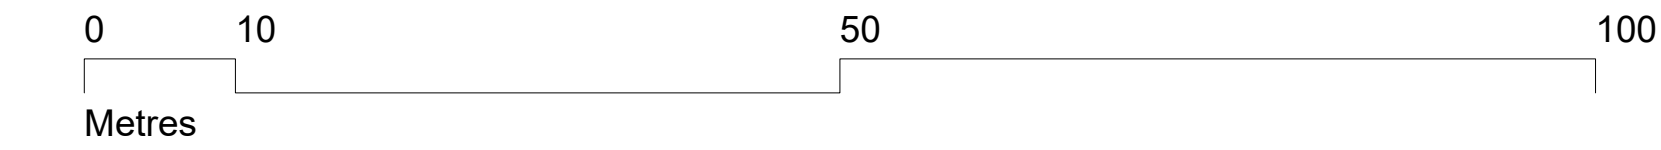


Site Block Plan 1:500



3 SITE PLAN

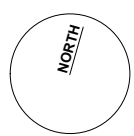 

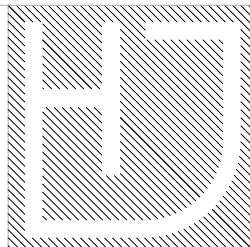PARKING SPACES ADDED	A	drawing			architects
	09.04.26	Planning Application:			
	DAF	Plans:			
		Ground Floor, Roof and Block Plans			
		as Existing			
		drawing number	revision		
		2515-PA-PL-01	A		
		status		Studio 316 Screenworks 22 Highbury Grove London N5 2EF	This drawing and design is for use solely in connection with the project described below. The drawing and the design is the copyright of H and J architecture and must not be reissued, loaned or copied without written consent. All dimensions and setting out to be checked on site before construction. Do not scale from this drawing. The drawing is to be read in conjunction with all other information relevant to the project. Any apparent discrepancy to be brought to the attention of the architect.
		scale	size		
		1:50 / 1:500	A1	t: +44 (0) 74 4579 3900 e: info@hjarchitecture.co.uk w: www.hjarchitecture.co.uk	
		project			
		15 Malvina Avenue			