


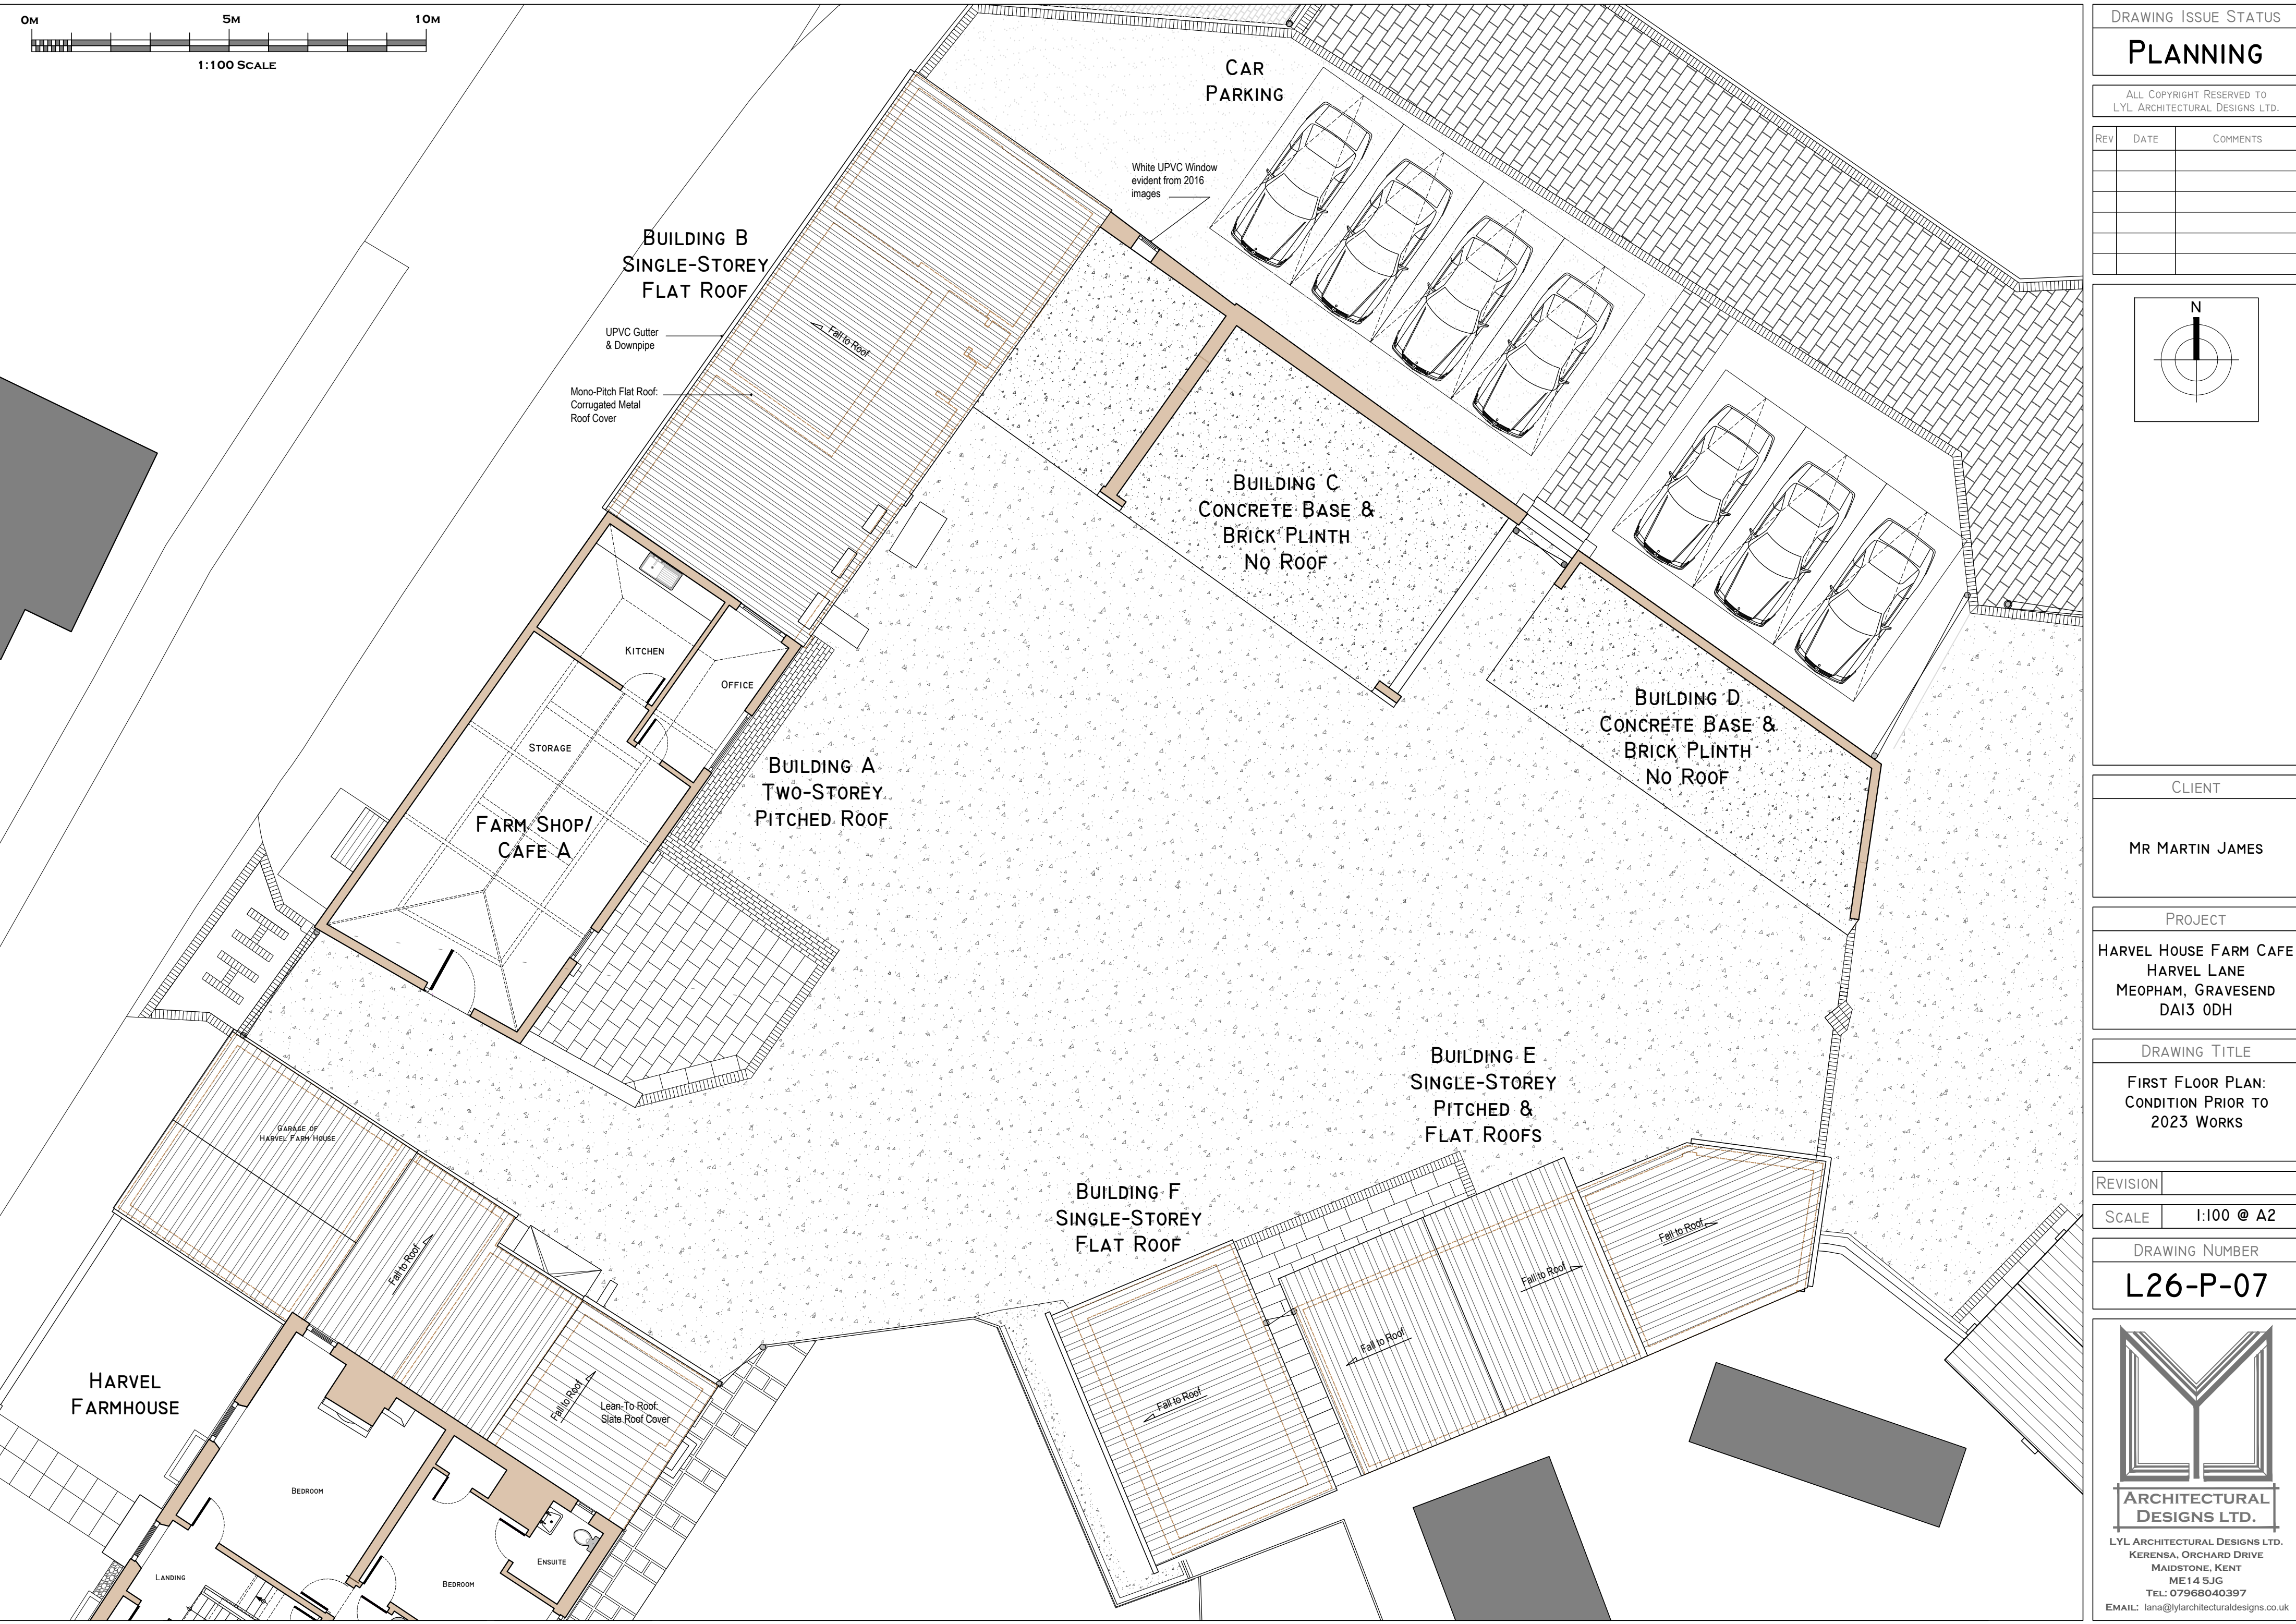

DRAWING ISSUE STATUS

PLANNING

ALL COPYRIGHT RESERVED TO
LYL ARCHITECTURAL DESIGNS LTD.

REV	DATE	COMMENTS

N

CLIENT

MR MARTIN JAMES

PROJECT

HARVEL HOUSE FARM CAFE
HARVEL LANE
MEOPHAM, GRAVESEND
DA13 0DH

DRAWING TITLE

FIRST FLOOR PLAN:
CONDITION PRIOR TO
2023 WORKS

REVISION	

SCALE	1:100 @ A2

DRAWING NUMBER
L26-P-07

ARCHITECTURAL
DESIGNS LTD.

LYL ARCHITECTURAL DESIGNS LTD.
KERENSA, ORCHARD DRIVE
MAIDSTONE, KENT
ME14 5JG
TEL: 07968040397
EMAIL: lana@lylarchitecturaldesigns.co.uk