

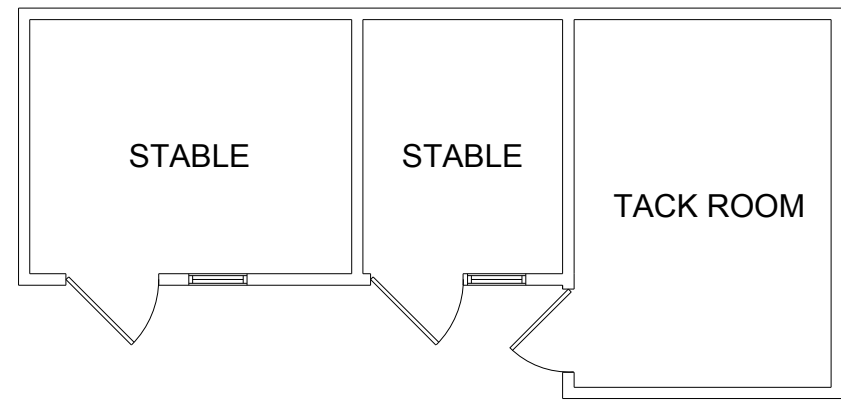
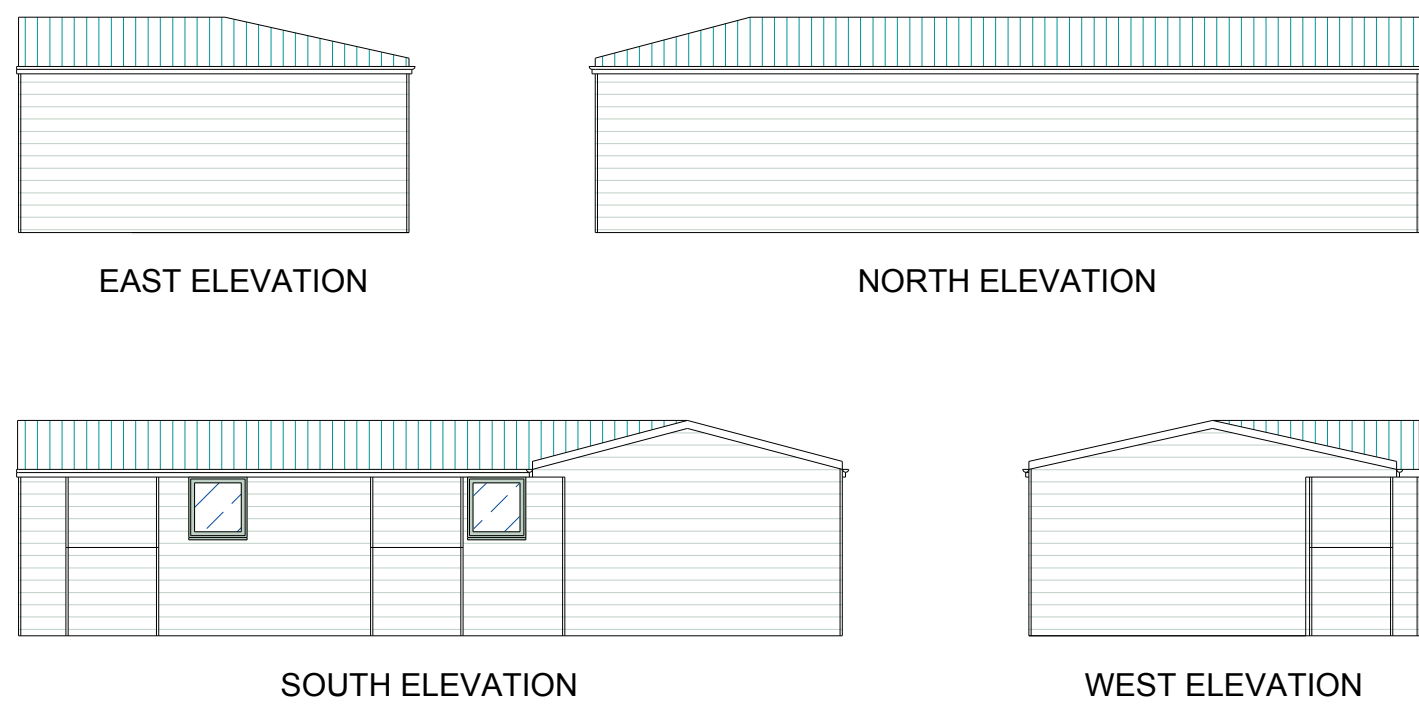


EXISTING DRAWINGS

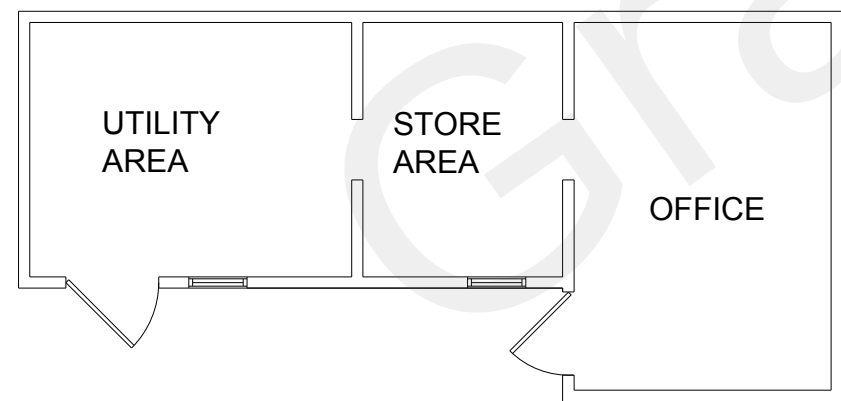


STABLE FLOOR PLAN

PROPOSED DRAWINGS

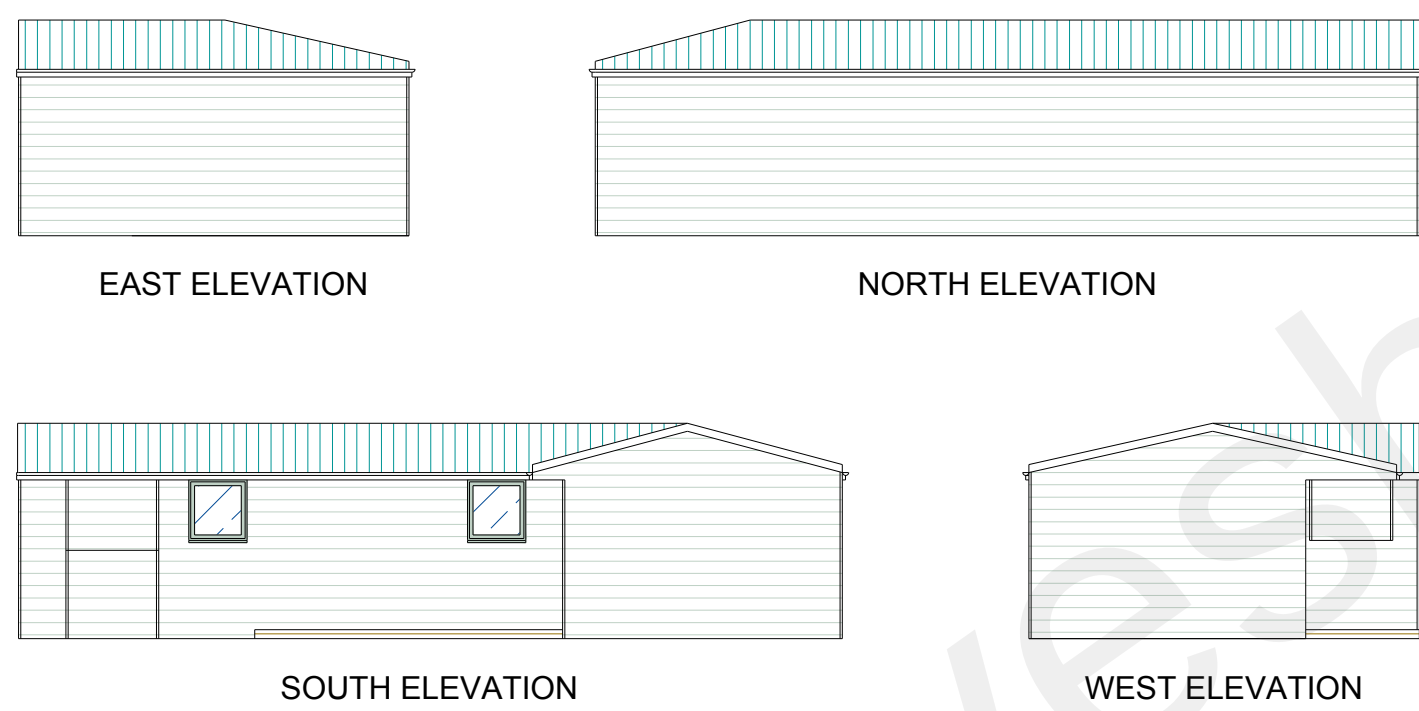

STABLE FLOOR PLAN

 

EXISTING DRAWINGS



FAMILY ROOM FLOOR PLAN

PROPOSED DRAWINGS



FAMILY ROOM FLOOR PLAN

-		Not to be scaled. Measurements to be taken on site.
NAME OF ORGANISATION		
AJW-CS		
JOB ARCHITECT		
JOB TITLE		
Orchard Cottage Round Street Cobham Kent DA13 9AY		
DRAWING TITLE		
EXISTING AND PROPOSED ELEVATIONS AND FLOOR PLANS		
JOB NO.		DRAWING NO.
		PL 001
		REVISION
		1
SCALE	DATE	DRAWN BY
1:100 A1	07/09/21	L MURR
		CHECKED BY