



1 Location & Block Plans
Scale As Notes

Ordnance Survey®
OS Sitemap®

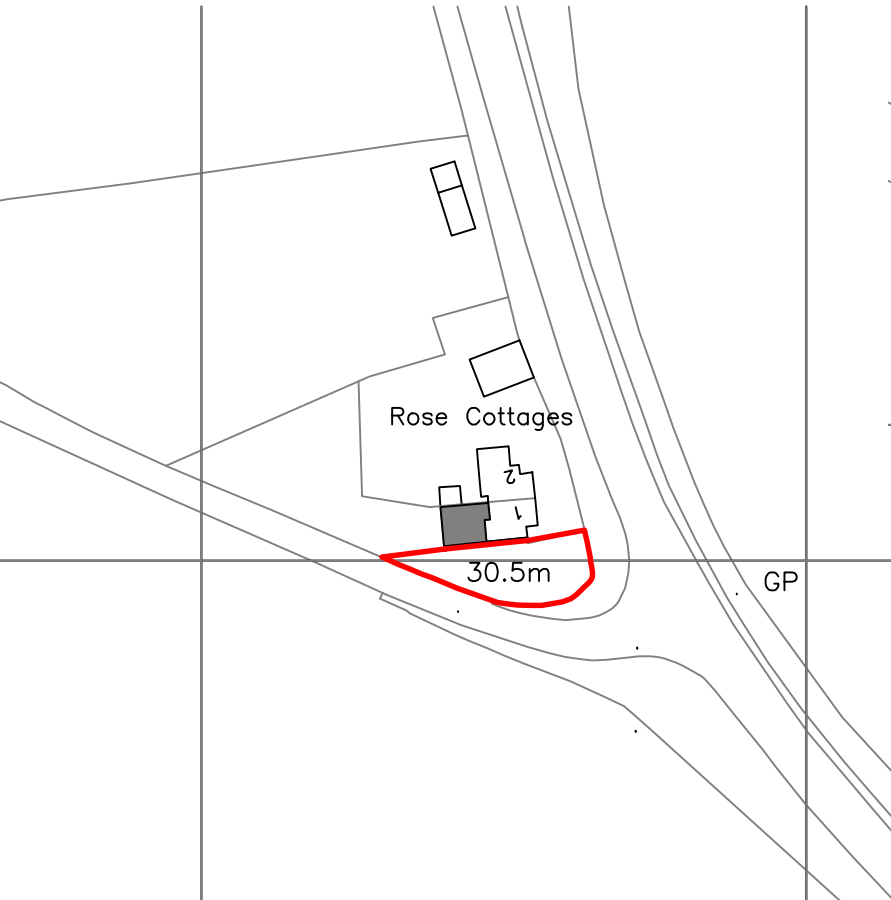


Crown Copyright and database rights 2023. OS 100031961 National Map Centre.
Purchased 05/07/2023 1 year licence.

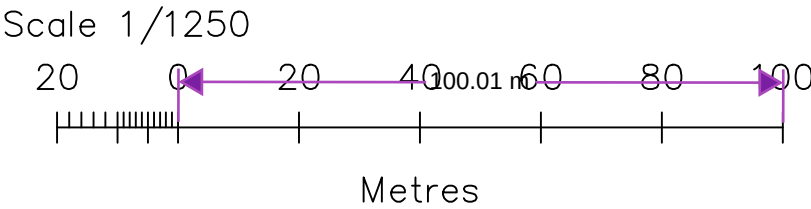


1 Location Plan
Scale 1/1250

2 Site Plan As Existing
Scale 1/500

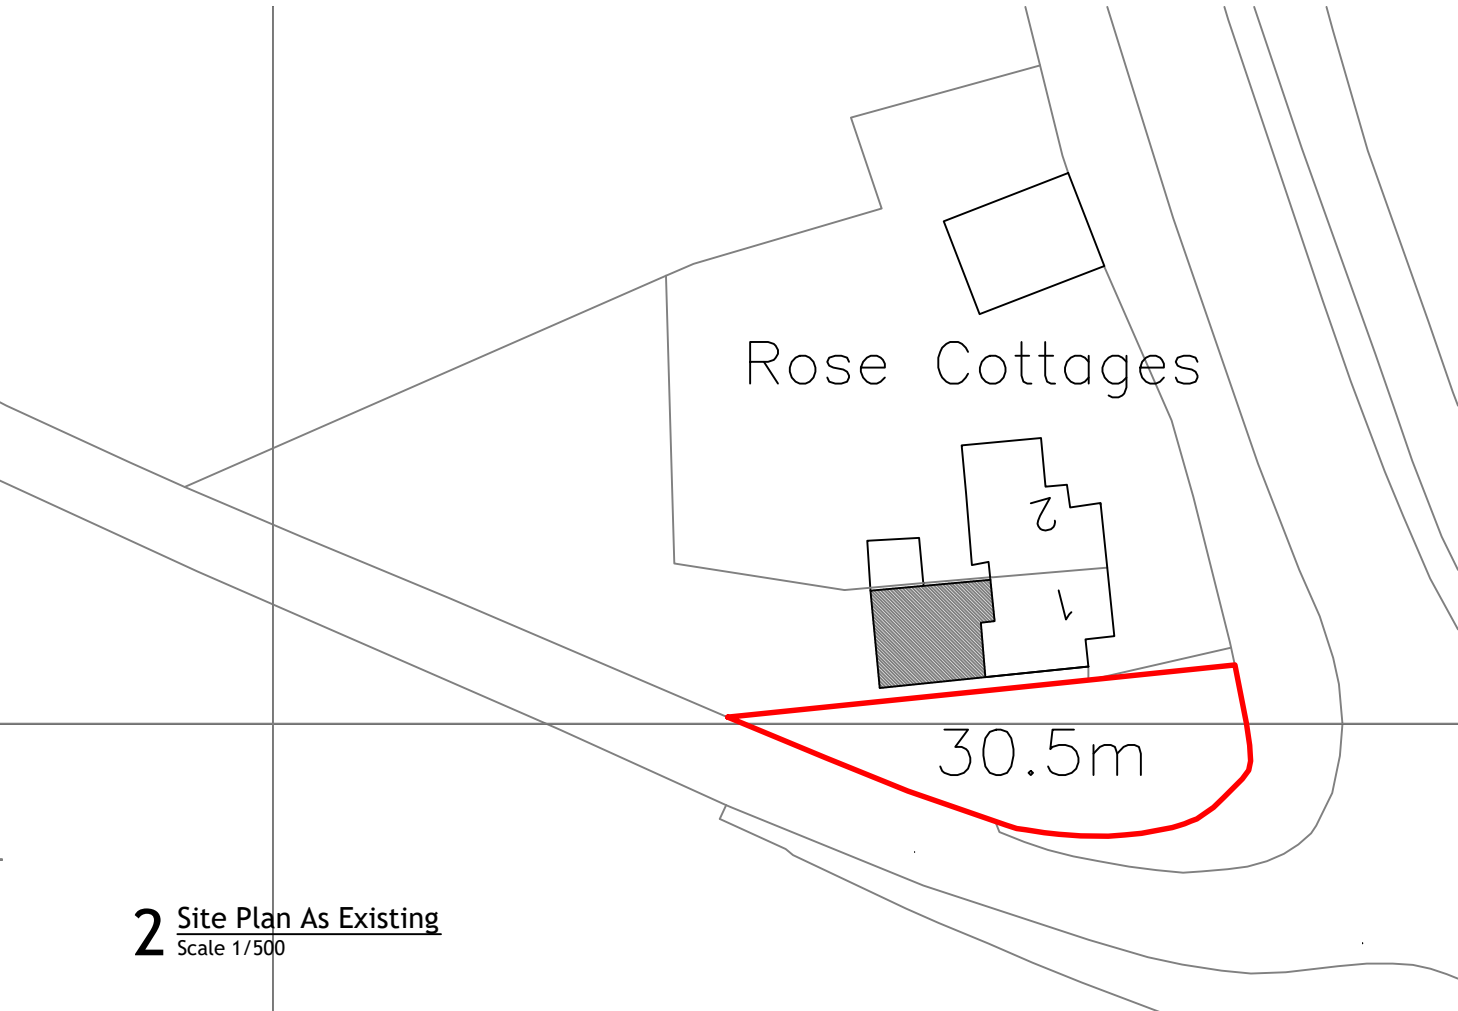


3 Site Plan As Proposed
Scale 1/500

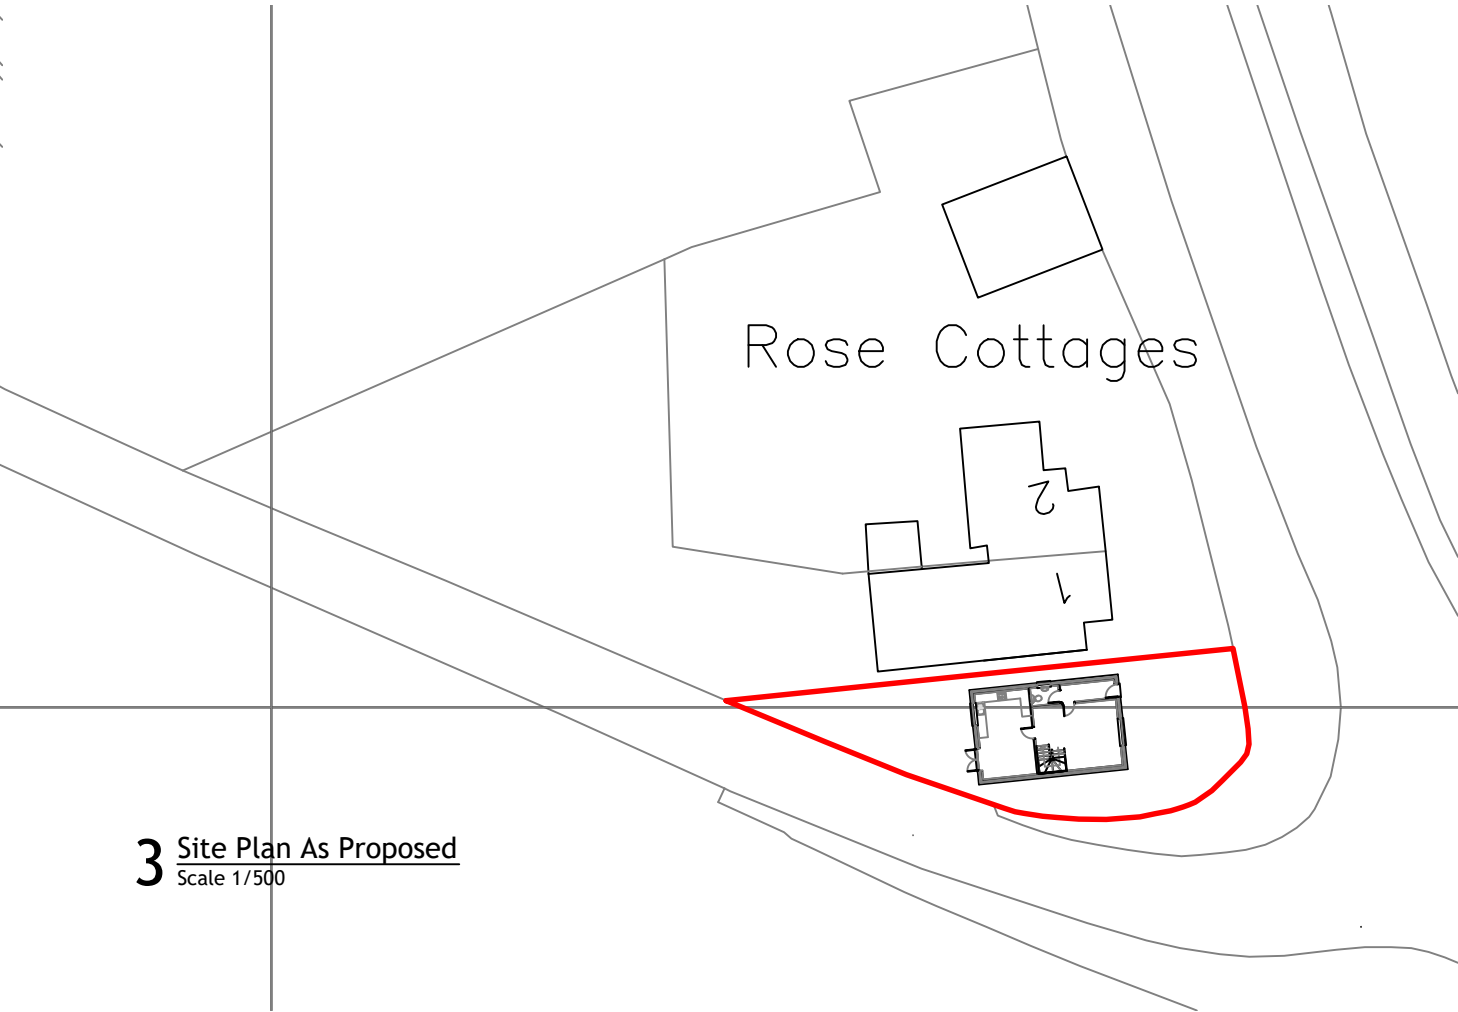

Drawings may be scaled for Planning
purposes only

Scale Bar for Electronic Copies

 

Rev	Date	Description
-----	------	-------------

Note; All dimensions, materials and workmanship in accordance with NI
standards and Building Regulations.
Do not scale from this drawing. All dimensions to be verified with the
drawing office.
All dimensions shown are structural unless otherwise stated.



8 BEATTY COTTAGES, STOKE ROAD, ALLHALLOWS, KENT ME3 9PE
12 CHURCH ROAD, PEMBURY, TUNBRIDGE WELLS, KENT TN2 4BS
Email: jon.architecnique@btinternet.com Tel : 01634 270555/ 07738 015407
OR Email chris@hardingdesigns.co.uk. Tel 07946775594.

Project
Mr M Welford
1 Rose Cottages, Town Road
Cliffe Woods, Kent. ME3 8EP

Drawing Title
Planning Design Drawings
Location Plans
As Existing And Proposed

Scale	Date	Drawn	Approved
1/1250@A3	Apr'25	Jon	JRC

Drawing No	Revision
025-007/001	A