


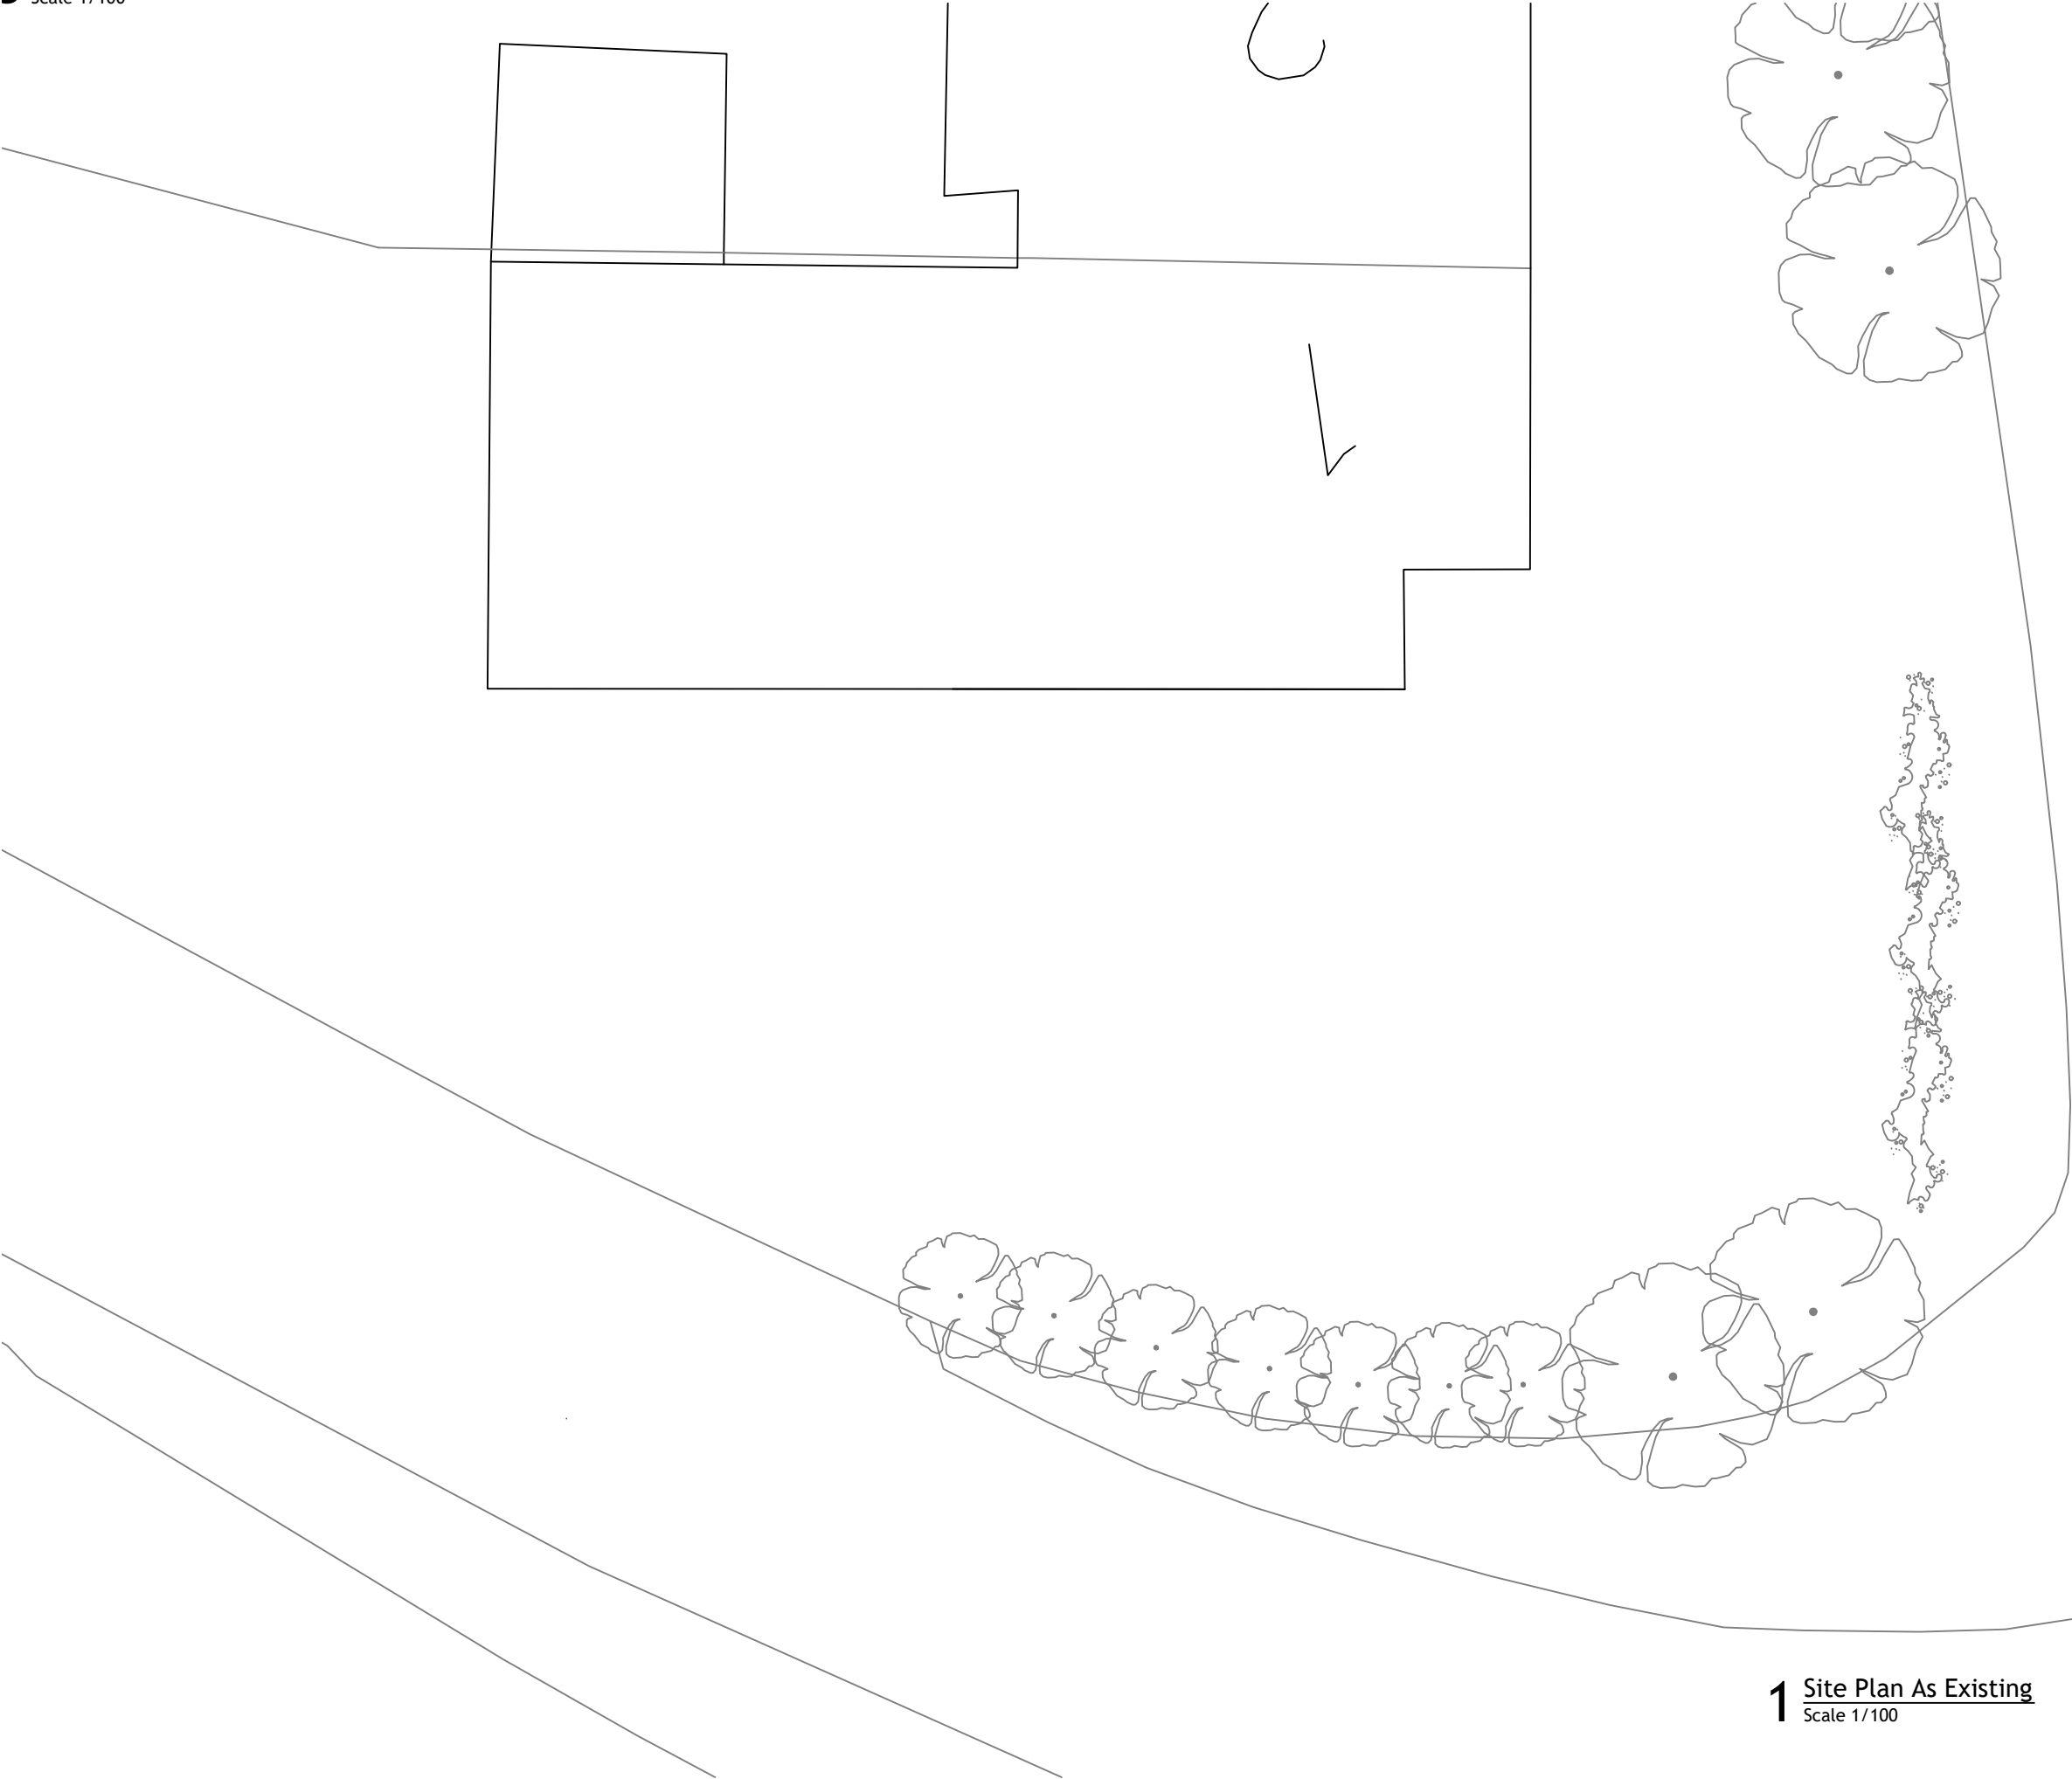


Scale Bar for Electronic Copies

Scale	0	1M	2M	3M	4M
1-100					

Drawings may be scaled for Planning purposes only

Rev	Date	Description
-----	------	-------------

Note; All dimensions, materials and workmanship in accordance with NHBC standards and Building Regulations.
Do not scale from this drawing. All dimensions to be verified with the drawing office.
All dimensions shown are structural unless otherwise stated.

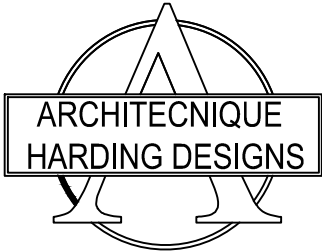

8 BEATTY COTTAGES, STOKE ROAD, ALLHALLOWS, KENT ME3 9PE
12 CHURCH ROAD, PEMBURY, TUNBRIDGE WELLS, KENT TN2 4BS
Email: jon.architecneque@btinternet.com Tel : 01634 270555/ 07738 015407
OR Email chris@hardingdesigns.co.uk. Tel 07946775594.

Project

Mr M Welford
1 Rose Cottages, Town Road
Cliffe Woods, Kent. ME3 8EP

Drawing Title

Planning Design Drawings
Site Plans
As Existing

Scale	Date	Drawn	Approved
1/100@A3	Aug'23	Jon	JRC

Drawing No	Revision
023-110/008	A