






FRONT ELEVATION
(1:100)

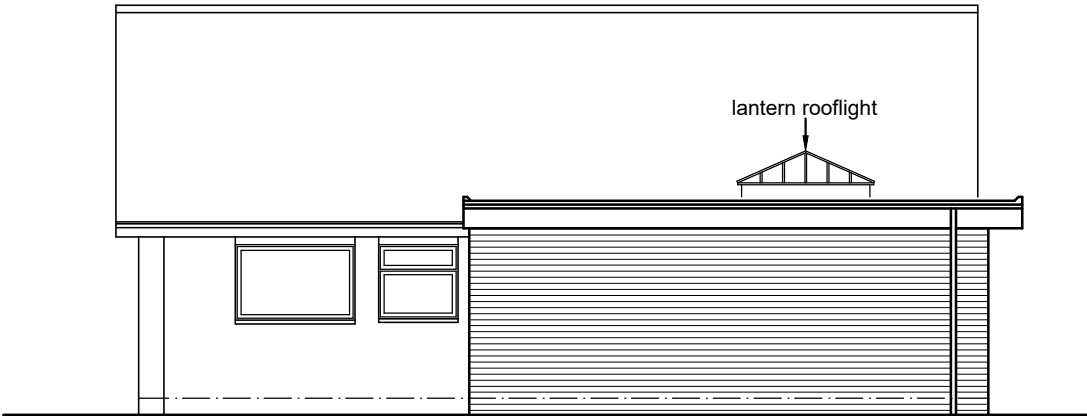

SIDE ELEVATION
(1:100)

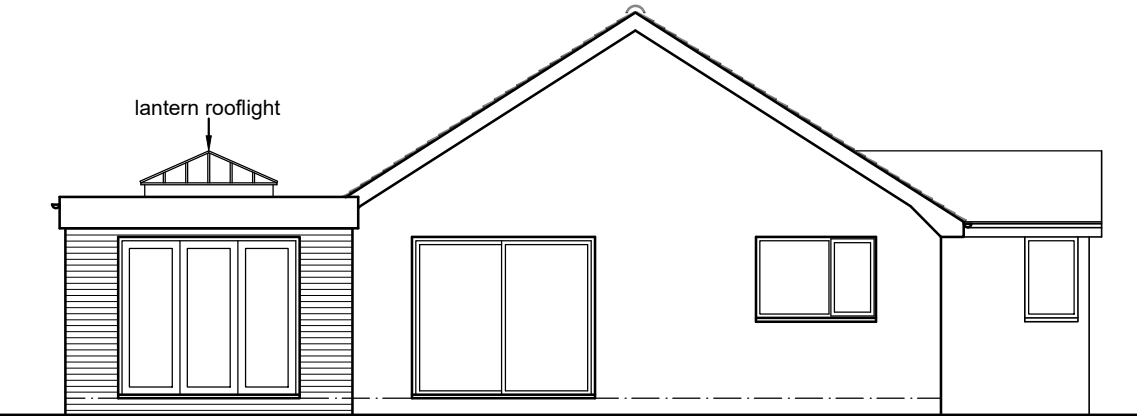

REAR ELEVATION
(1:100)

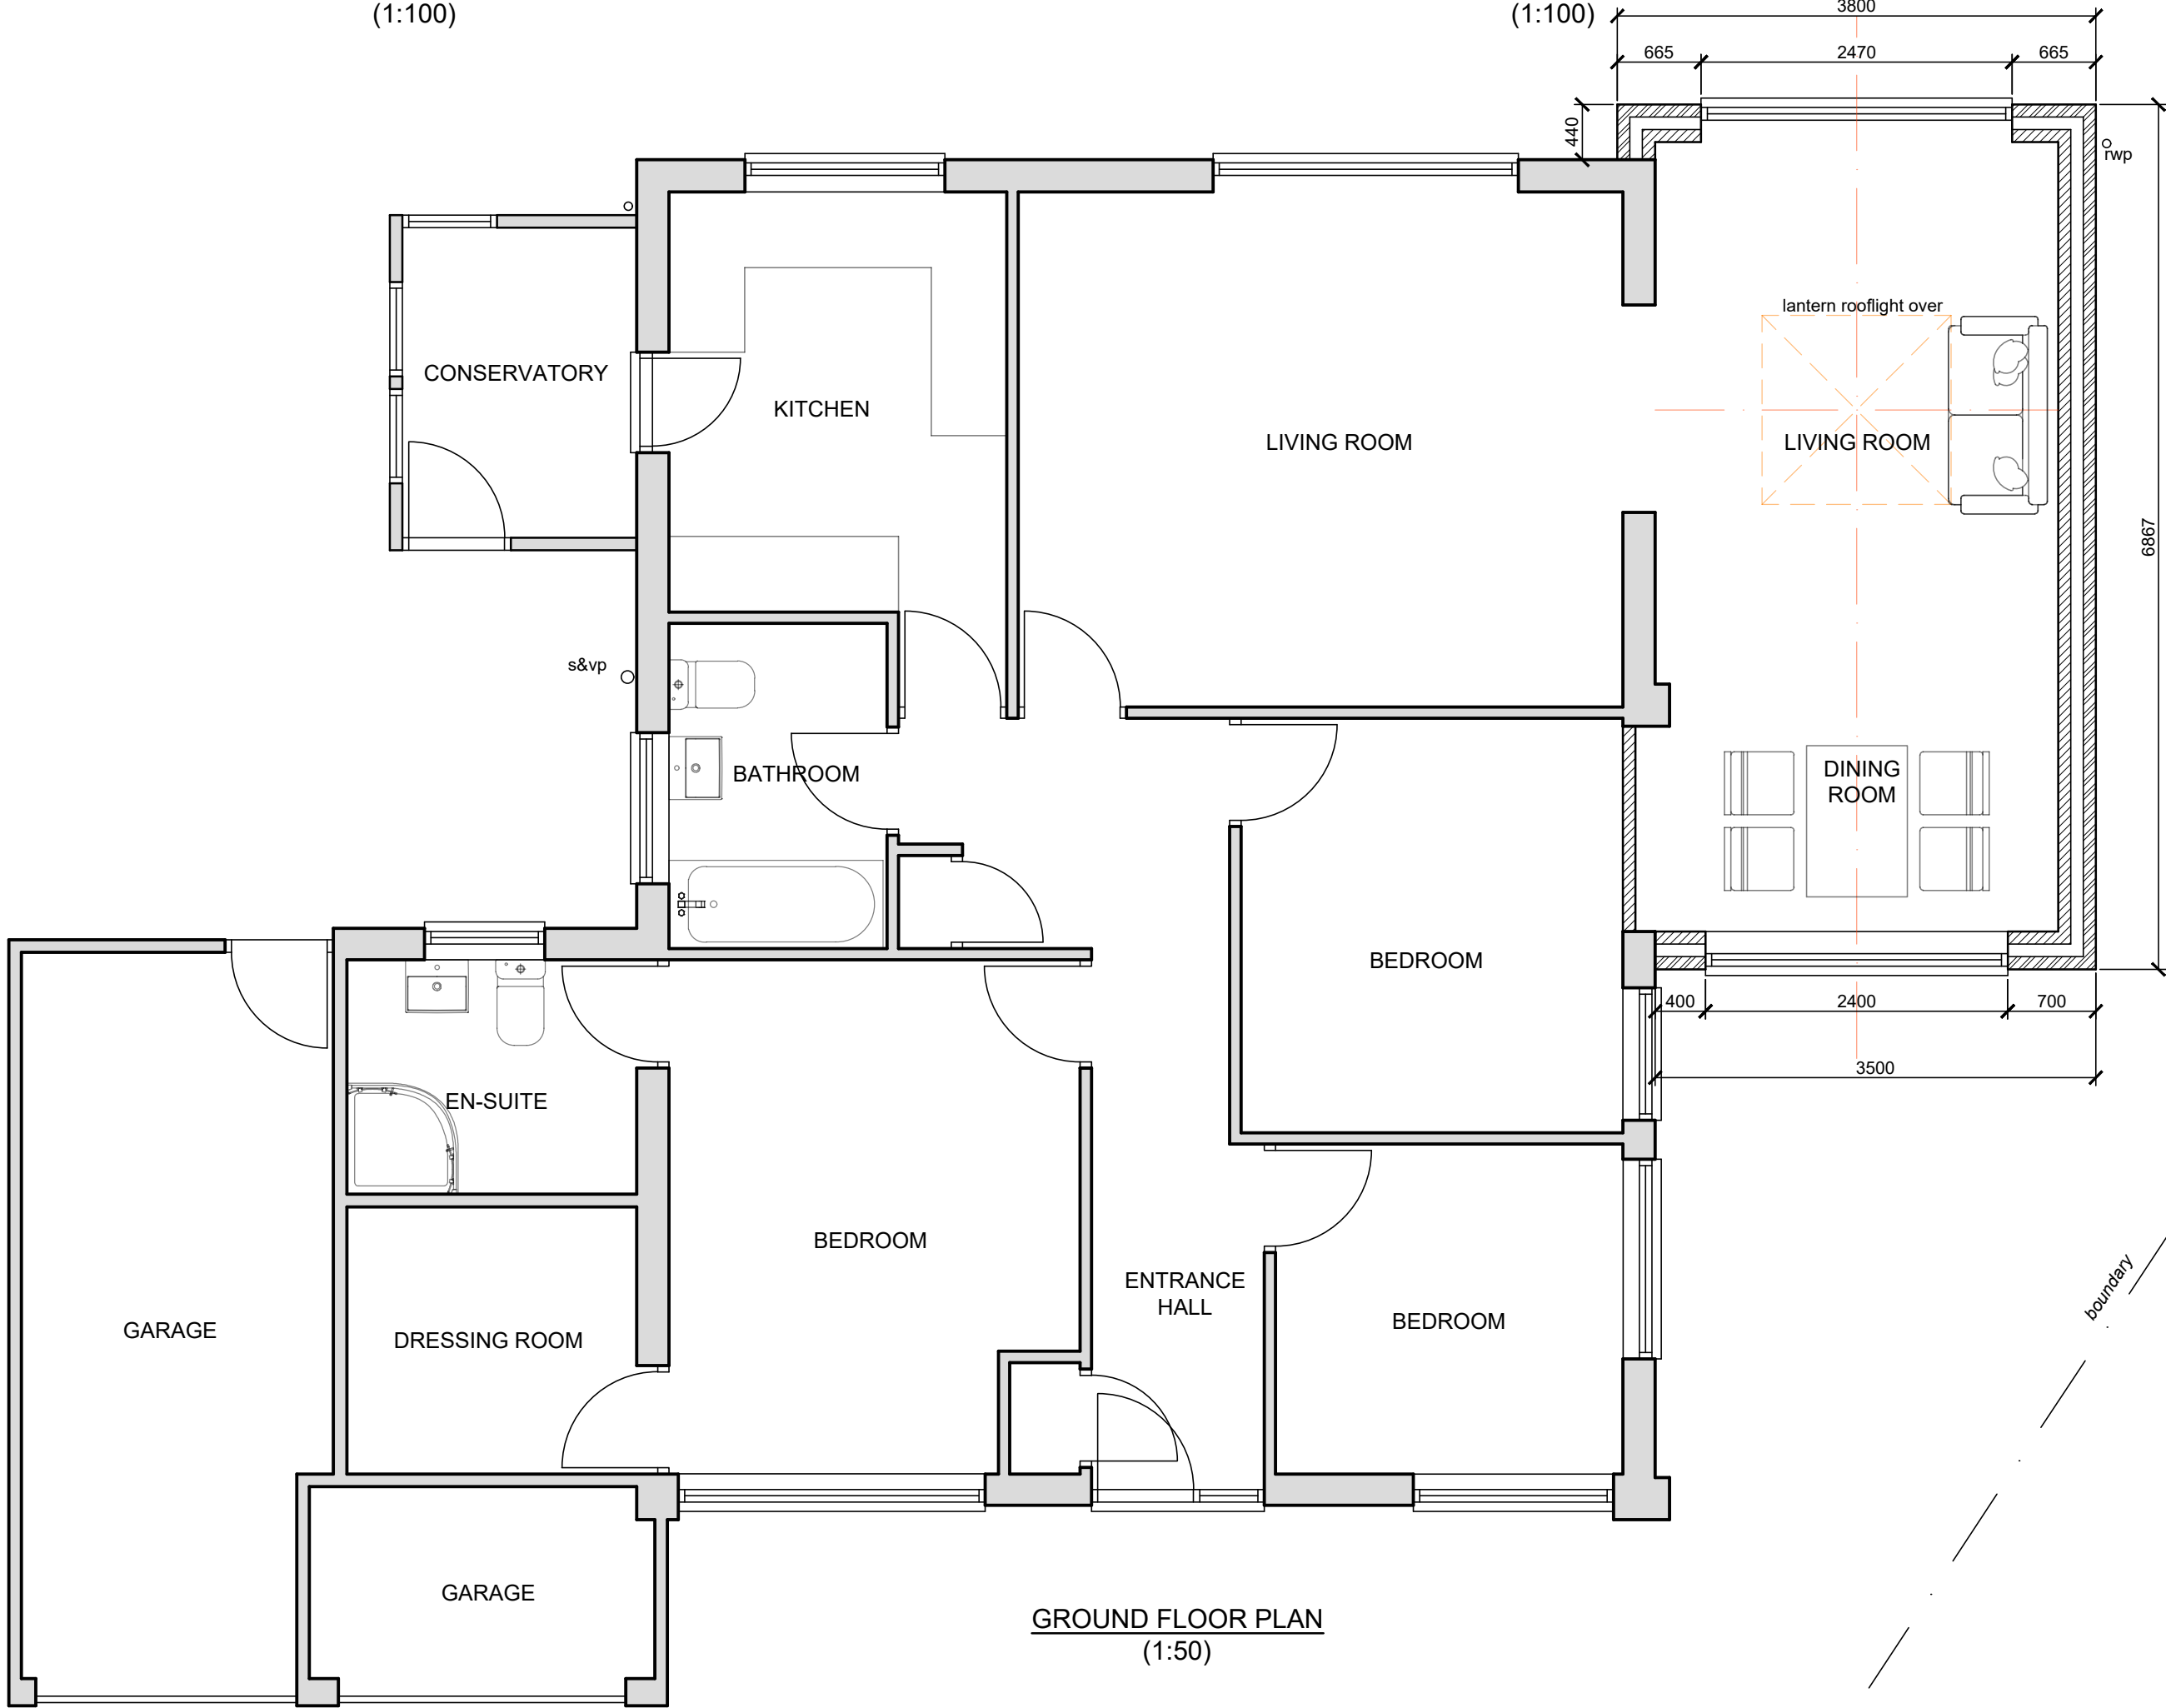


MATERIALS


ROOF
SINGLE PLY MEMBRANE TO FLAT ROOF

WALLS
FACING BRICKWORK TO MATCH MAIN DWELLING

WINDOWS & DOORS
COLOURED uPVC TO MATCH MAIN DWELLING

 

SCALE
SCALE BAR @ 1:100

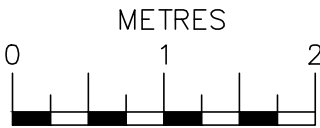

SCALE
SCALE BAR @ 1:50

Date	No	Revision
Penfold Project Services		
Epmarket, Wrotham Road, Meopham, Kent, DA13 0JH Telephone: 01474 816690 e-mail: apenfold448@btinternet.com		
Job Title:	32 SILVER BIRCH AVENUE MEOPHAM KENT DA13 0TP	
Dwg Title:	PLAN & ELEVATIONS AS PROPOSED	
Scale:	1:50 & 1:100 @ A2	
Dwg No.:	02	
Date:	January 2026	