

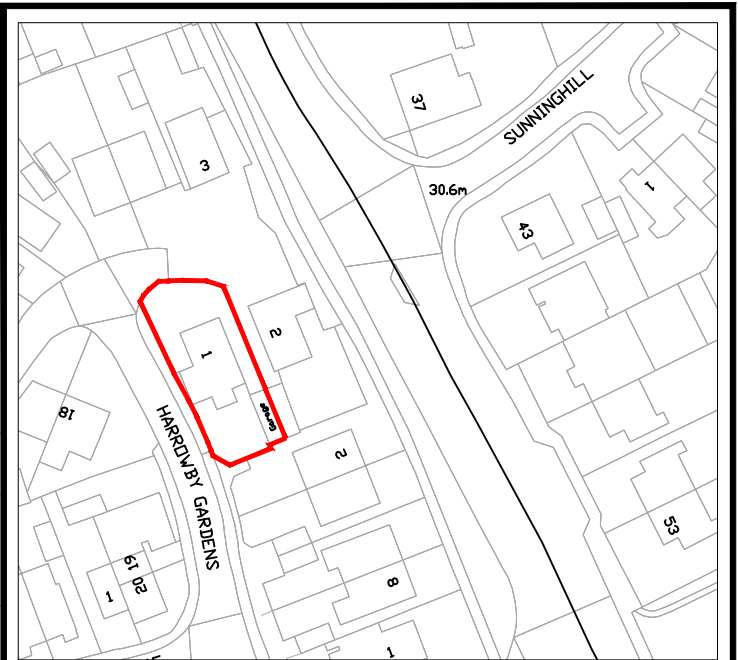
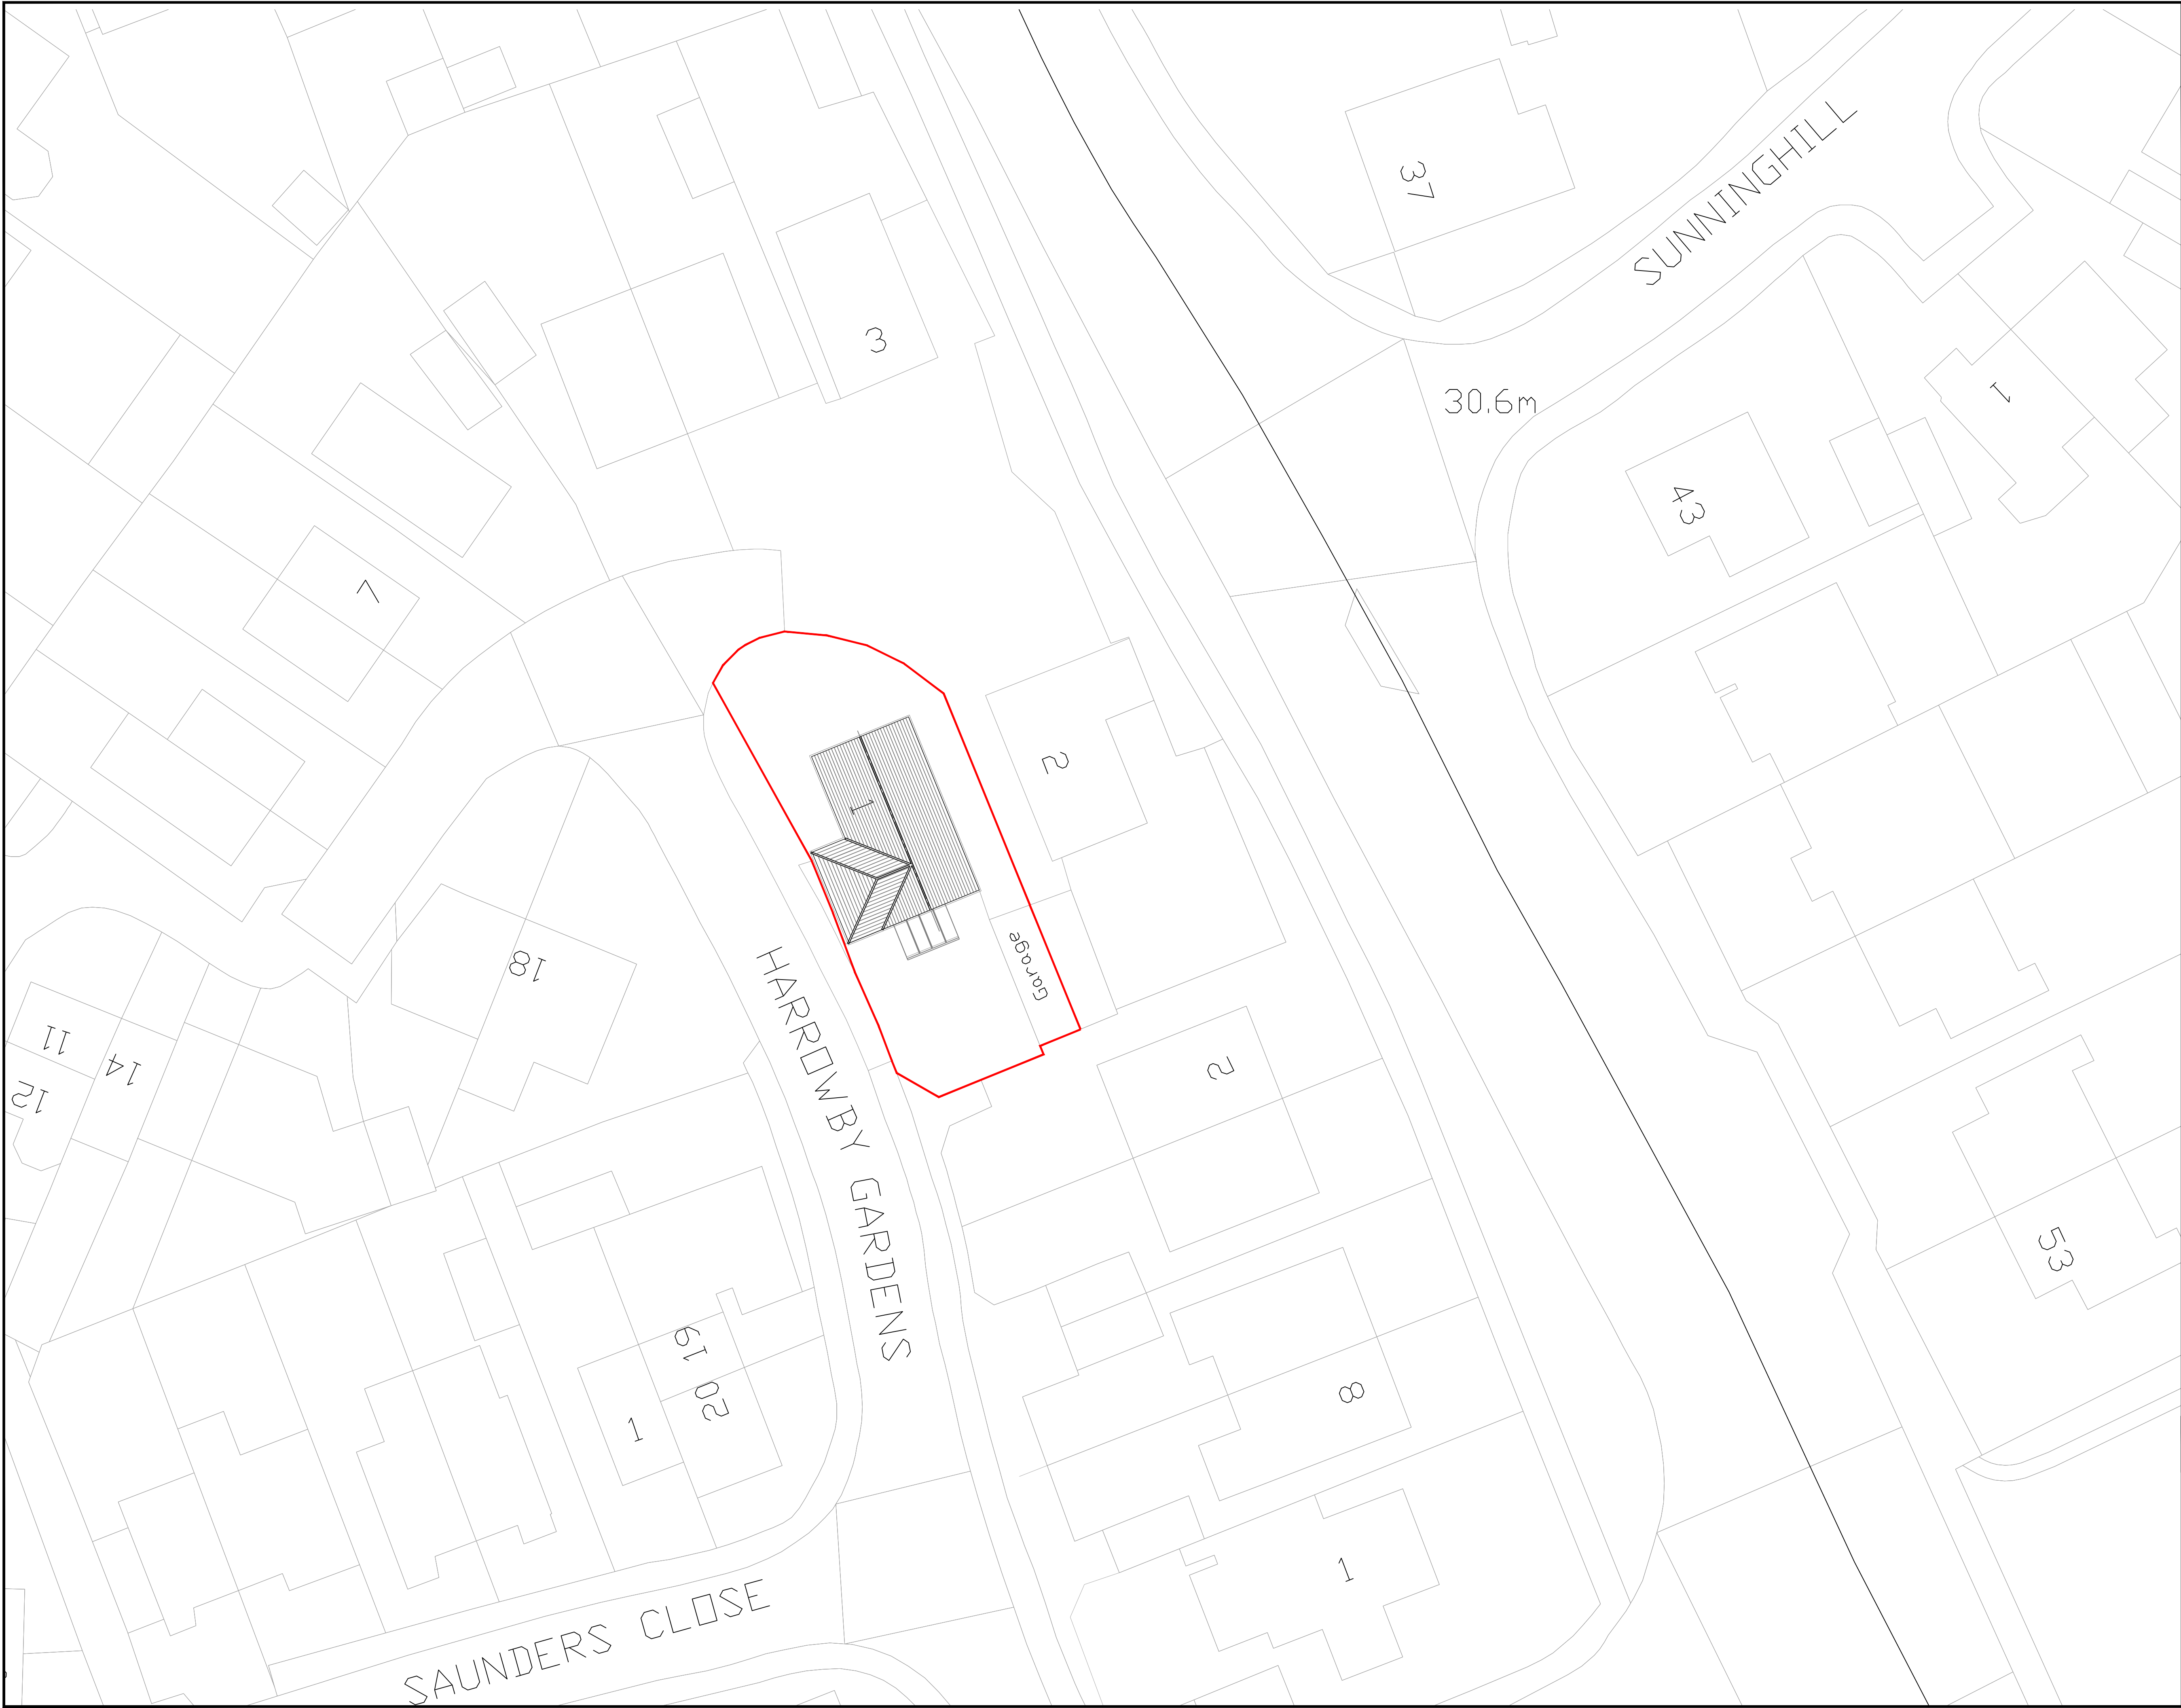


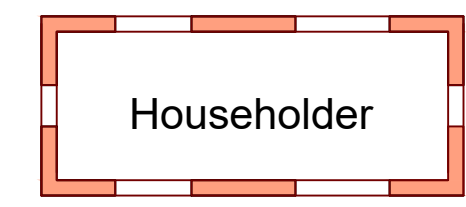

OS Plan Scale 1:1250

0 10m 20m 30m 40m 50m

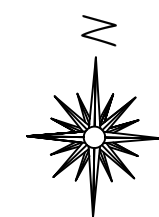

0 2m 4m 6m 8m 10m

Scale 1:200

P1	ISSUED TO PLANNING	06.01.23		
Rev		Date		

IMPERIAL
STRUCTURAL PLANNING LTD
9A THE PINNACLE - 160 HIGH ROAD - CHADWELL HEATH - RM6 6PN
07940121222

Job Title
**1 Harrowby Gardens
Northfleet Gravesend
DA11 8SH**

Drawing Title
Existing Block and Site plan

Scale 1:200 @ A1	Date		
Job No. 51-1000-989	Draw No. S01	Rev P1	