




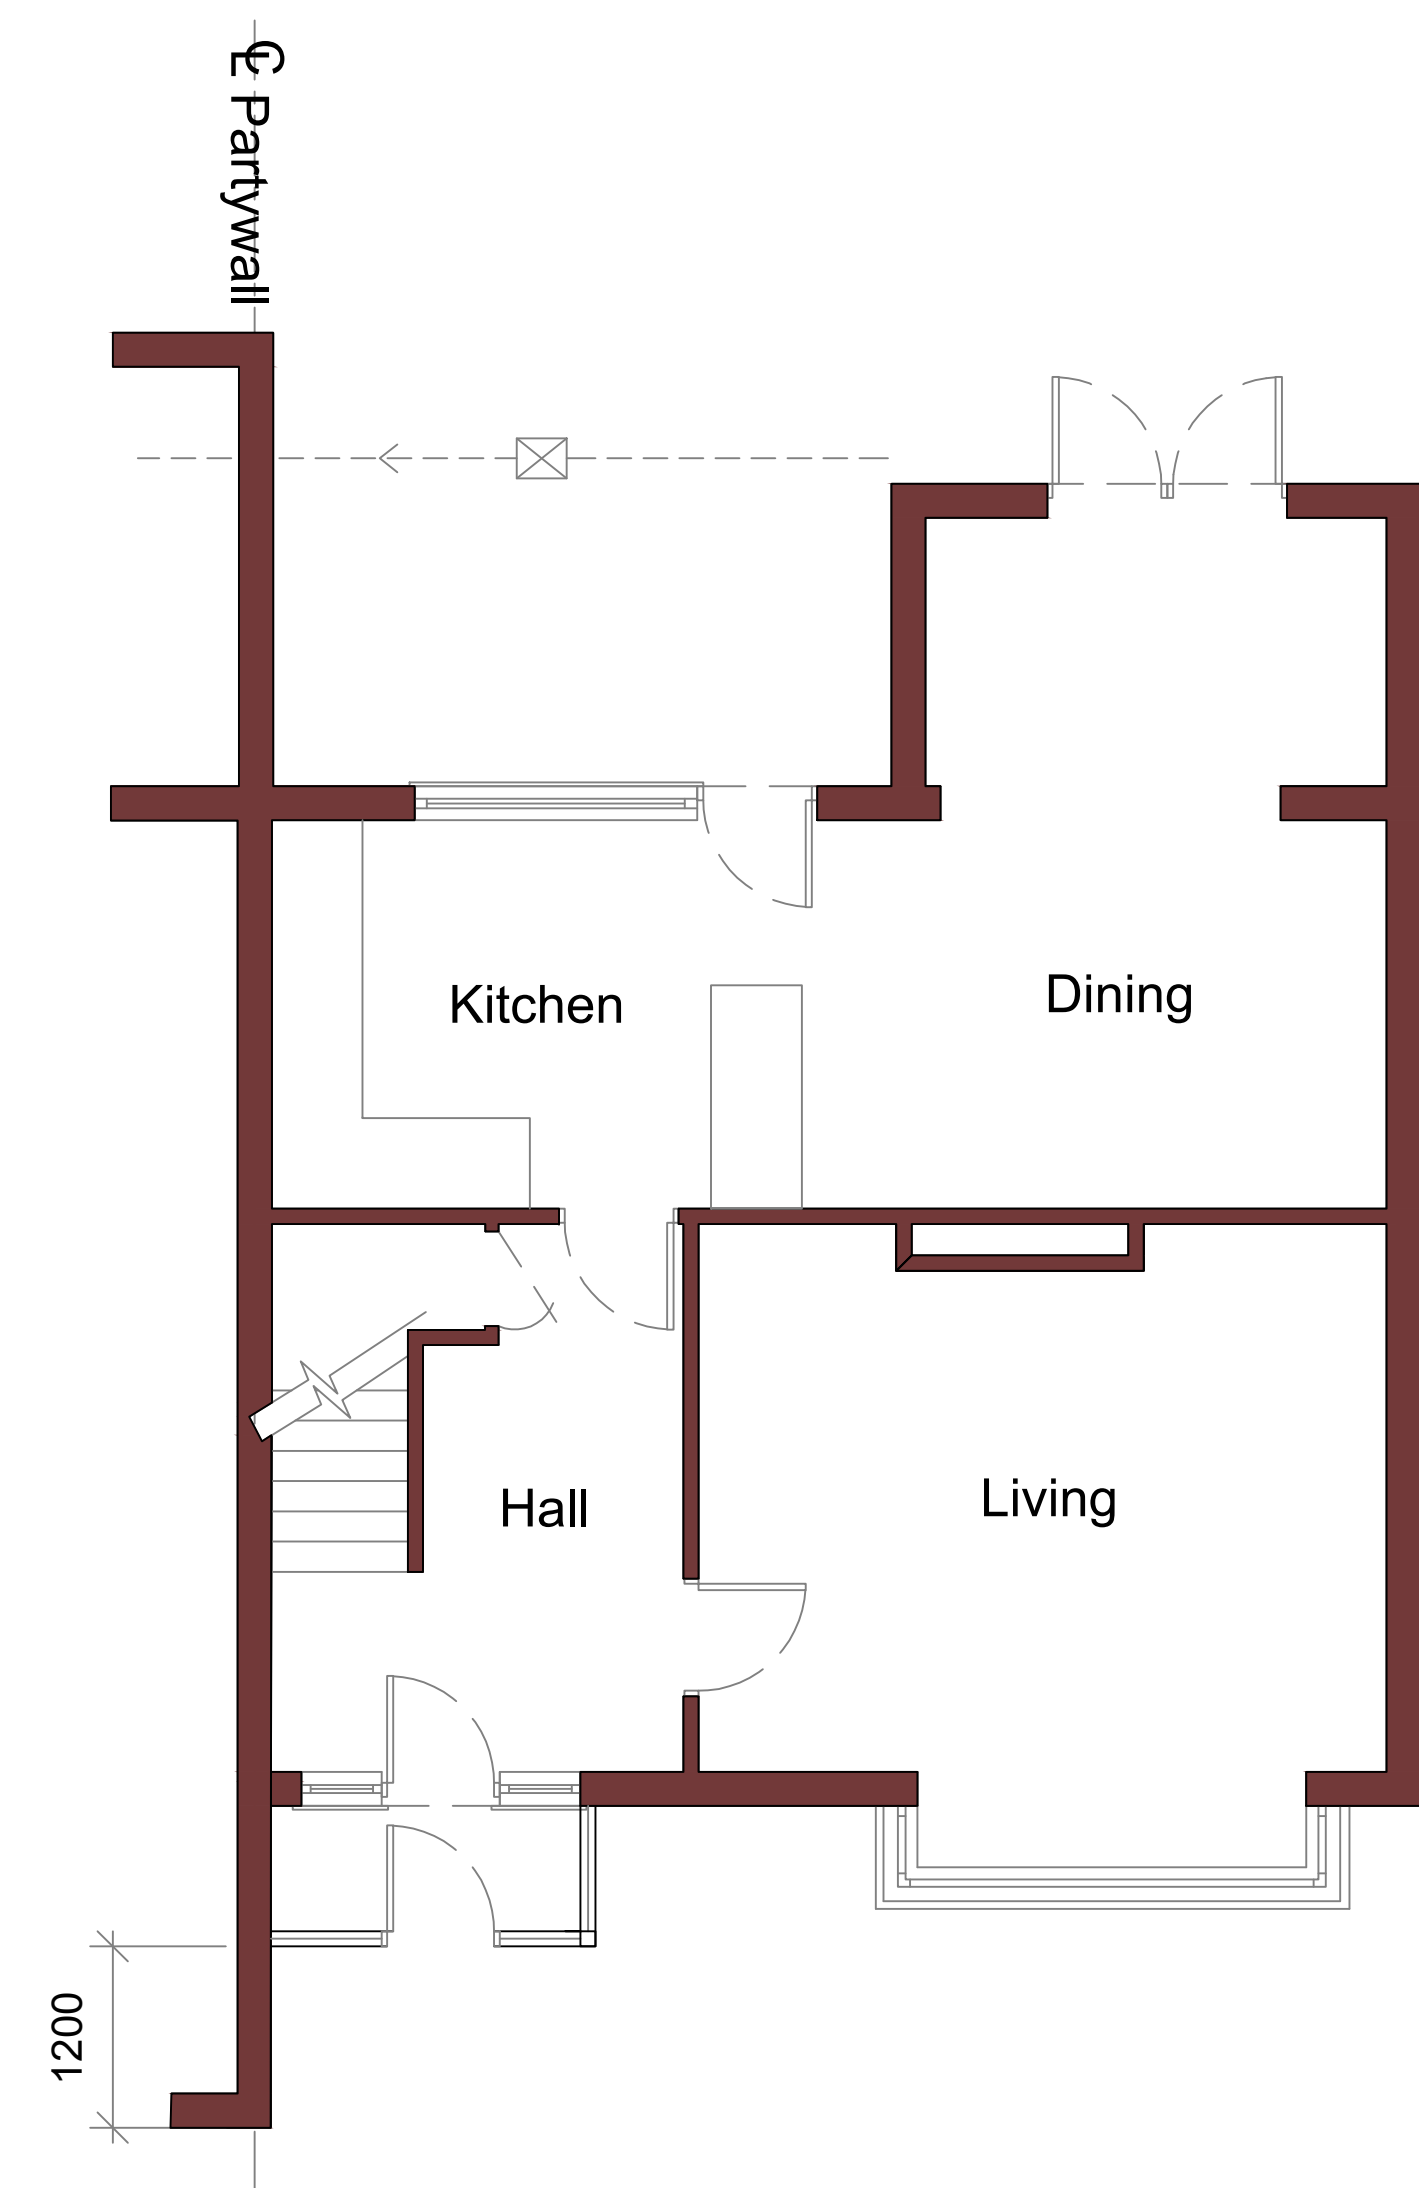


Existing Ground Floor Plan

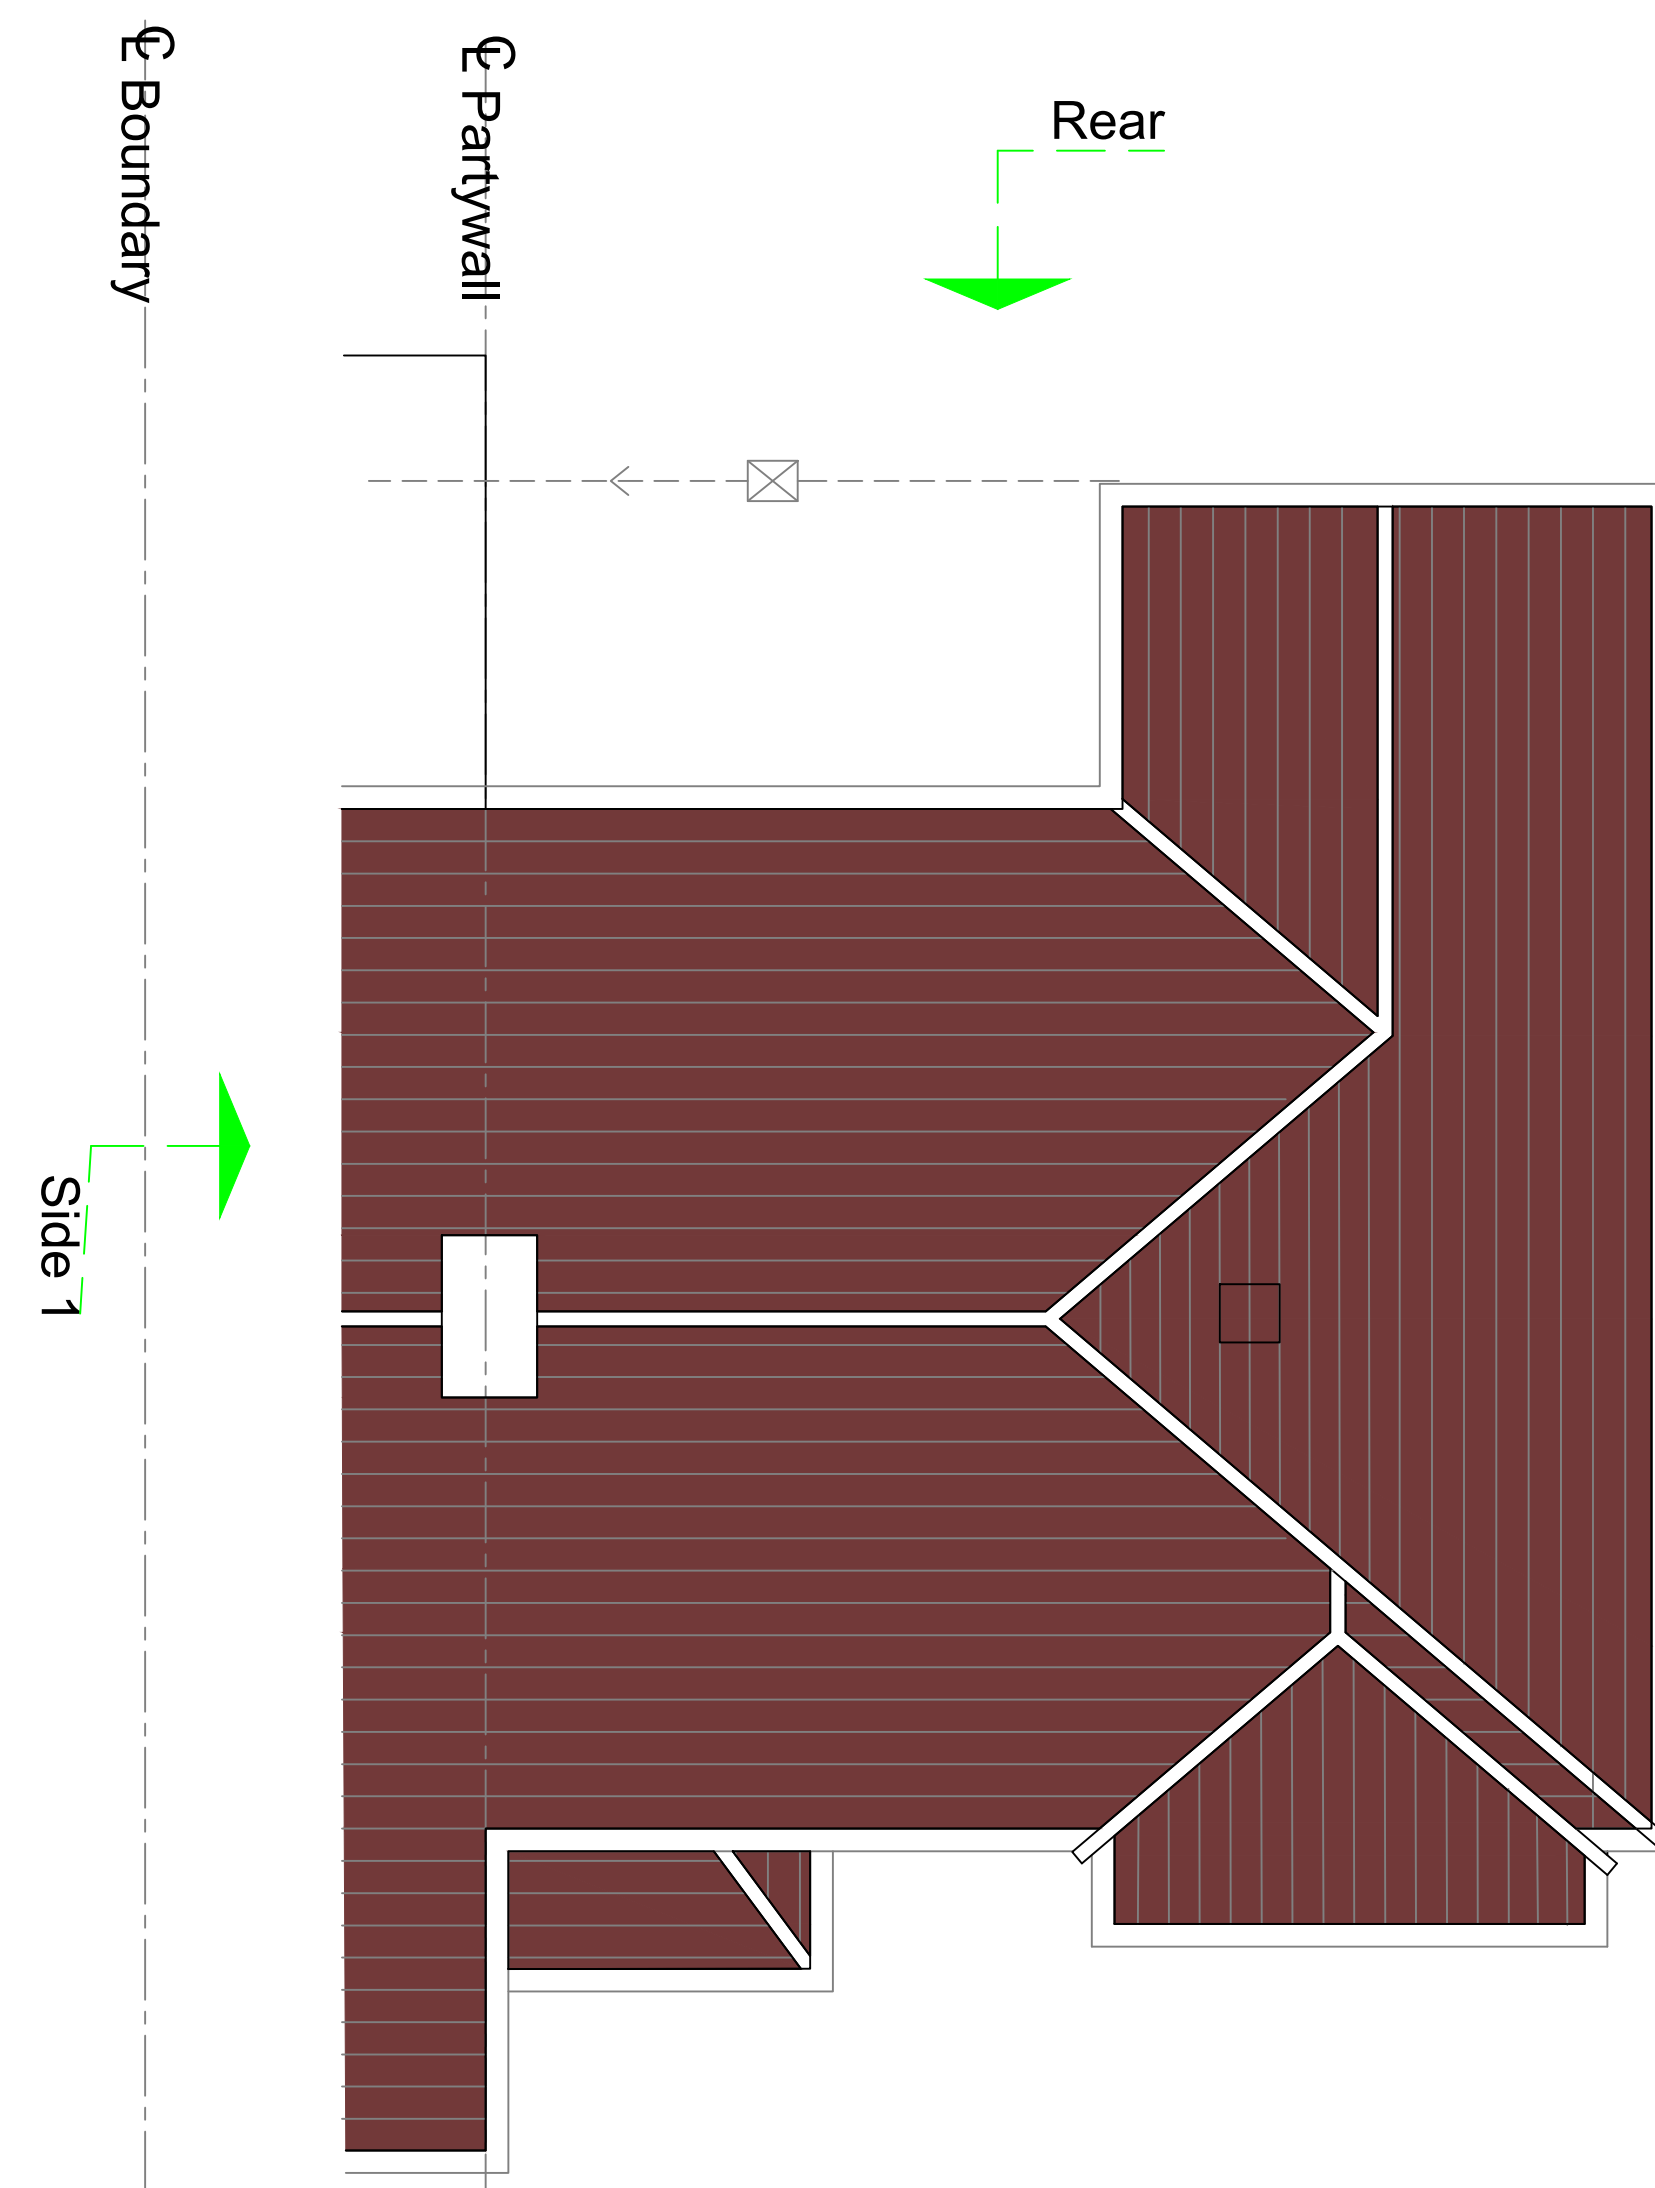


Existing Roof Plan

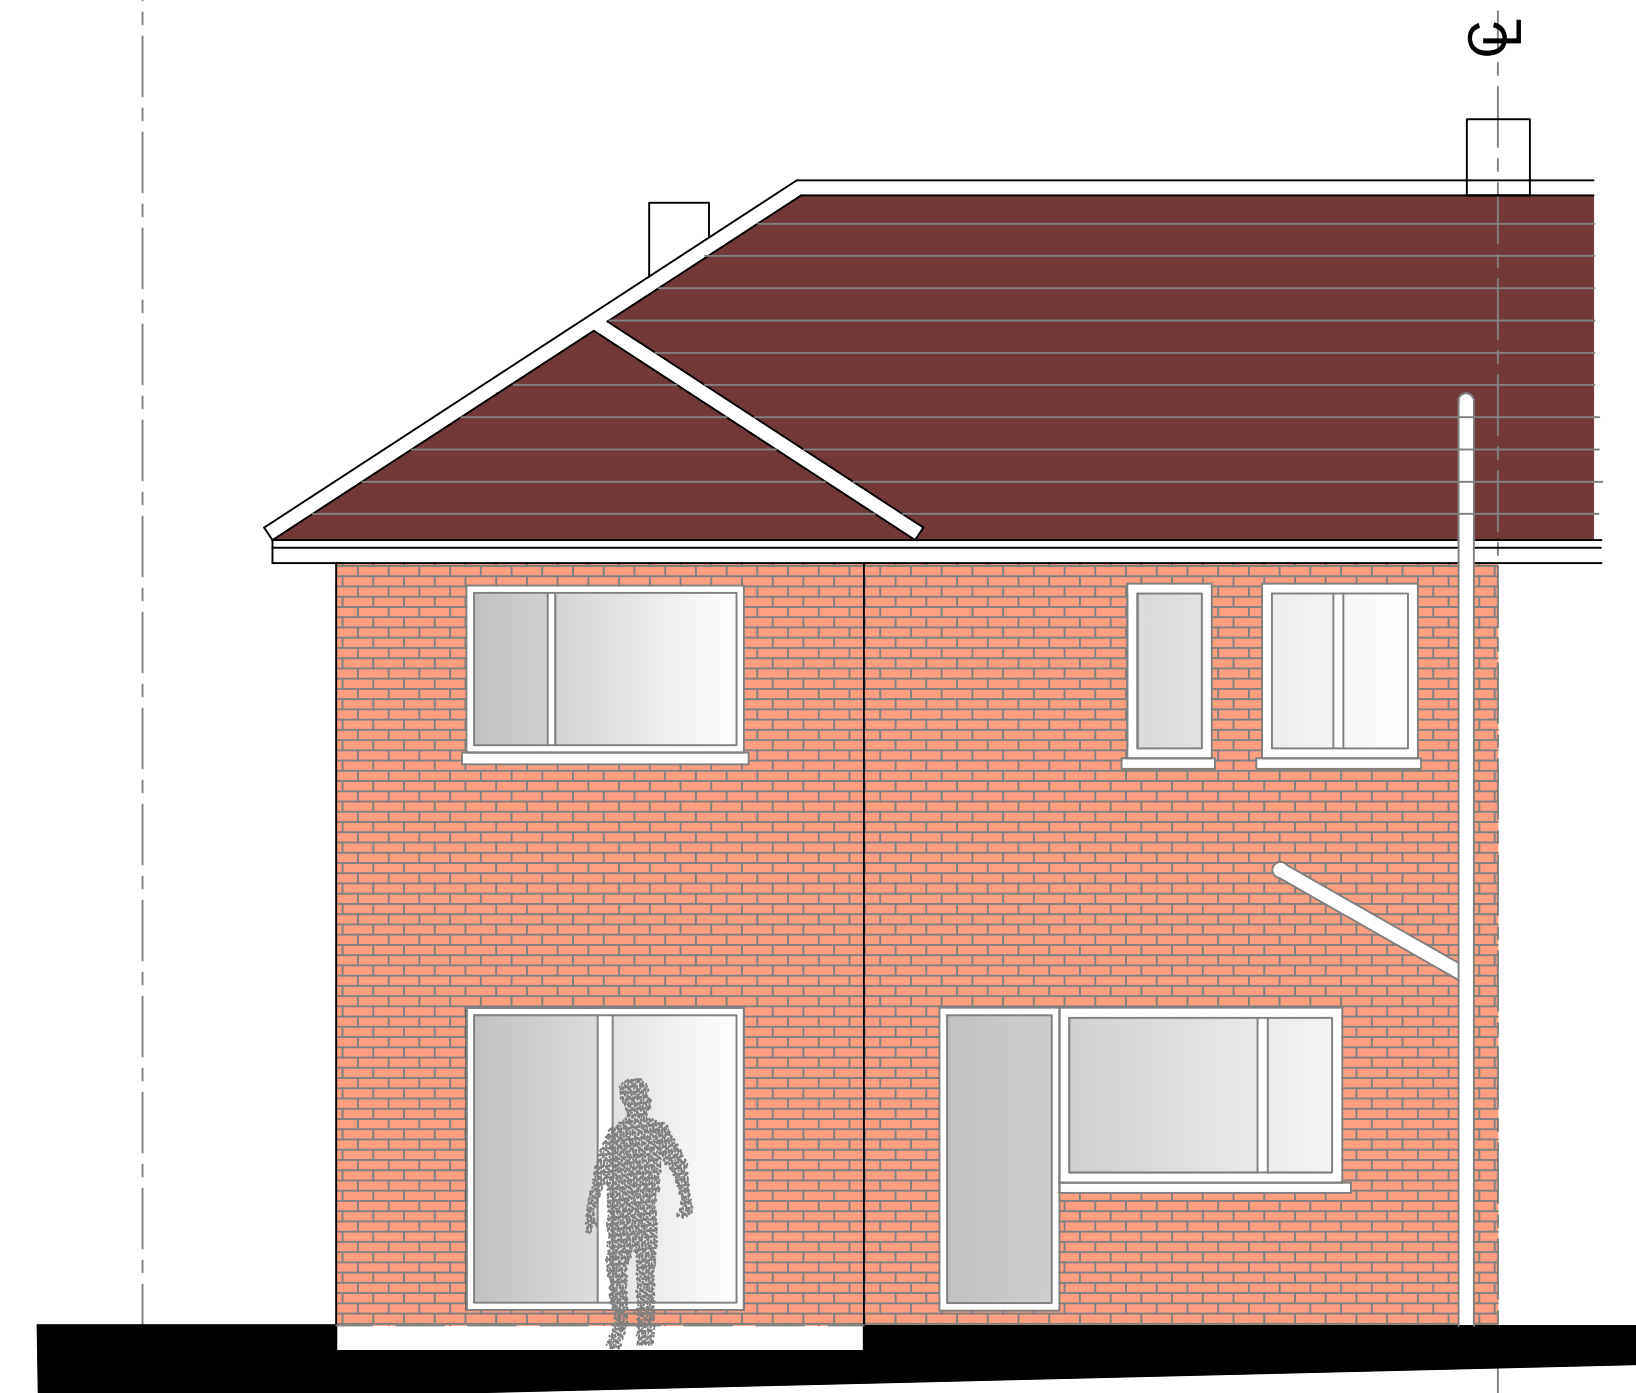


Existing Rear Elevation

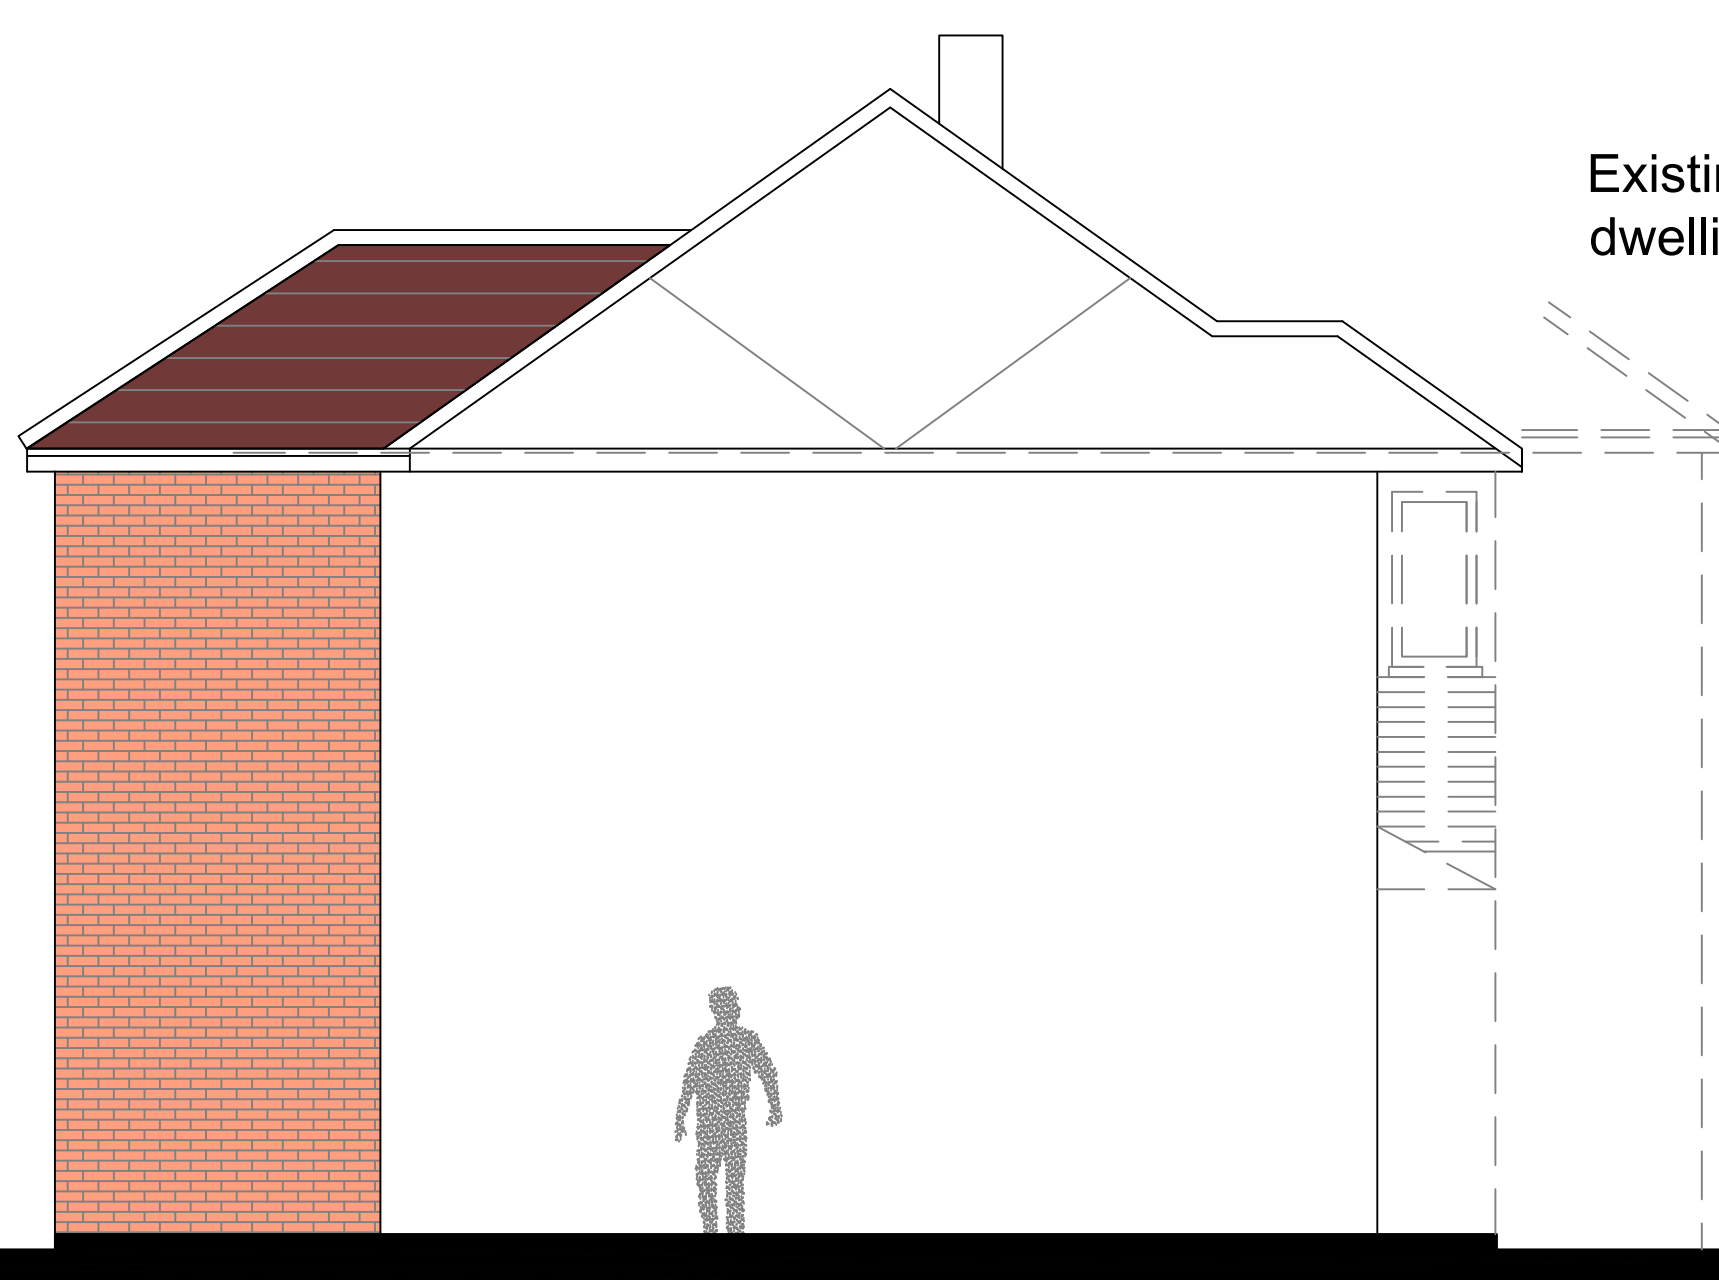


Existing Side 1

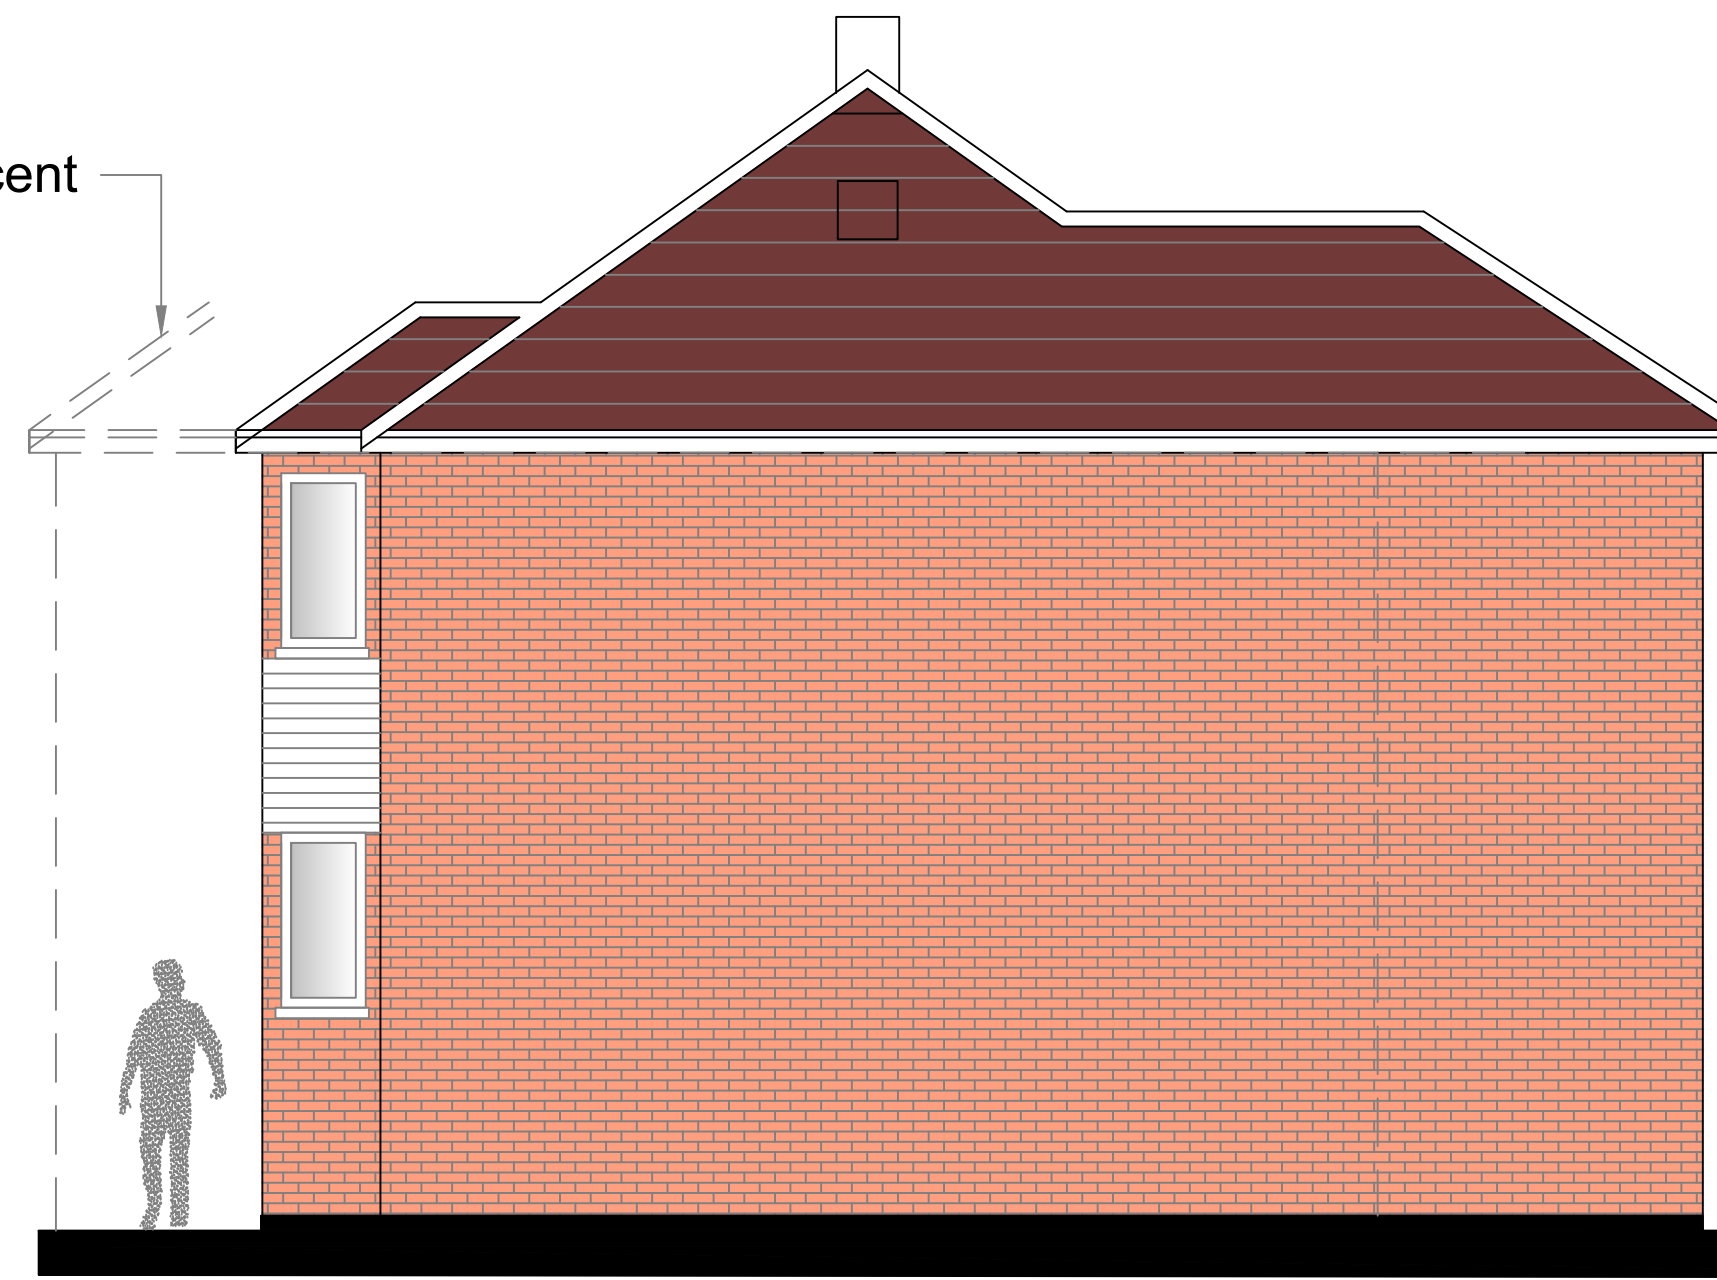

Existing Side 2

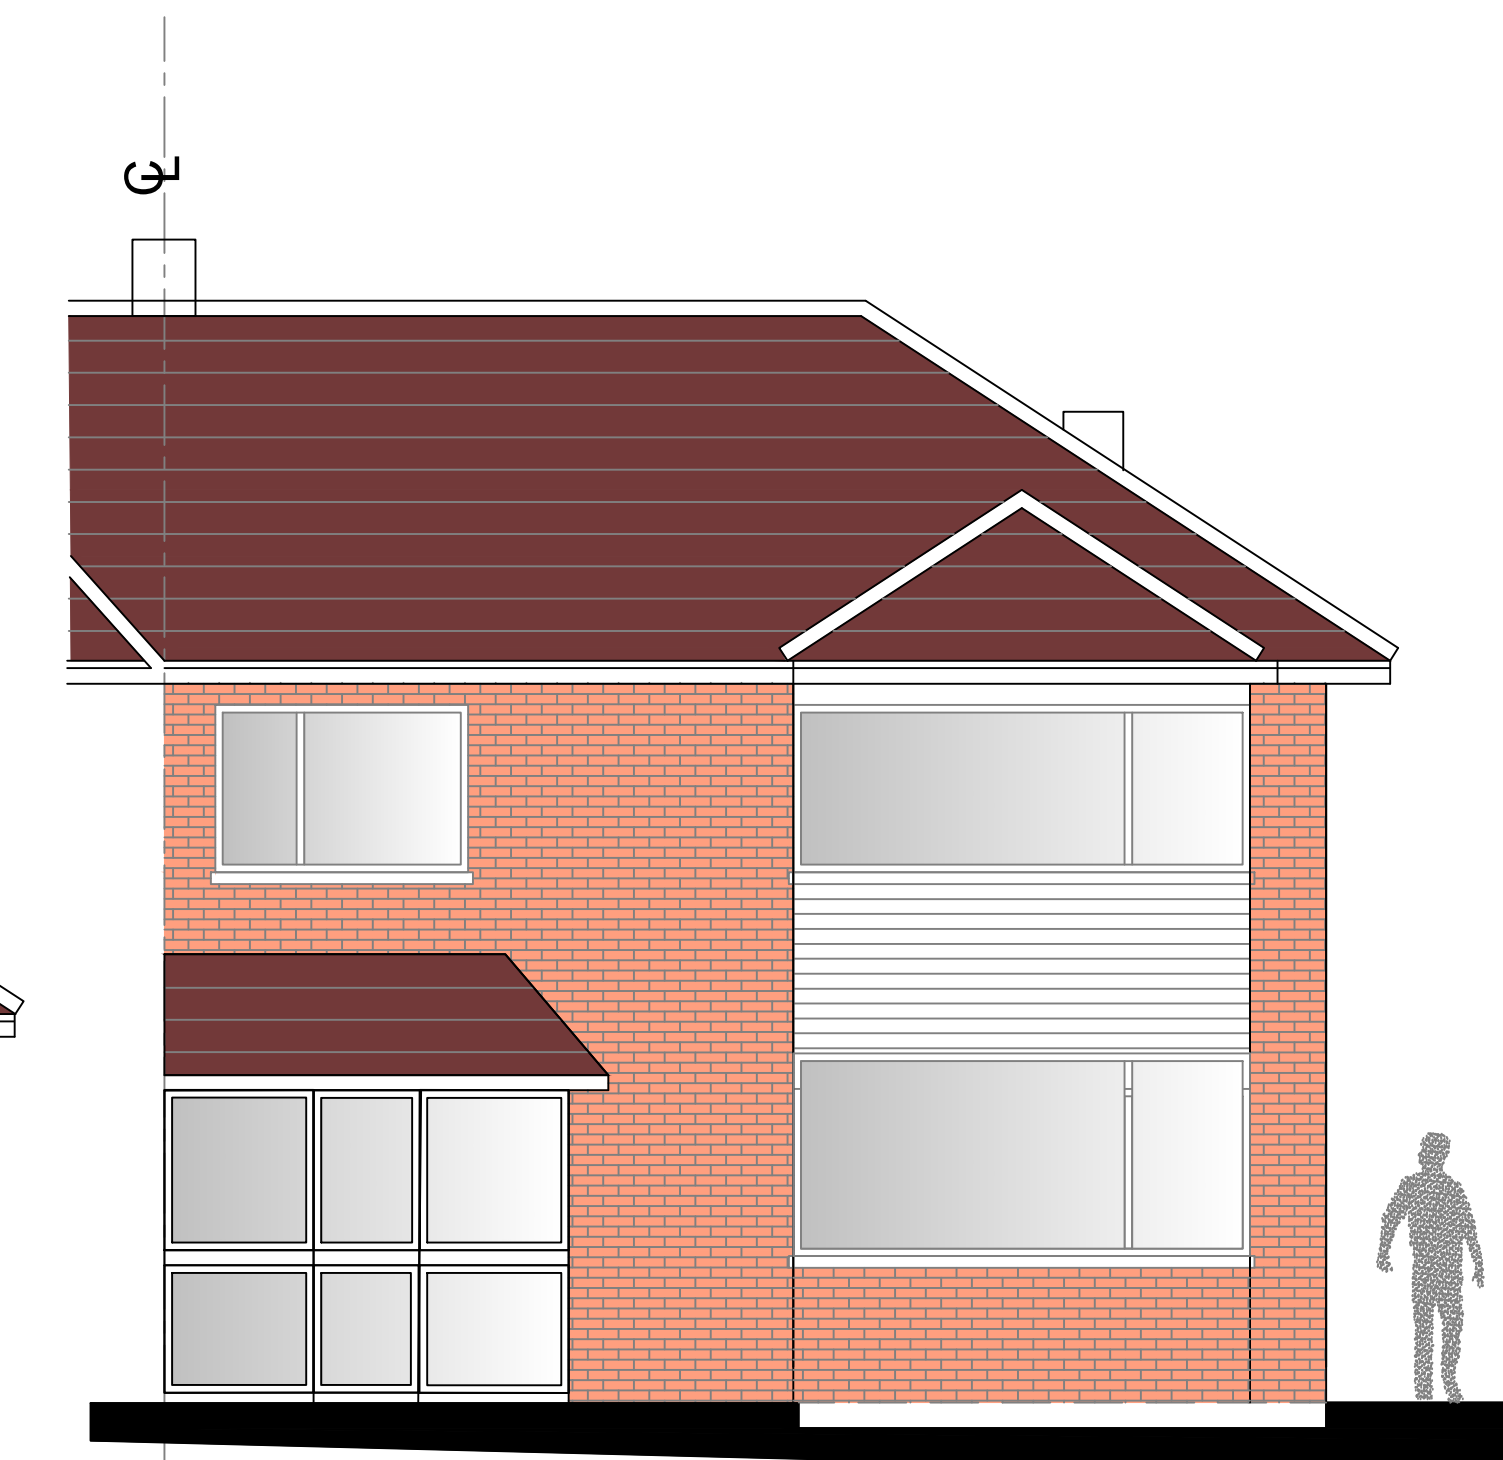

Existing Front Elevation

 

Householder

P2	ISSUED TO PLANNING			
P1	ISSUED TO PLANNING			
Rev		Date		
 IMPERIAL 9A THE PINNACLE - 160 HIGH ROAD - RM6 6PN STRUCTURAL PLANNING LTD 07940121222				
Job Title 4 Marconi Road Gravesend Kent DA11 8LJ				
Drawing Title Existing Plans				
Scale 1:50 @ A1	Date			
Job No. 51-1000-9	Dwg No. S03	Rev P2		