




NORTH ELEVATION 1:100

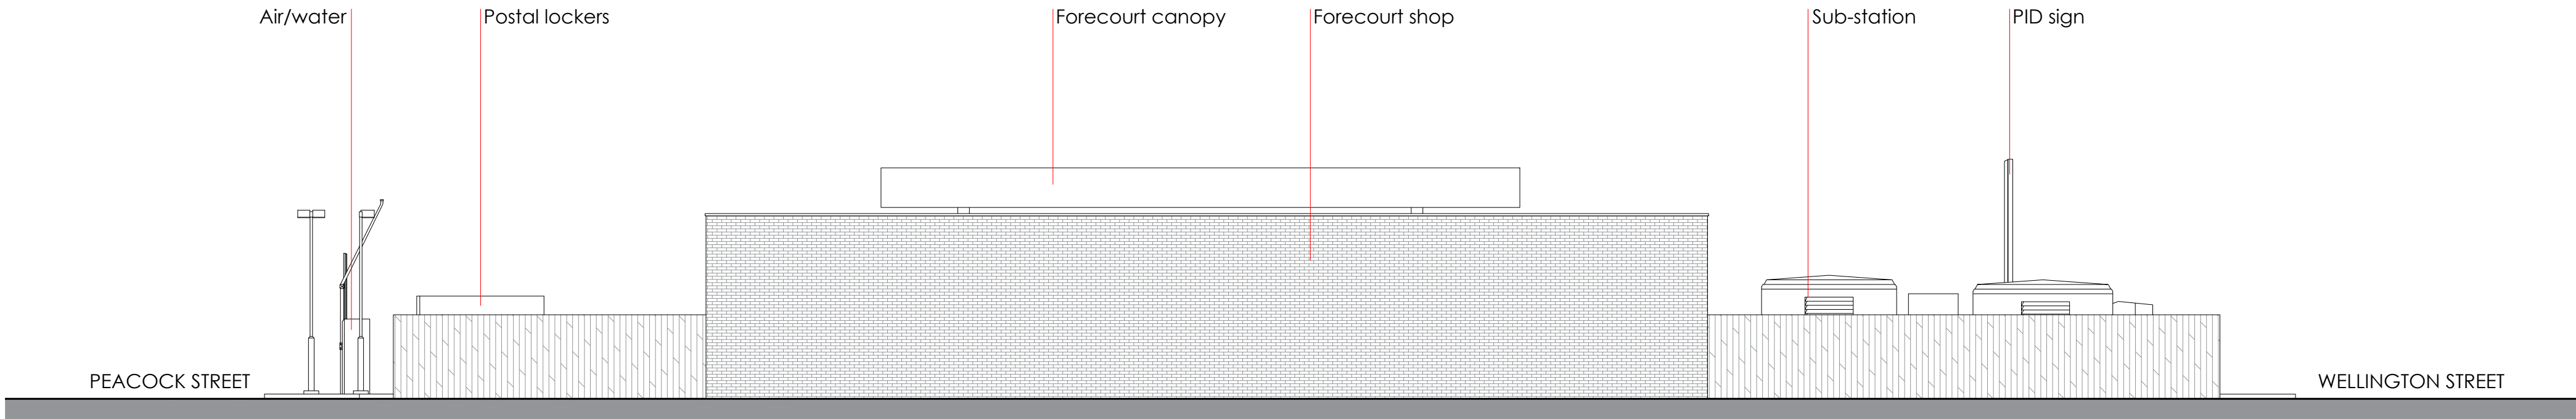

SOUTH ELEVATION 1:100


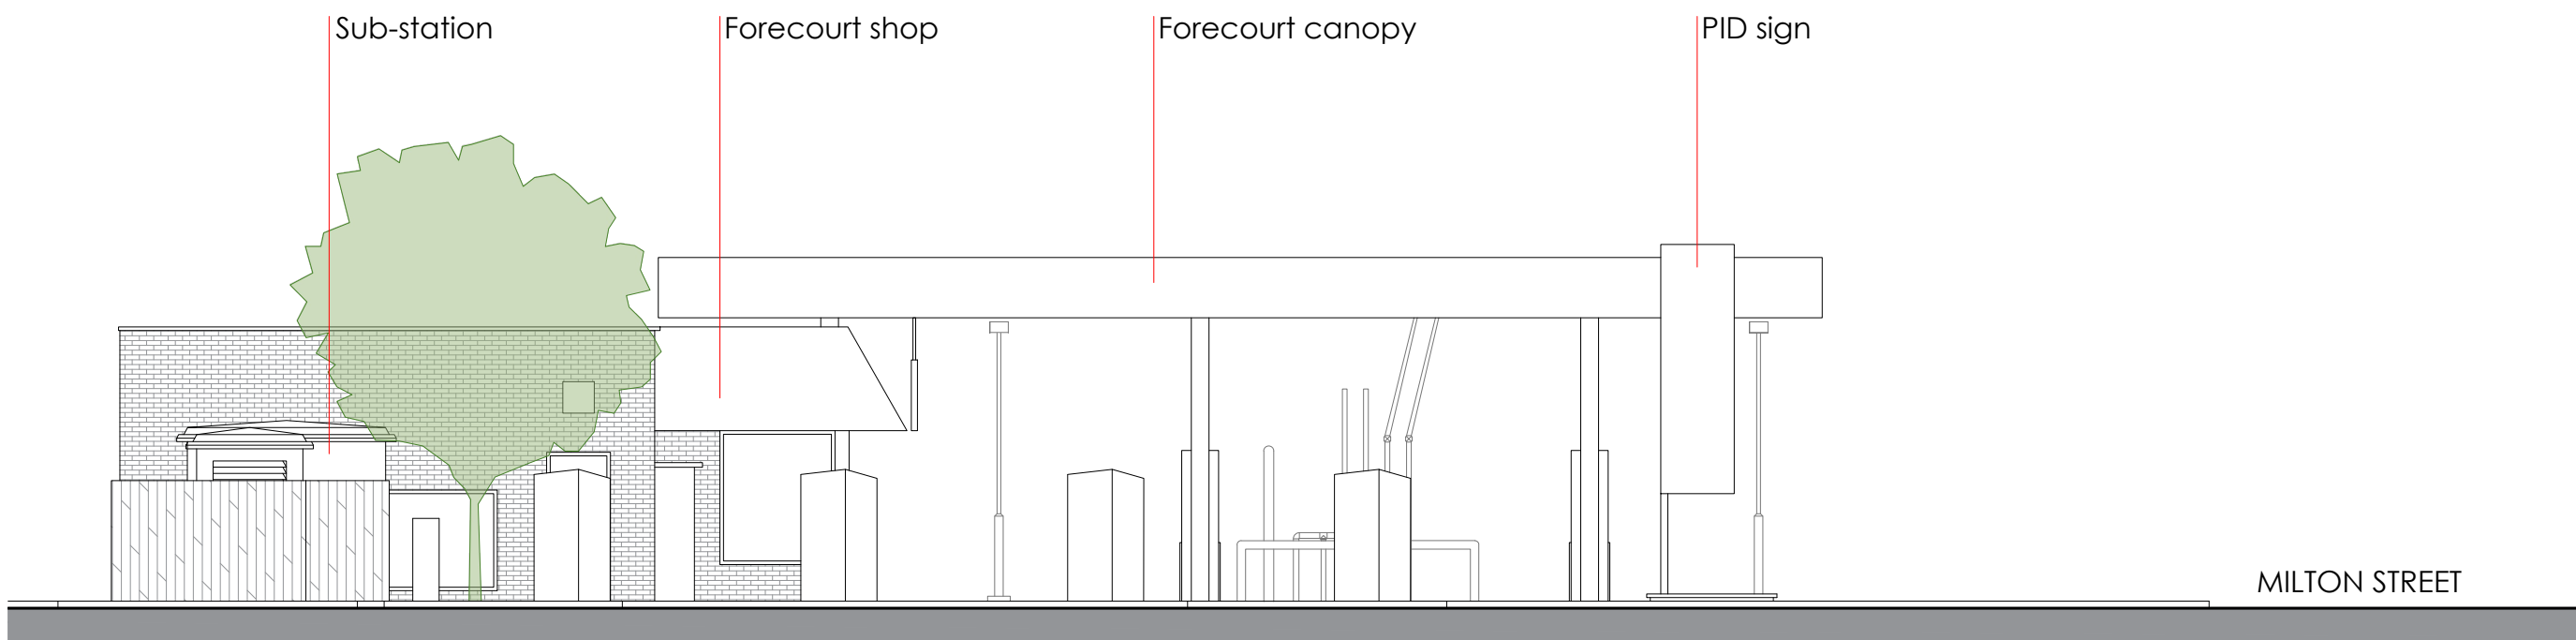


EAST ELEVATION 1:100

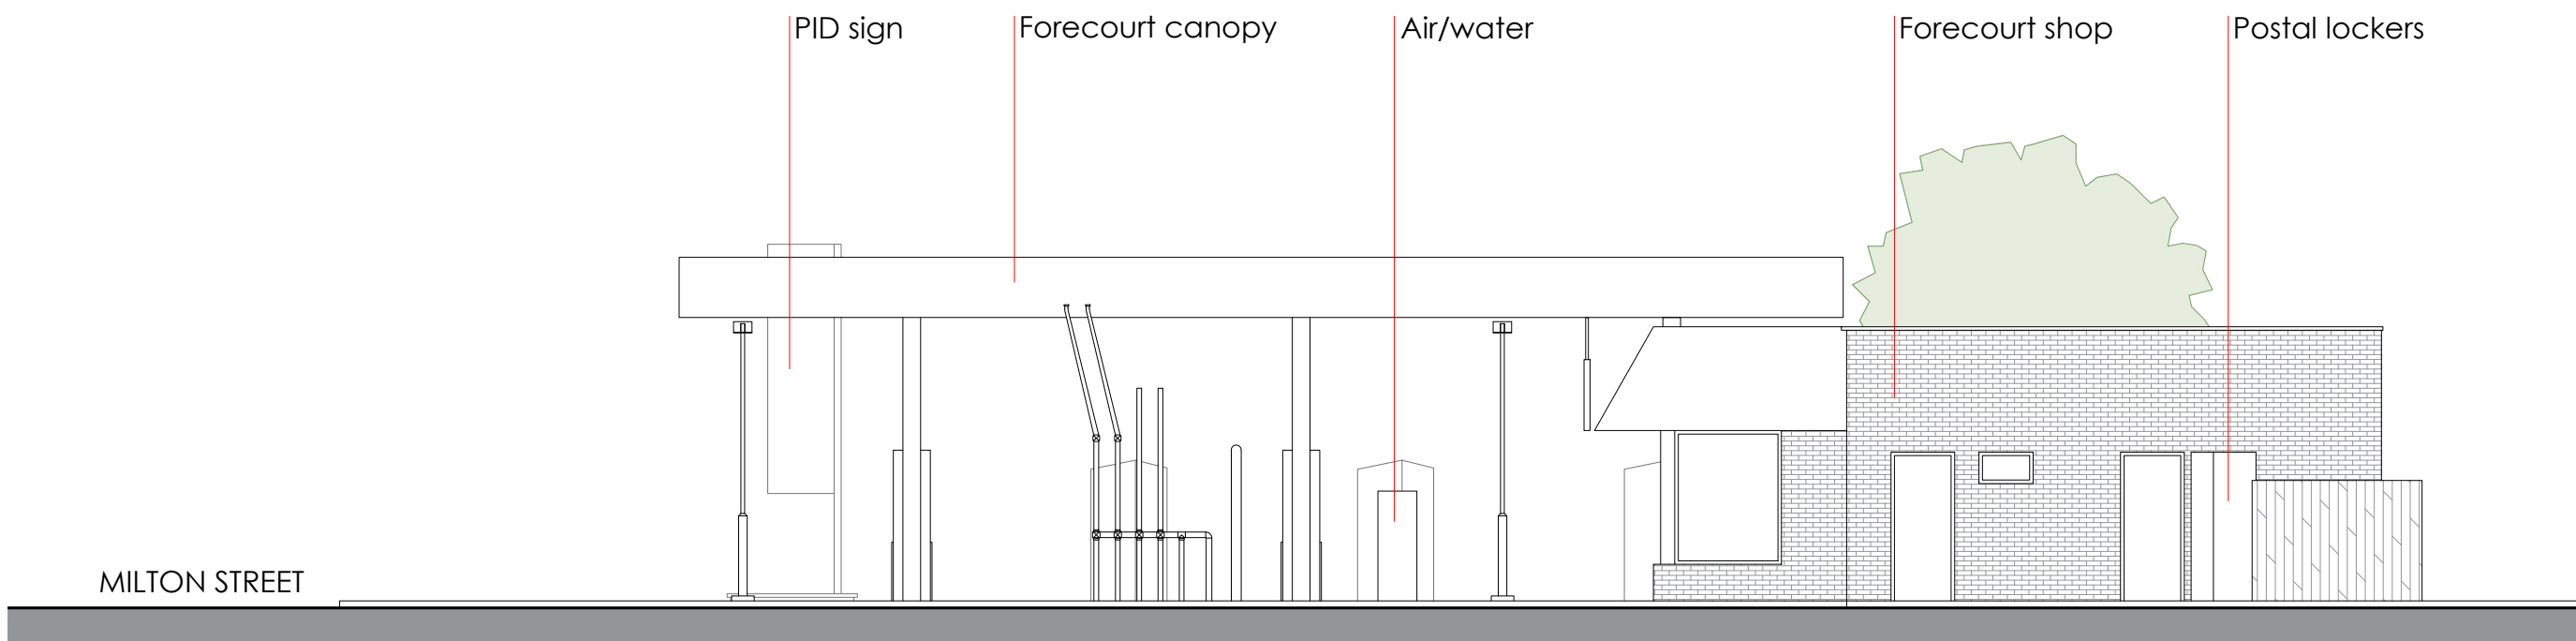

WEST ELEVATION 1:100

EXISTING SITE ELEVATIONS

 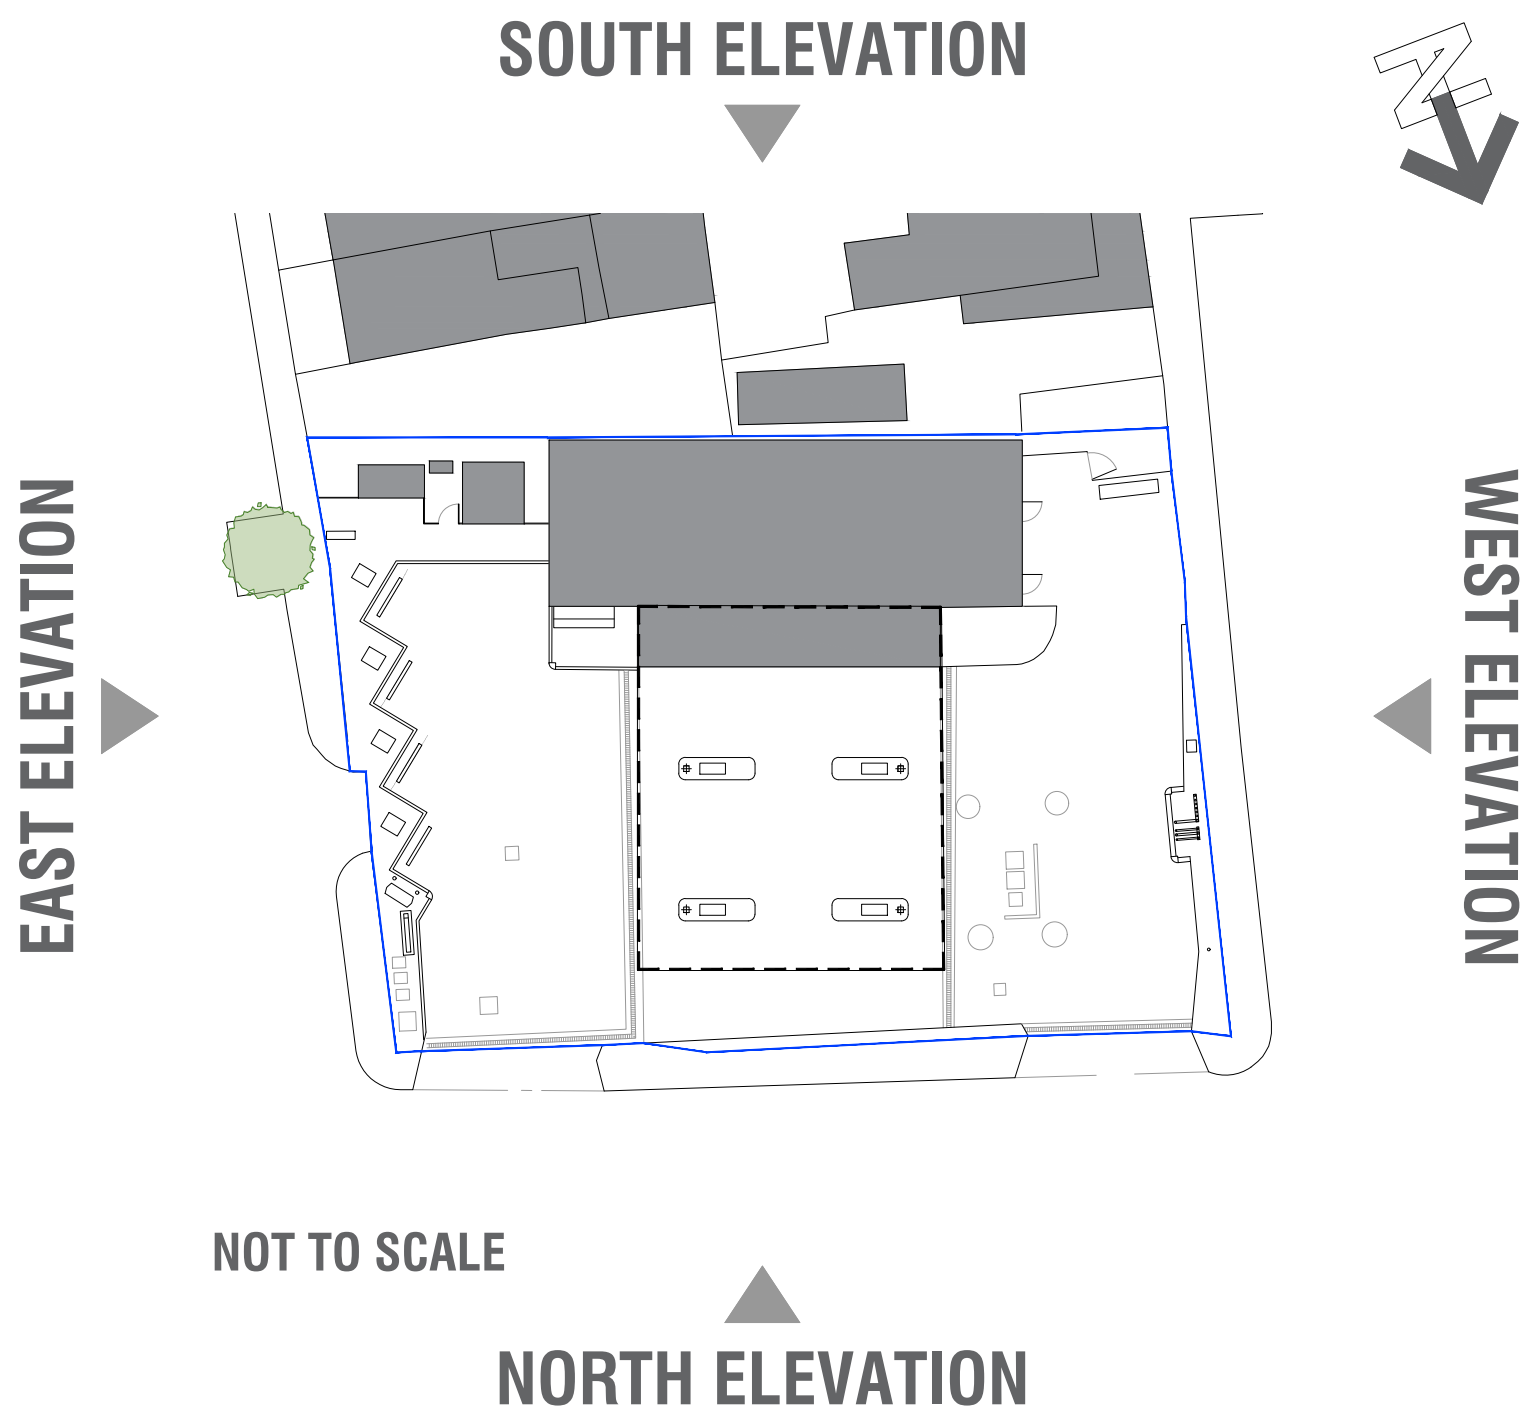

REVISIONS:		
REV	NOTE	DATE

NOTES:

Adcock Associates have prepared this drawing for the sole and specific use of the client and are not responsible for any use of its contents by others.

Hard copy prints may not scale accurately. All levels are in metres and dimensions in millimeters unless specified otherwise. To be read in conjunction with all other relevant drawings and specifications.

It must not be used for land transfer purposes and not for construction purpose.

The shape and size of the site has been taken from existing drawings prepared by others, accuracy and physical boundaries have not been authenticated.

Local Planning Authority:
Gravesham Borough Council

PLANNING APPLICATION

FS010 CLOCKTOWER **23**

CLIENT **mfg**

PROJECT FORMATION OF SELF-SERVICE CAR WASH BAY

ADDRESS
CLOCKTOWER SERVICE STATION
133-139 MILTON ROAD
GRAVESEND
KENT, DA12 2RQ

TITLE
EXISTING SITE ELEVATIONS

SCALE	1:100 @ A1	JOB NO	23942-12
DRAWN	PE	DWG NO	PA02
DATE	25/08/2023	REVISION	DATE

RETAIL ROADSIDE DESIGN AND PLANNING

Barnegham Road
Barnegham, Kent, ME8 2JG
+44(0)1781 414202
info@adcockassociates.co.uk
www.adcockassociates.co.uk

ADCOCK ASSOCIATES