


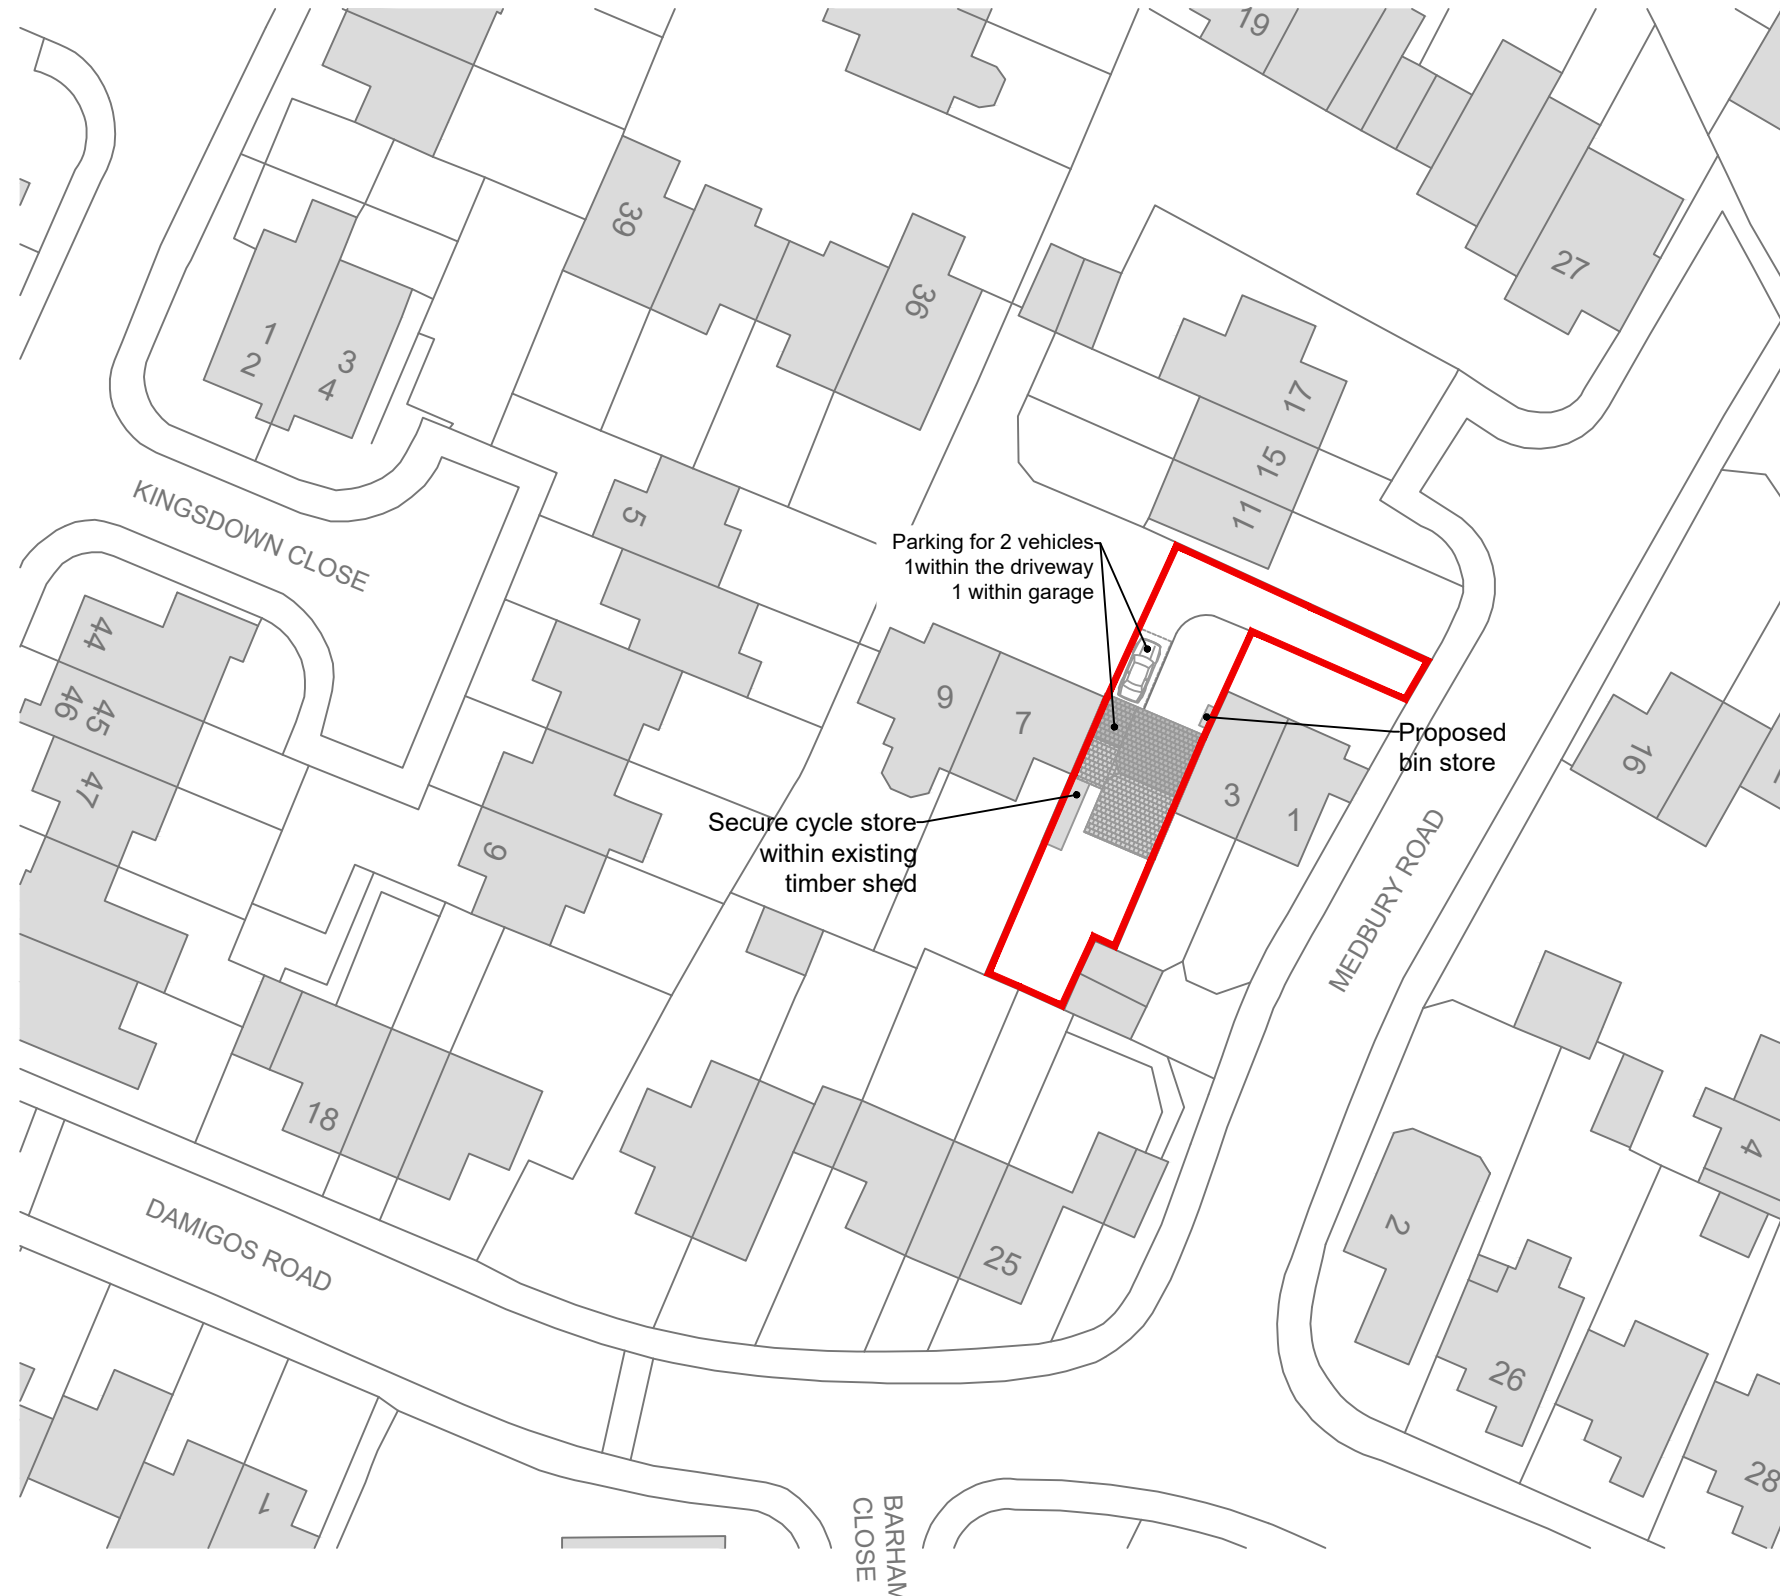

NOTES:
Plan is for planning application submission and must not be used for construction



KEY:
 Site boundary
Site area = 258.09sq.m.

Site Plan

Project: 5 Medbury Road
DA12 2NT

Client: 4TABS Ltd.

Number: TI-4T001-002

Scale: 1:500 @A3

Date: 2 April 2025



Contact: Gillian at gepakeman@gmail.com or telephone 07379019667

