

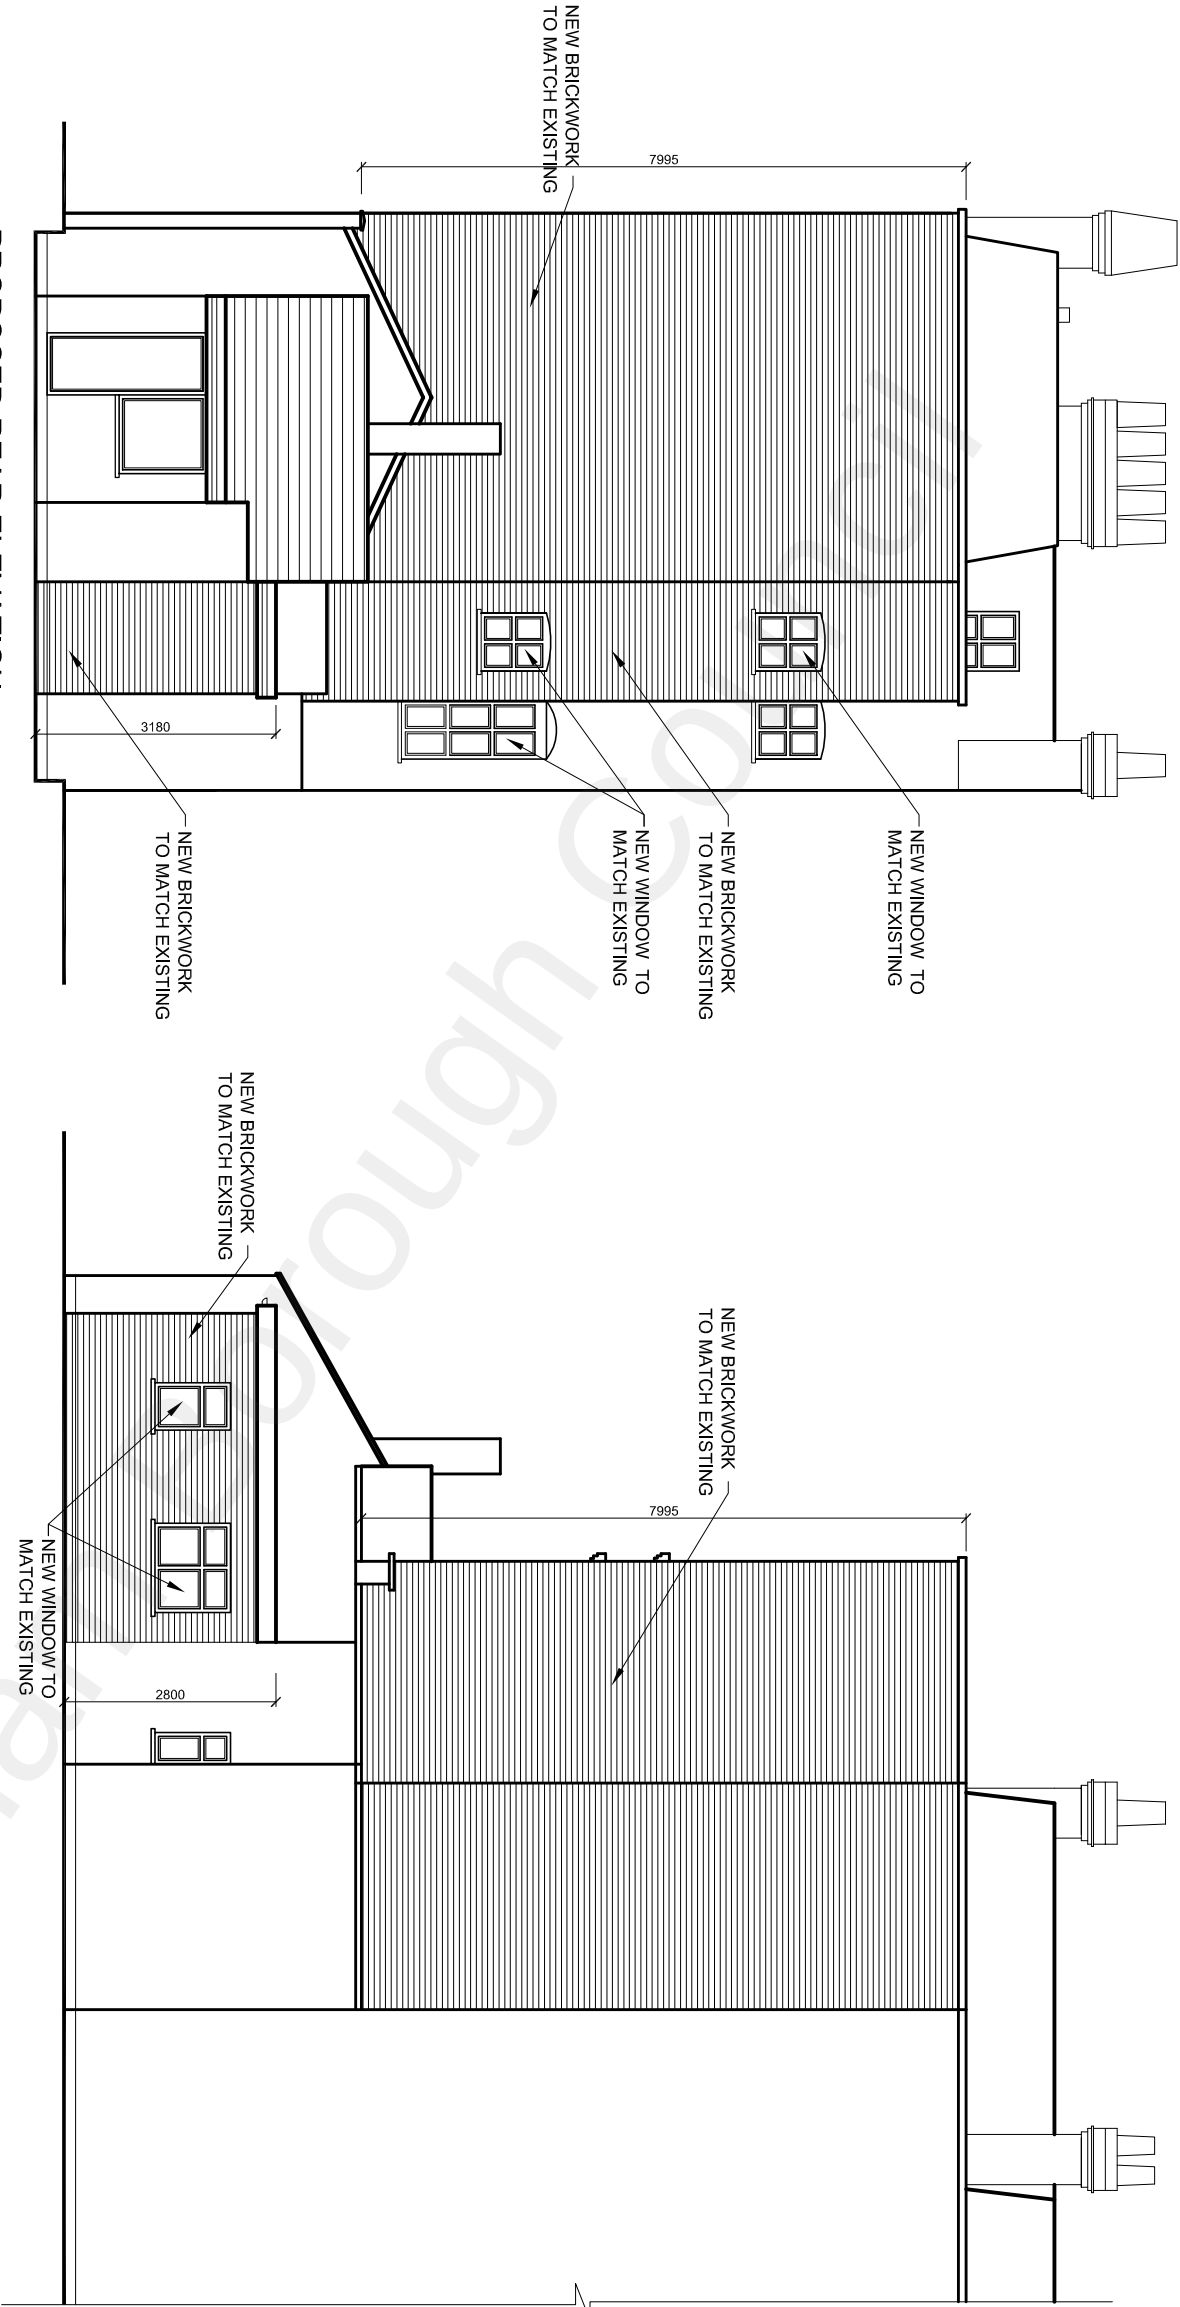


 

PROPOSED REAR ELEVATION

PROPOSED SIDE ELEVATION

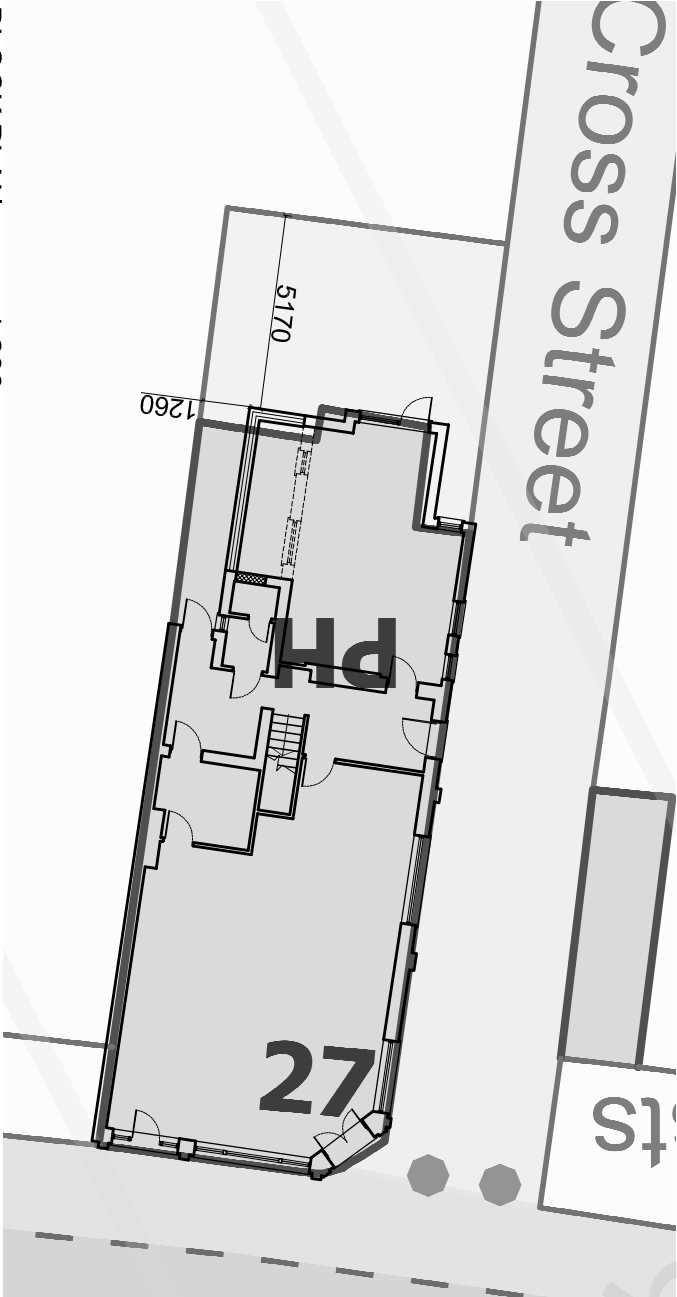

BLOCK PLAN

1:200

rev.	description	date	chkd.
	10 Wimborne Avenue Chislehurst BR7 6RQ 020 3004 9238 07931 931 035 s.nappal@dapconsultants.co.uk www.dapconsultants.co.uk		

project :
27 The Terrace
Gravesend

drawing title :

Proposed Elevations

drawn: SN	chkd : SS	date: 16.05.2021
status: Planning	scale: 1:100@A3	
proj no : 1716	drg no: 07	rev no: